




SCALE 1:50

 

CLIENTS/CONTRACTORS ARE ADVISED TO CLARIFY
DIMENSIONS PRIOR TO SETTING OUT AND NOT TO
SCALE OFF THE DRAWING

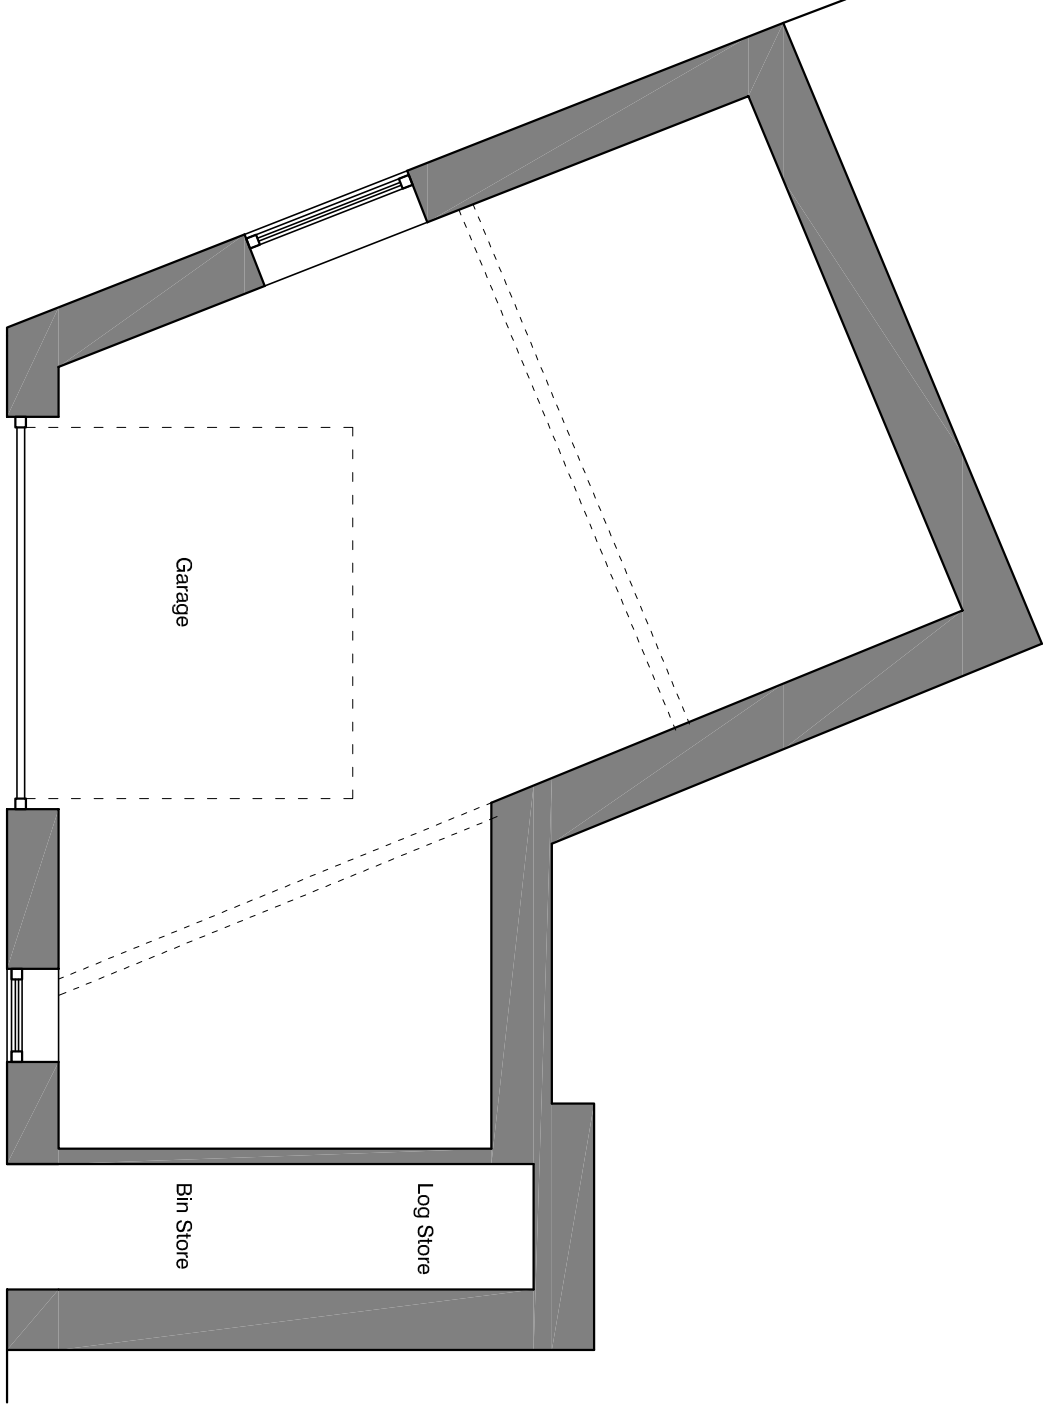

Plan

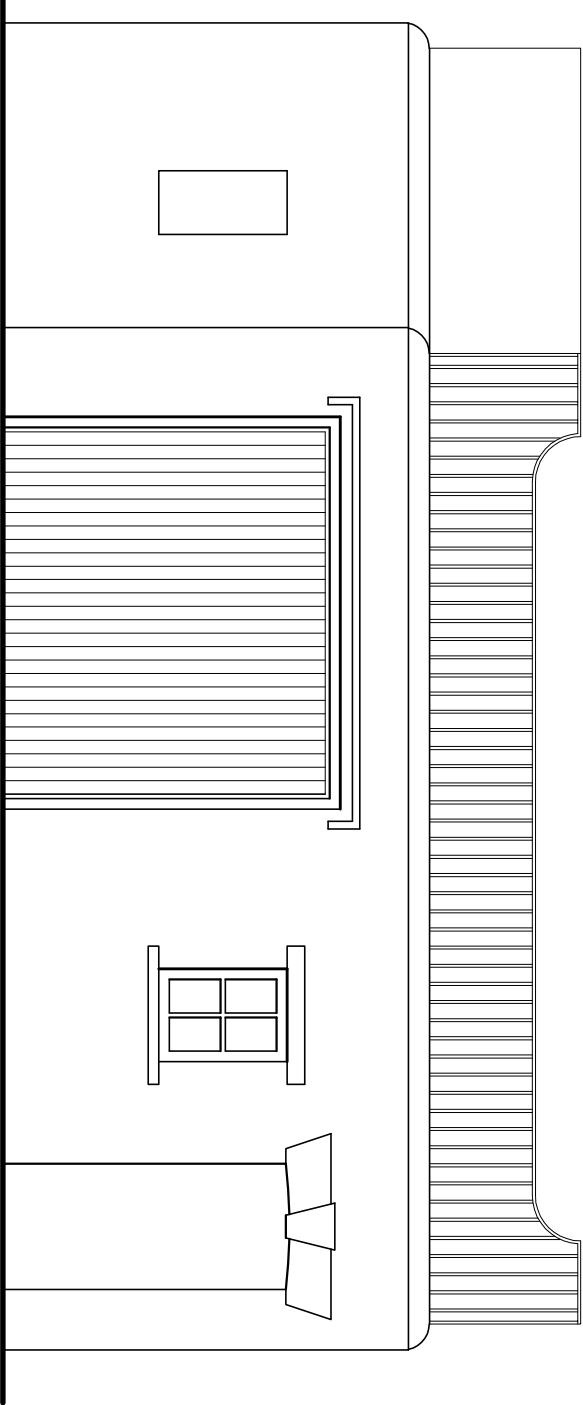

Front Elevation



HIGH PEAK ARCHITECTS LTD

2nd Floor, Wharf House, Wharf Road, Walsley Bridge, High Peak, Derby's SK23 7AD
Tel: 01663 719717 Web: www.highpeakarch.com Email: hpa@highpeakarch.com



Garage Door widening

Garage at Rivelin, Brookbottom

Existing Plan and Elevation

1899.PL03

Scale: 1:50 @ A3

Date: August 2023

Rev: