



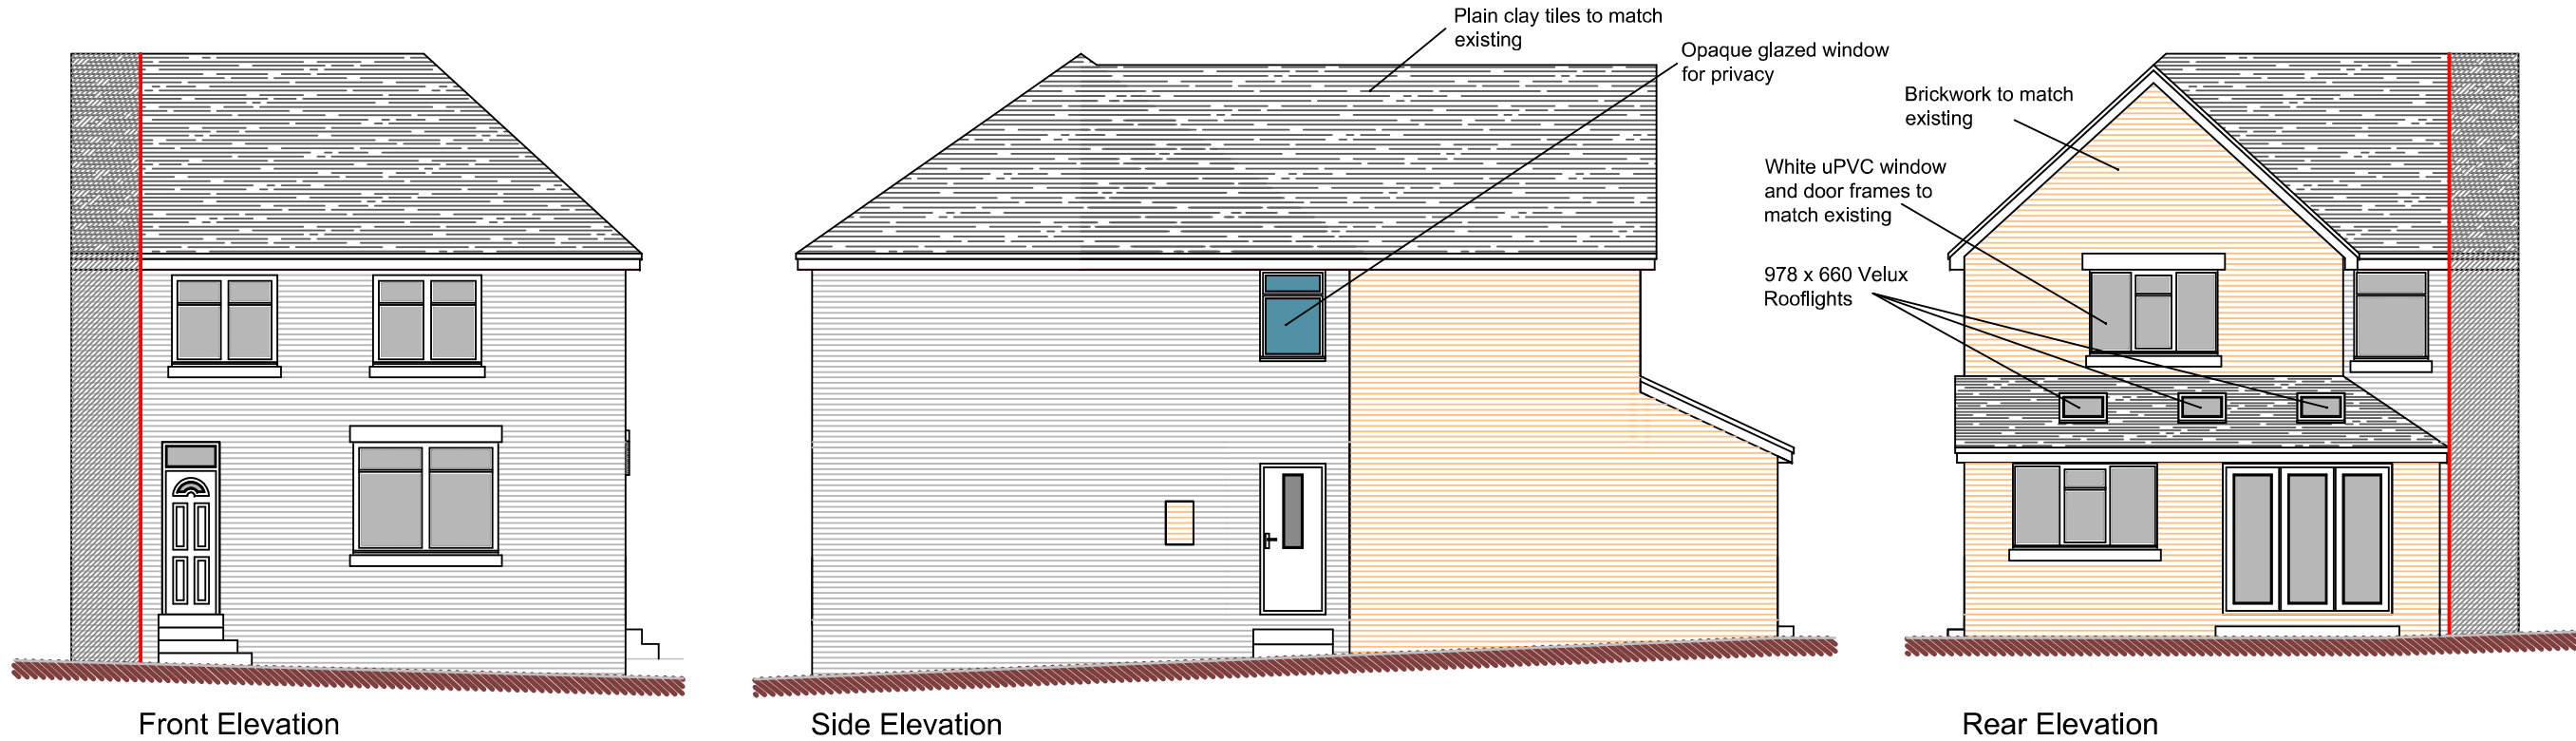

Front Elevation


Side Elevation

Rear Elevation

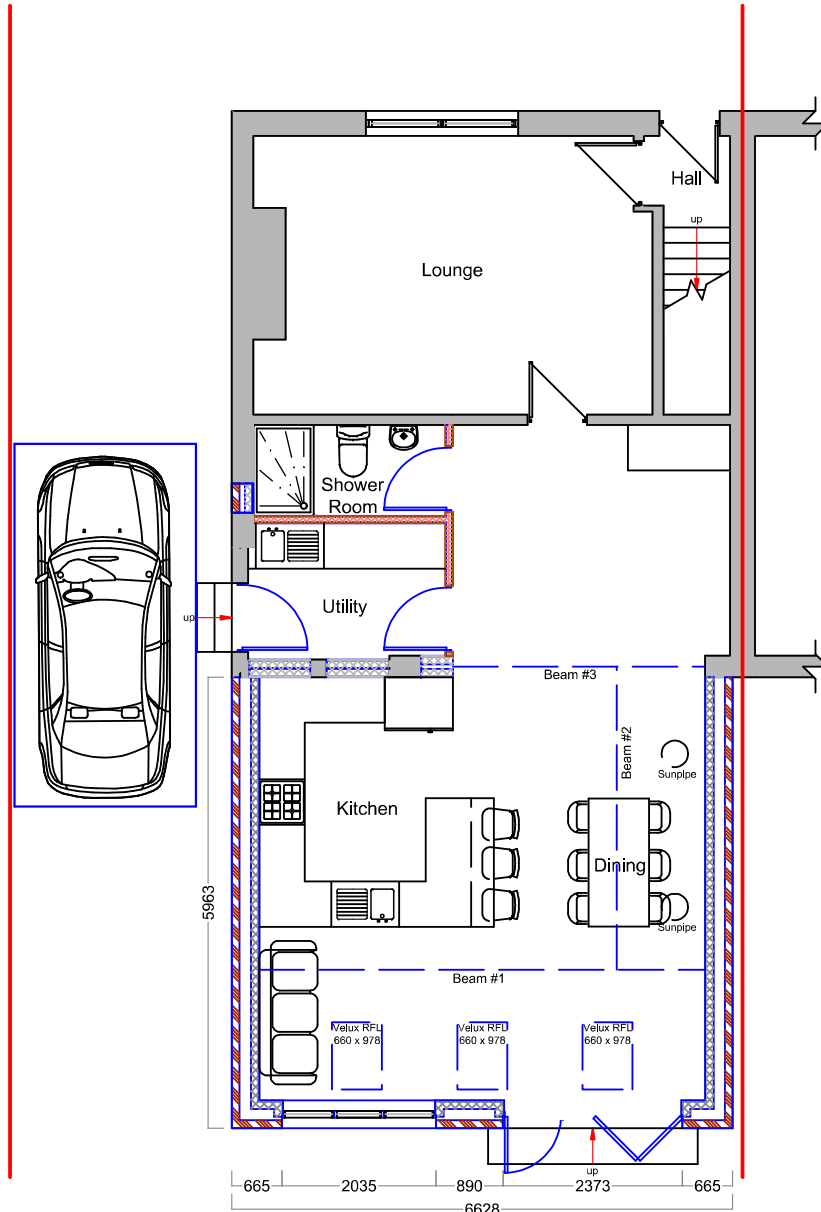


Ground Floor Plan


Metres

 

SCALE 1:100

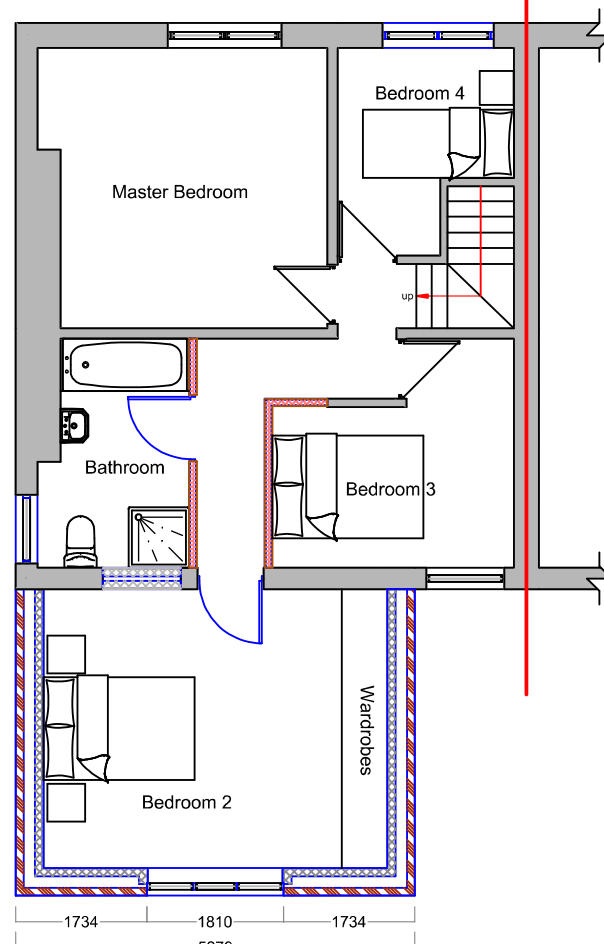

First Floor Plan

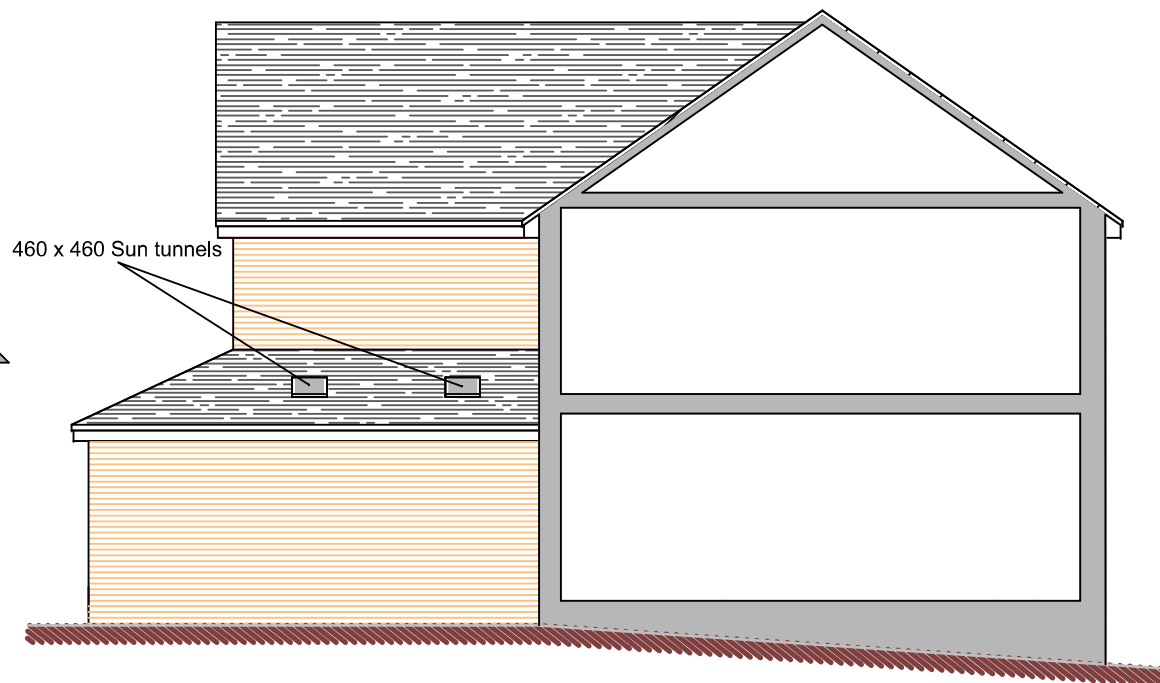

Sectional Side Elevation

DBD Architectural Consultancy Ltd ©2023

- Copyright Is vested with DBD Architectural Consultancy Ltd.
- All dimensions to be checked on site before proceeding.
- Contractor to check/adjust dimensions of new work to suit existing conditions. Do not assume existing structure or details are plumb, square or level.
- Contractor must notify the architect of any discrepancies before proceeding.
- All drawings to be read in conjunction with all other consultants drawings and specs.

Rev	Date	Description
A	05.10.23	Amendments made following comments



Mr and Mrs Bainbridge
175Burrow Road
Harpur Hill
SK17 9PR
Client

Two storey rear extension

Project

Title		
Plans as Proposed		
Stage: Planning	Date: 14.09.23	Job No: 2348
Size: A3	Scale: 1:100	Drawing Number: PL 03A