




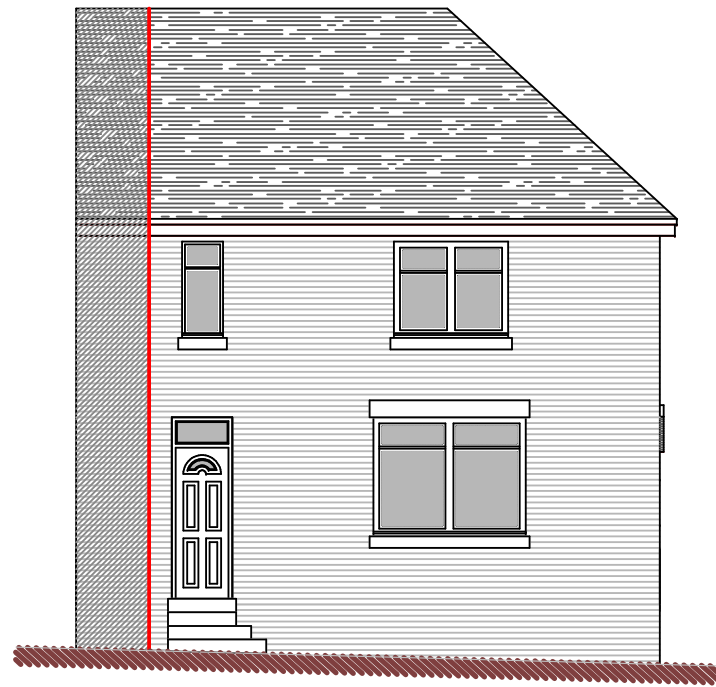


Front Elevation

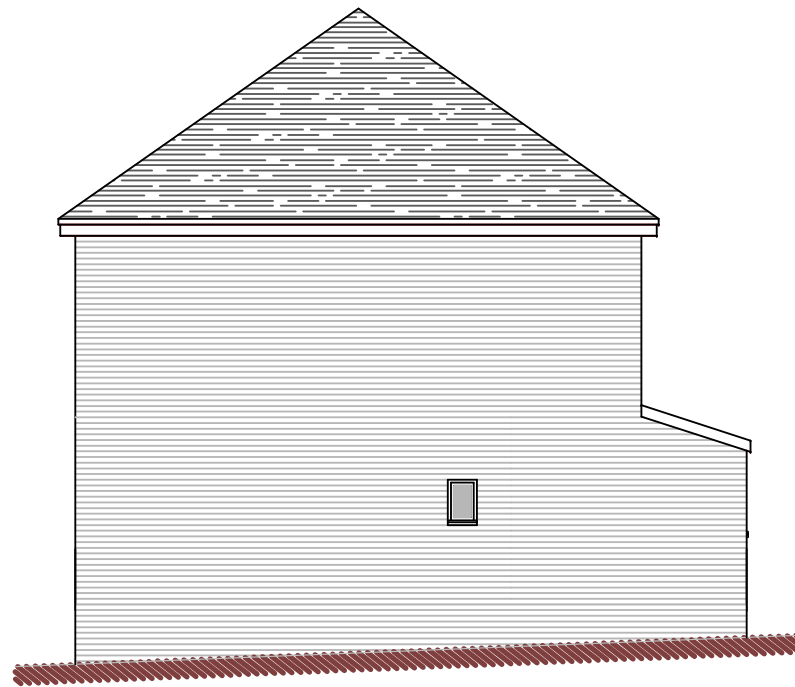


Side Elevation

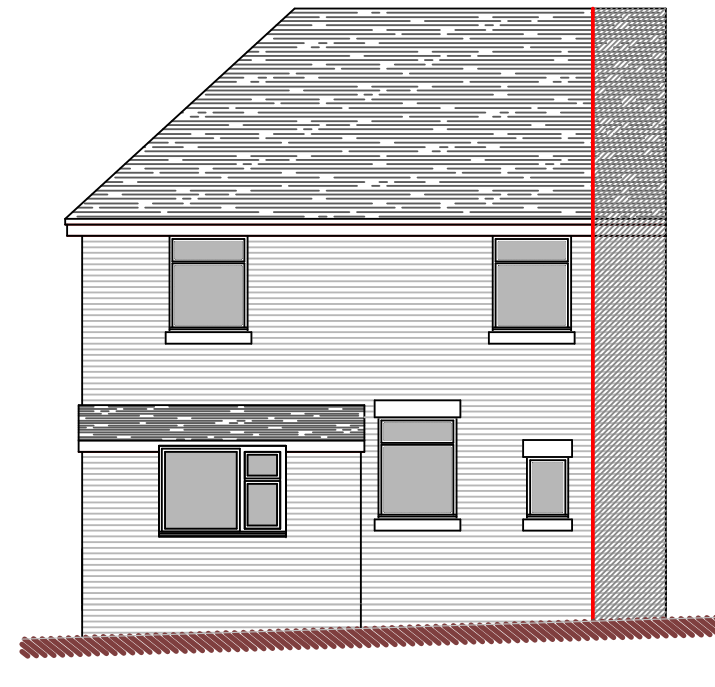


Rear Elevation

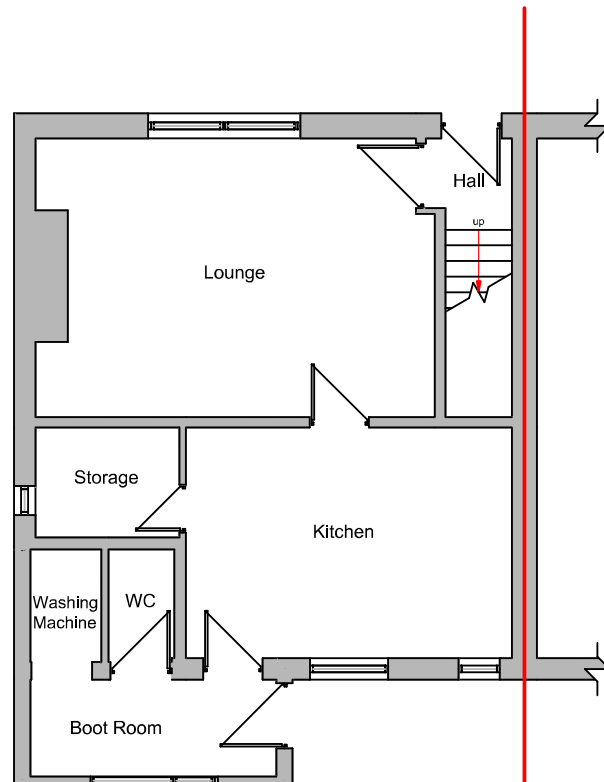

Ground Floor Plan

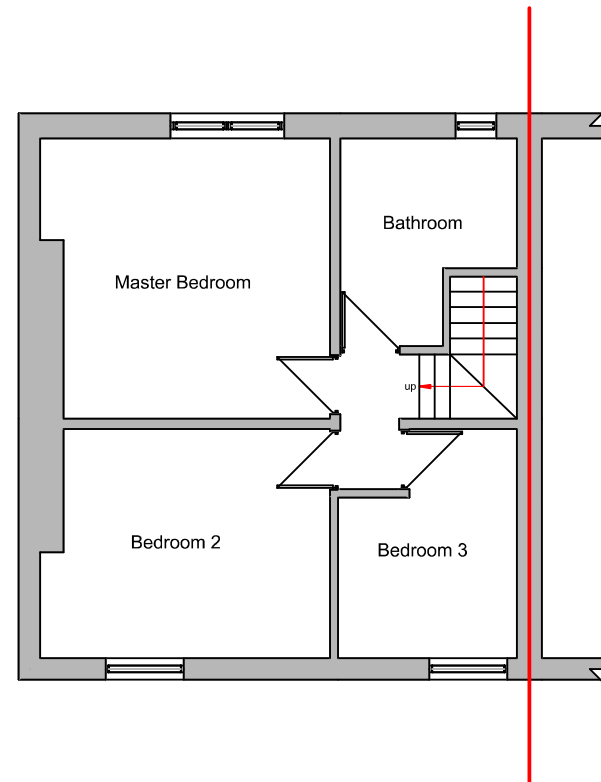

First Floor Plan

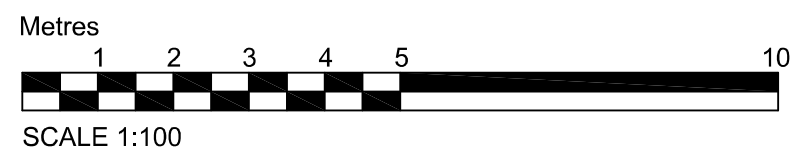

DBD Architectural Consultancy Ltd ©2023

1. Copyright is vested with DBD Architectural Consultancy Ltd.
2. All dimensions to be checked on site before proceeding.
3. Contractor to check/adjust dimensions of new work to suit existing conditions. Do not assume existing structure or details are plumb, square or level.
4. Contractor must notify the architect of any discrepancies before proceeding.
5. All drawings to be read in conjunction with all other consultants drawings and specs.

Rev	Date	Description



DBD Architectural Consultancy Ltd
 50 Broad Street, Leek,
 Staffordshire, ST13 5NS
 01538 383118
 mail@dbdconsultants.co.uk
 www.dbdconsultants.co.uk

Mr and Mrs Bainbridge
 175Burlow Road
 Harpur Hill
 SK17 9PR
Client

Two storey rear extension
Project

Plans as Existing
Title

Stage: Planning		
Size: A3	Date: 14.09.23	Job No: 2348
Scale: 1:100		
Drawing Number:	PL 02	