


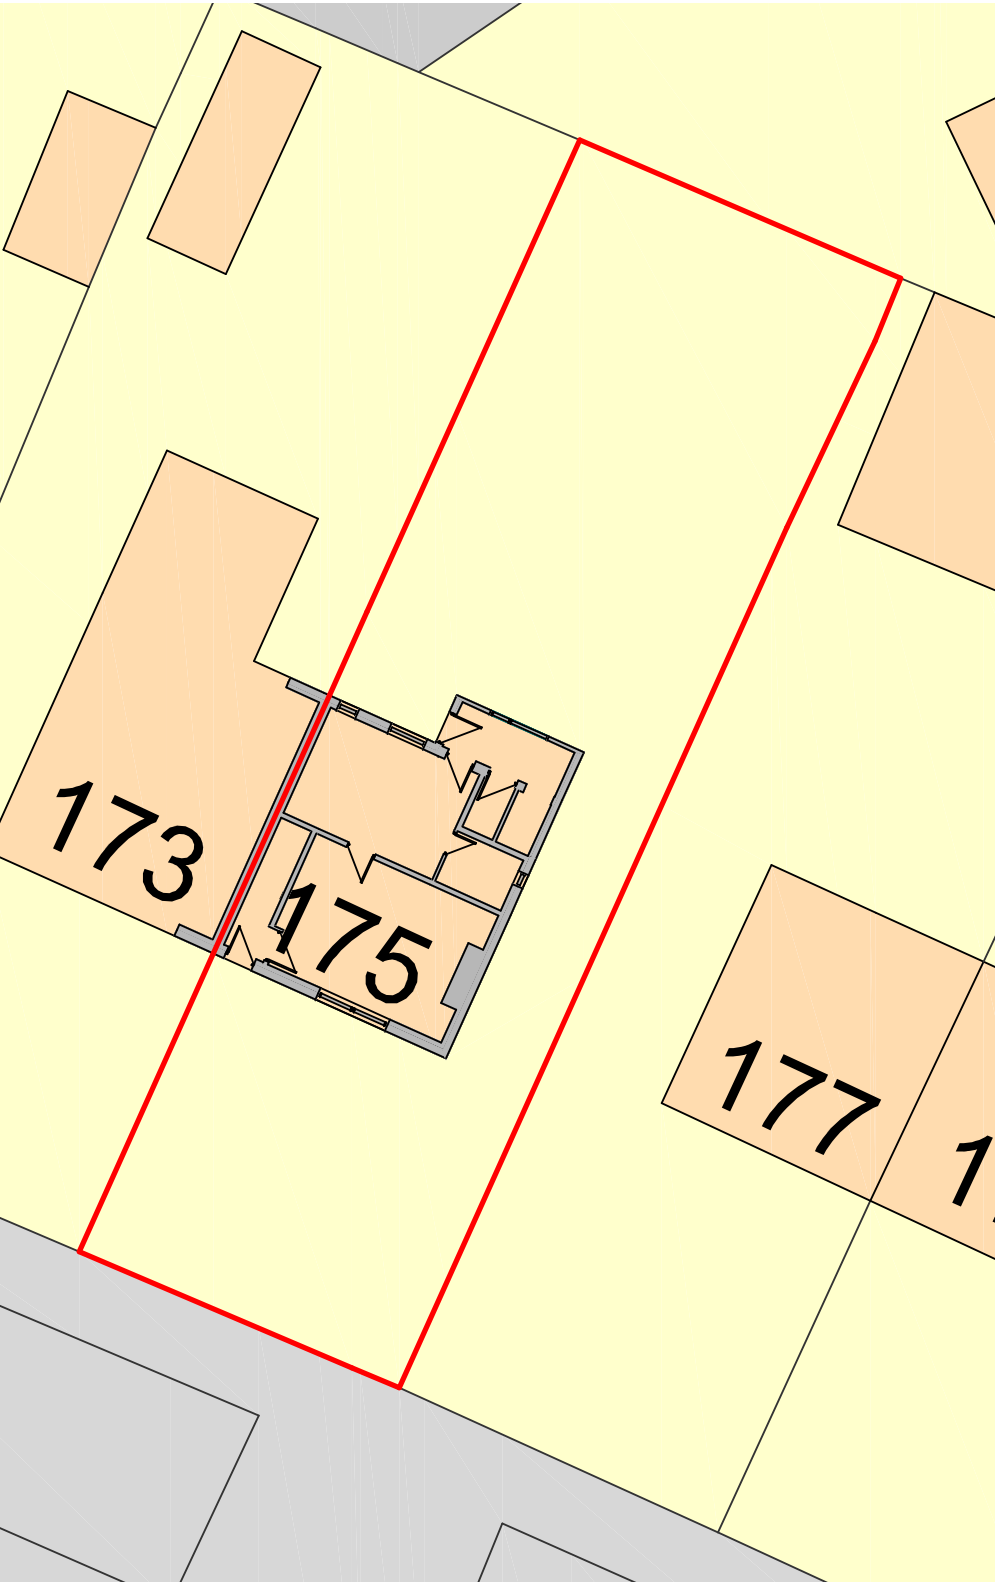


Site Plan as Existing

Metres

1 2 3 4 5 10 15 20

SCALE 1:200

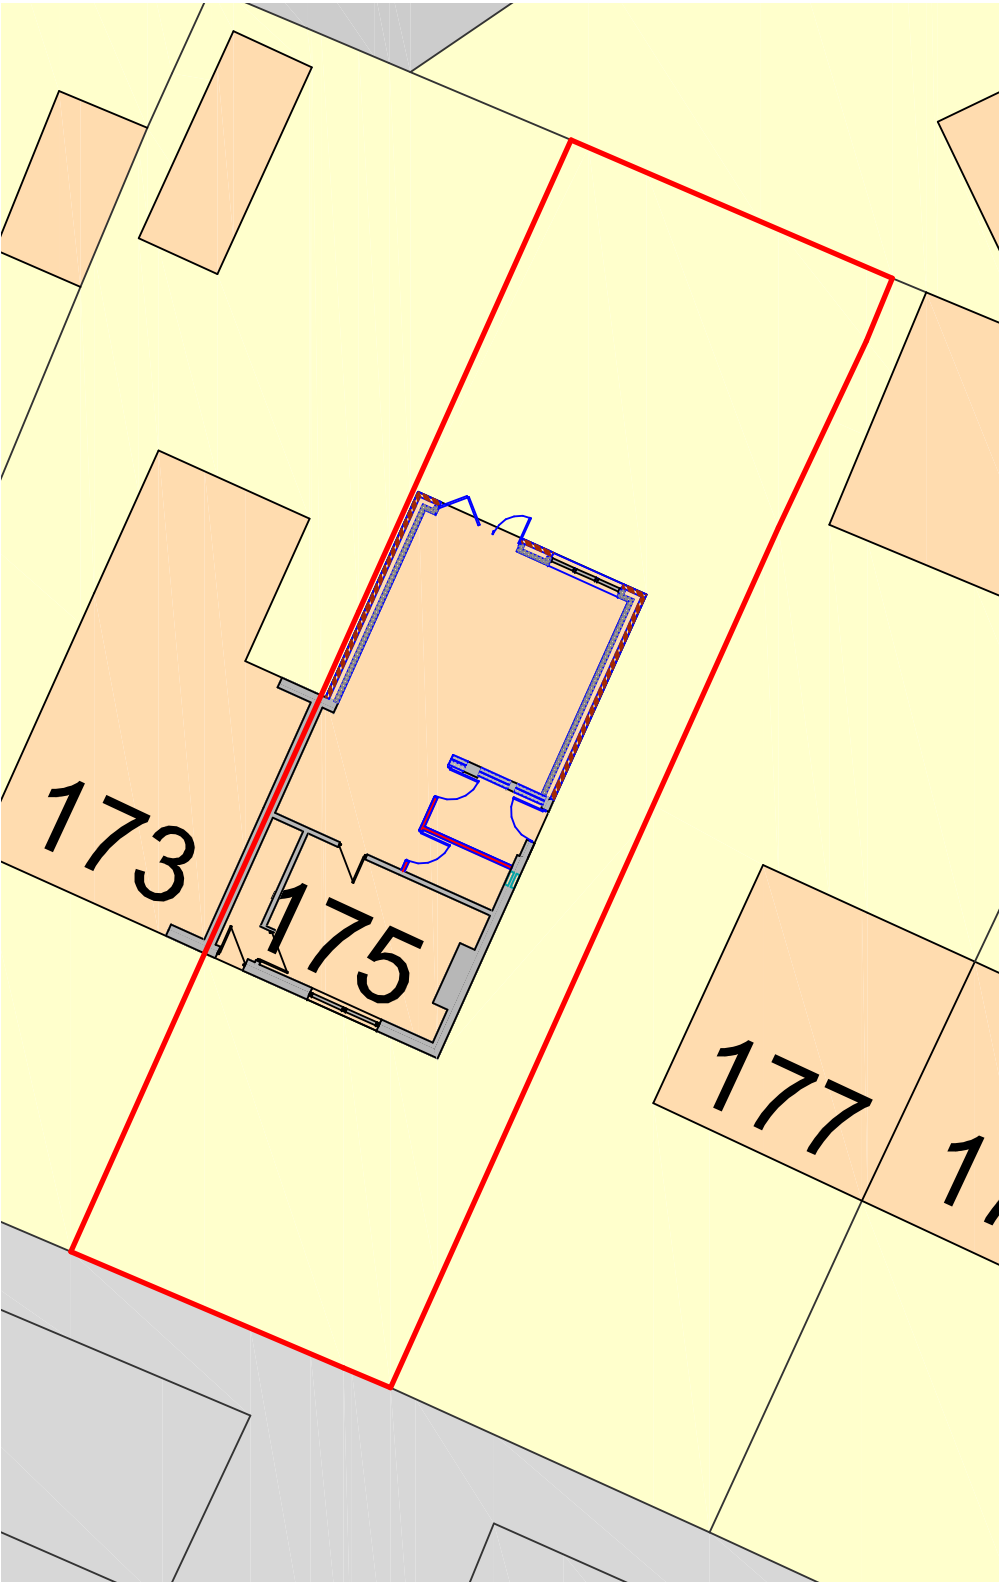

Site Plan as Proposed

Metres

1 2 3 4 5 10 15 20

SCALE 1:200



Site Location Plan

Metres

10 20 30 40 50 60 70 80 90 100

SCALE 1:1250

Ordnance Survey, (c) Crown Copyright 2023. All rights reserved. Licence number 100022432

DBD Architectural Consultancy Ltd ©2023

1. Copyright is vested with DBD Architectural Consultancy Ltd.
2. All dimensions to be checked on site before proceeding.
3. Contractor to check/adjust dimensions of new work to suit existing conditions. Do not assume existing structure or details are plumb, square or level.
4. Contractor must notify the architect of any discrepancies before proceeding.
5. All drawings to be read in conjunction with all other consultants drawings and specs.

Rev	Date	Description



DBD Architectural Consultancy

DBD Architectural Consultancy Ltd
50 Broad Street, Leek,
Staffordshire, ST13 5NS
01538 382118
mail@dbdconsultants.co.uk
www.dbdconsultants.co.uk

Mr and Mrs Bainbridge
175BurLOW ROAD
Harpur Hill
SK17 9PR
Client

Two storey rear extension
Project

Title

Site Plans

Stage: Planning

Size: A3

Scale: 1:200

Drawing Number:

Date: 09.10.23

Job No: 2348

PL 01