




Notes  
No dimensions to be scaled from this drawing.  
All setting out dimensions to be checked on site.

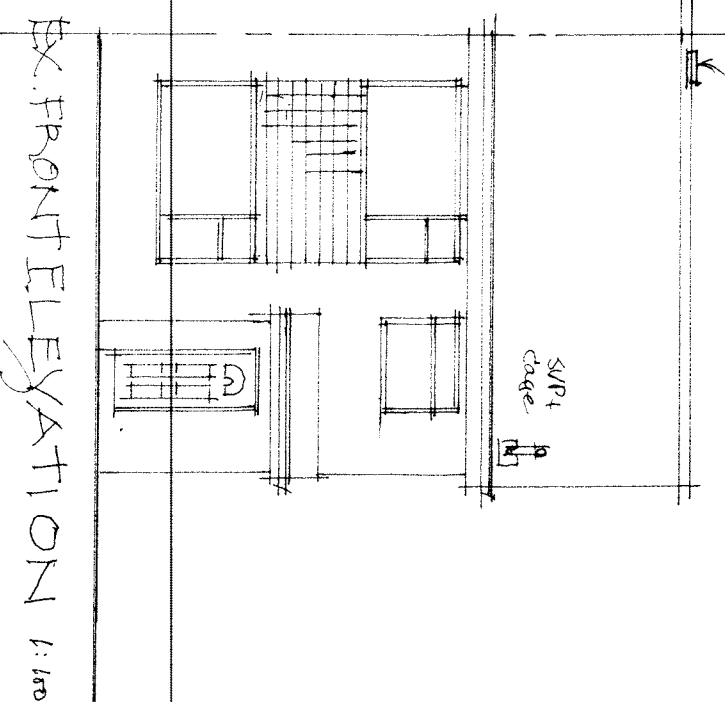


PROPOSED FRONT ELEVATION 1:100

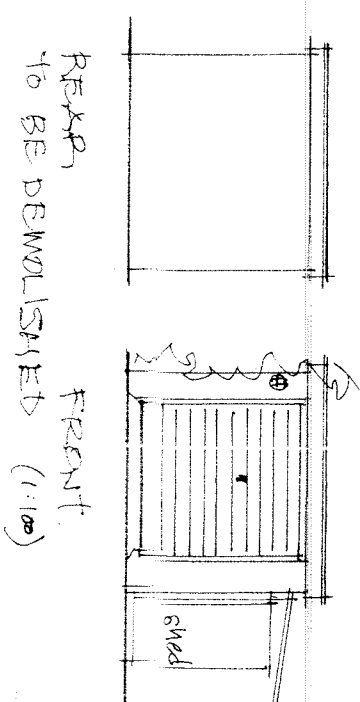


PROPOSED REAR ELEVATION 1:100

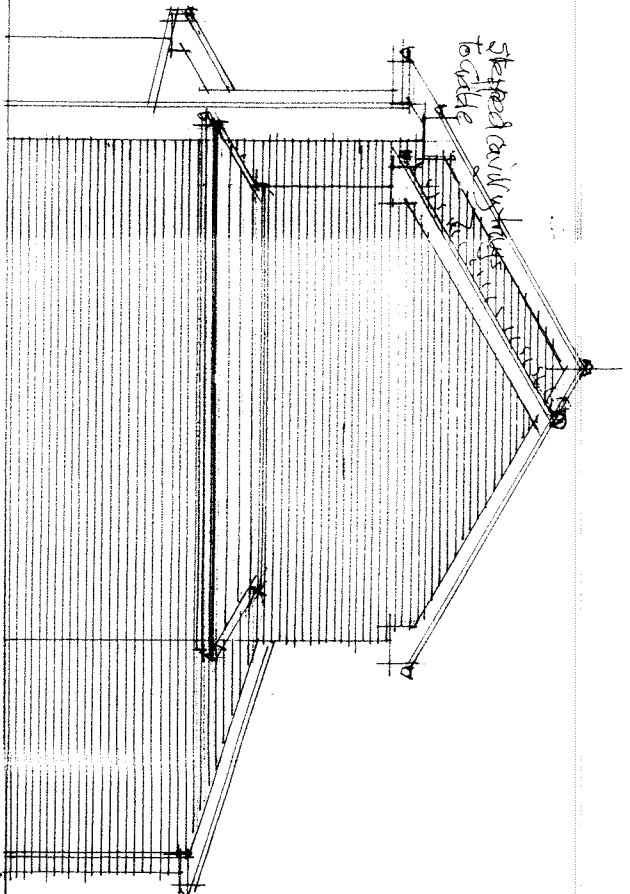


PROPOSED GABLE ELEVATION 1:100

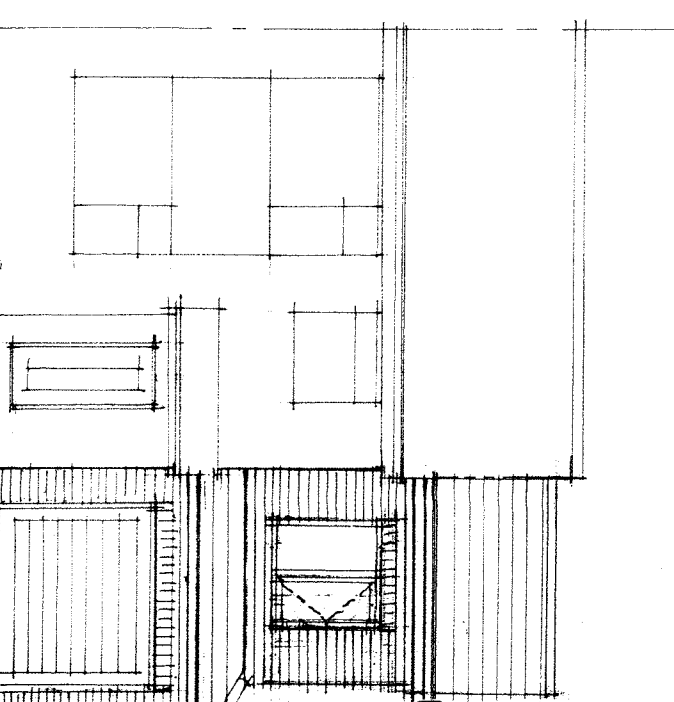


PROPOSED FRONT ELEVATION 1:100

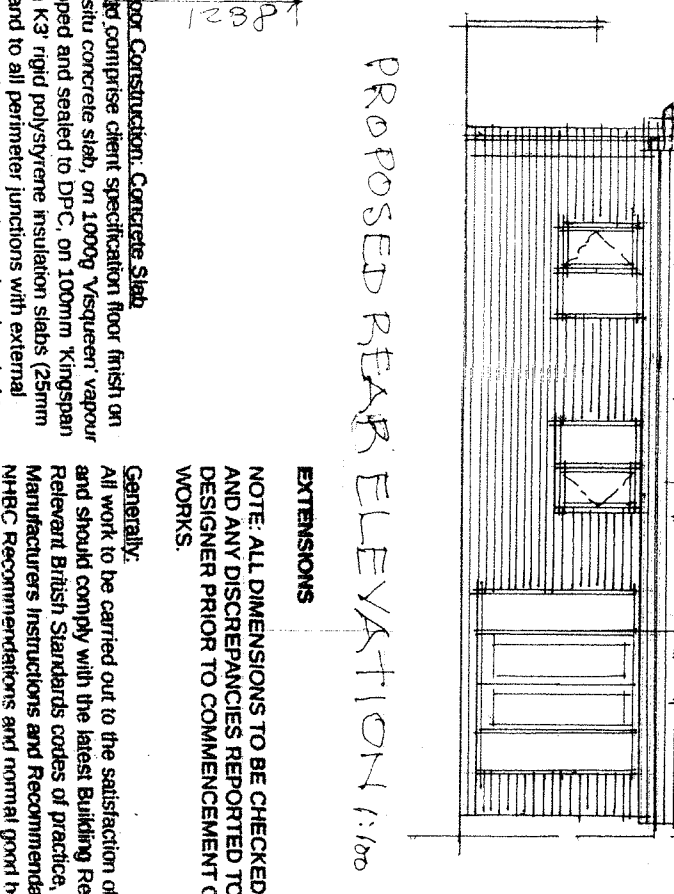


PROPOSED REAR ELEVATION 1:100

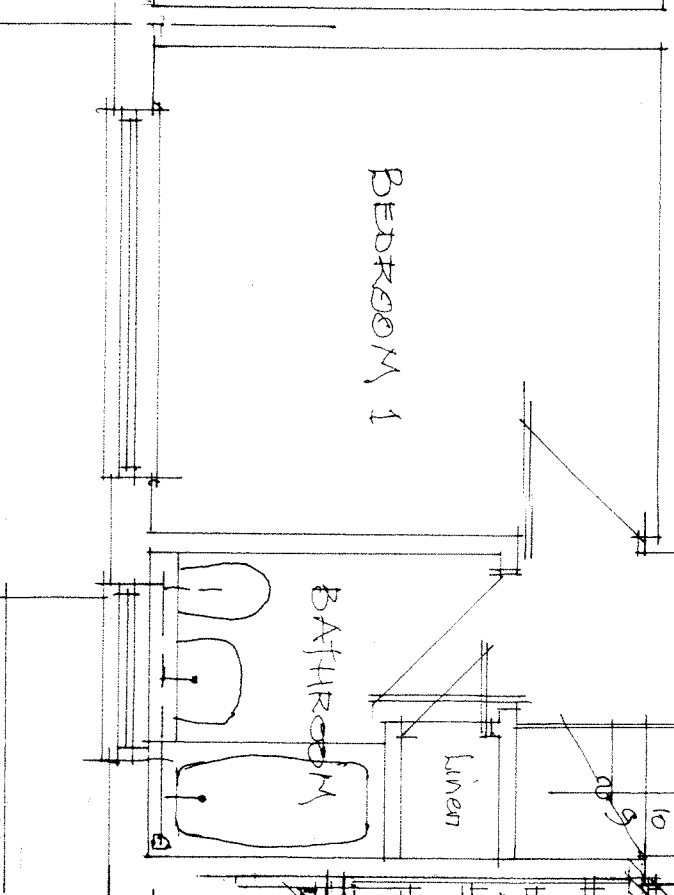


PROPOSED GABLE ELEVATION 1:100

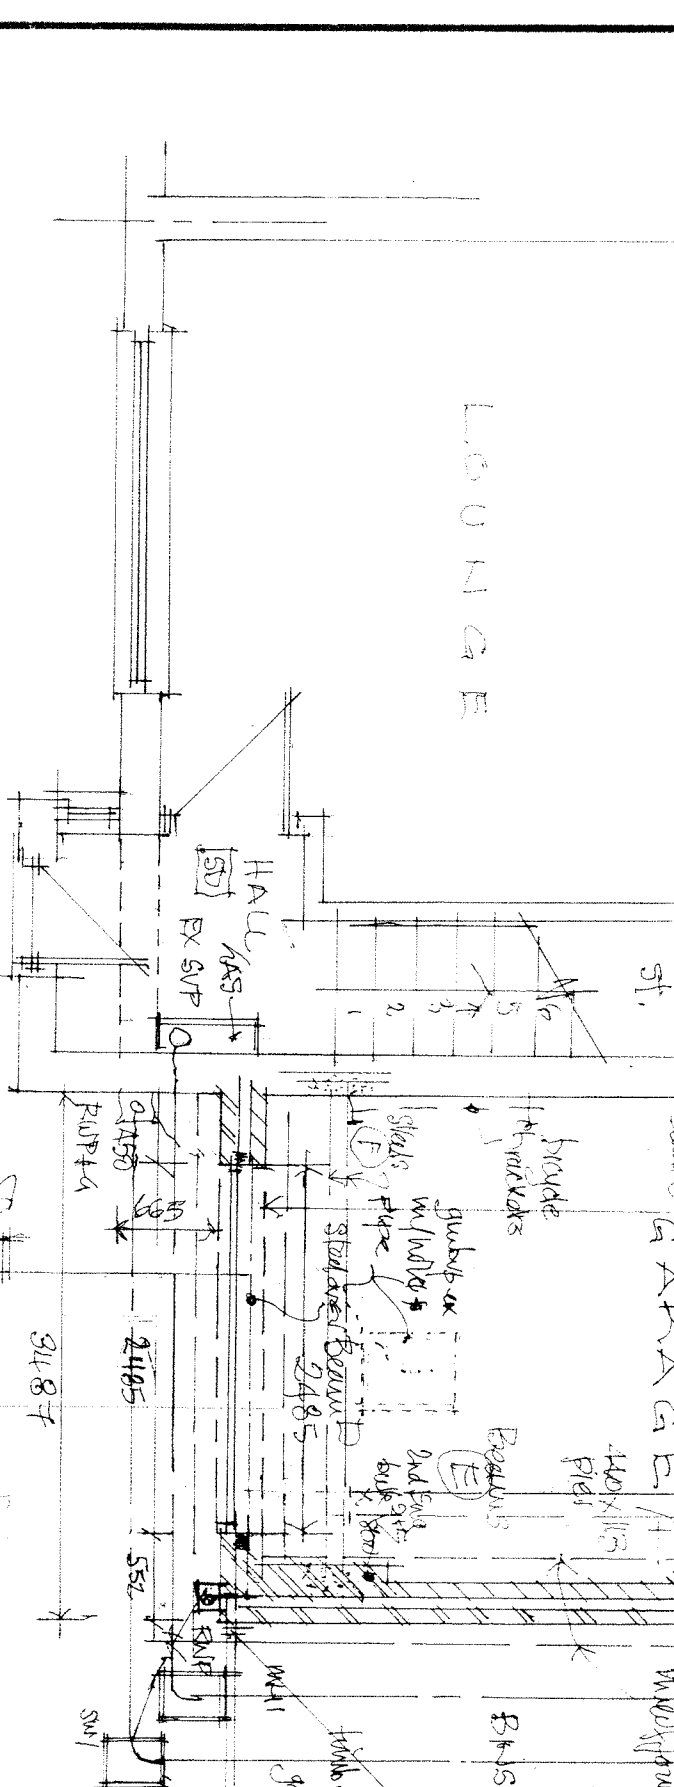


EXISTING GROUND FLOOR PLAN 1:50

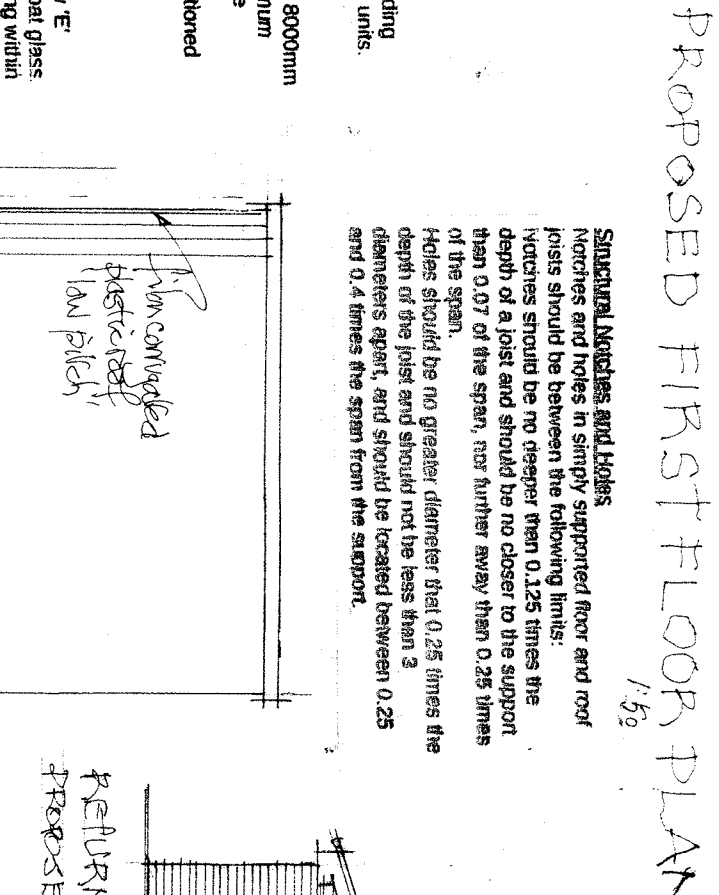


EXISTING REAR ELEVATION 1:50

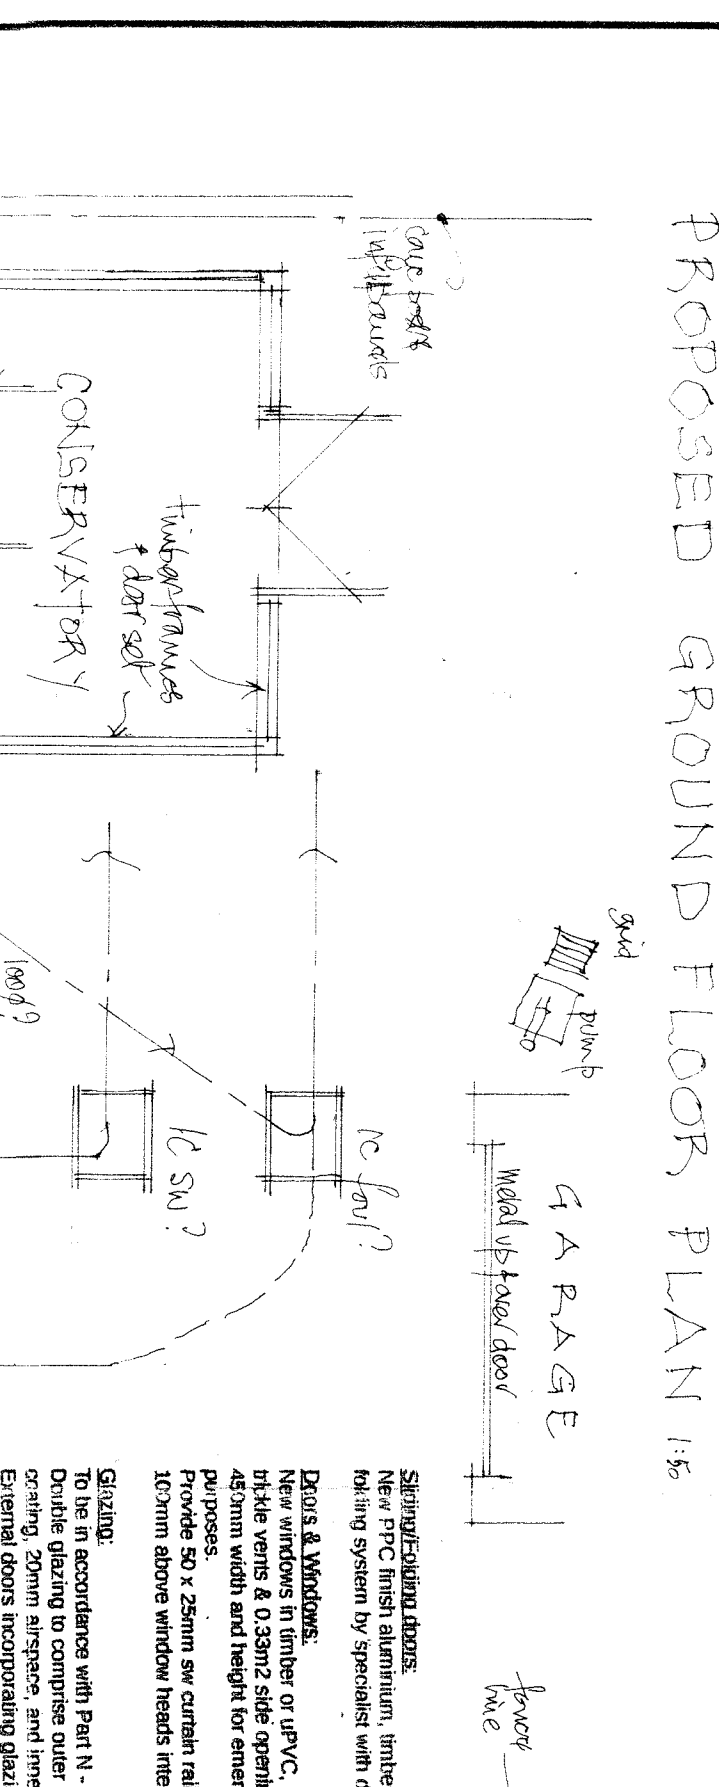

EXISTING GABLE ELEVATION 1:50

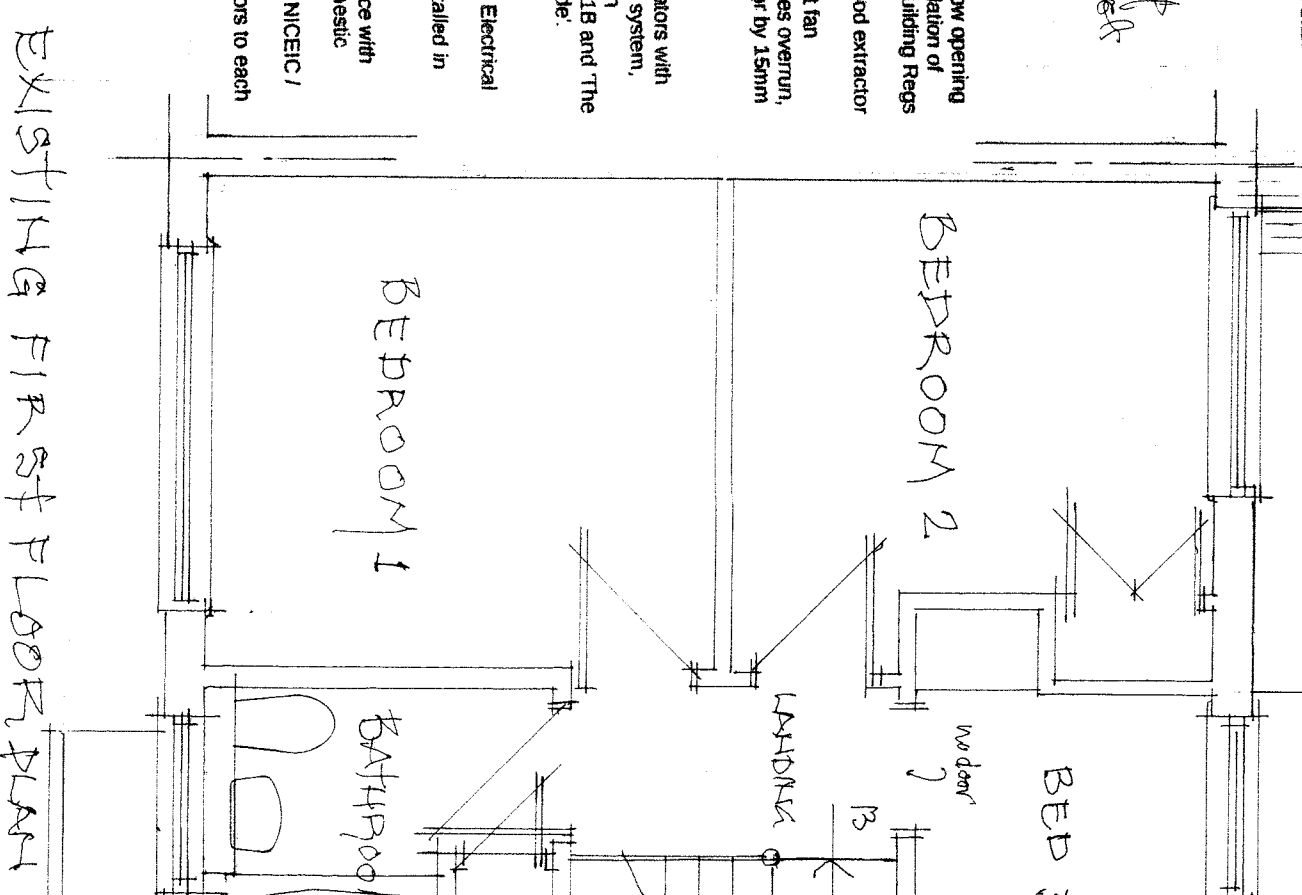

EXISTING FRONT ELEVATION 1:50

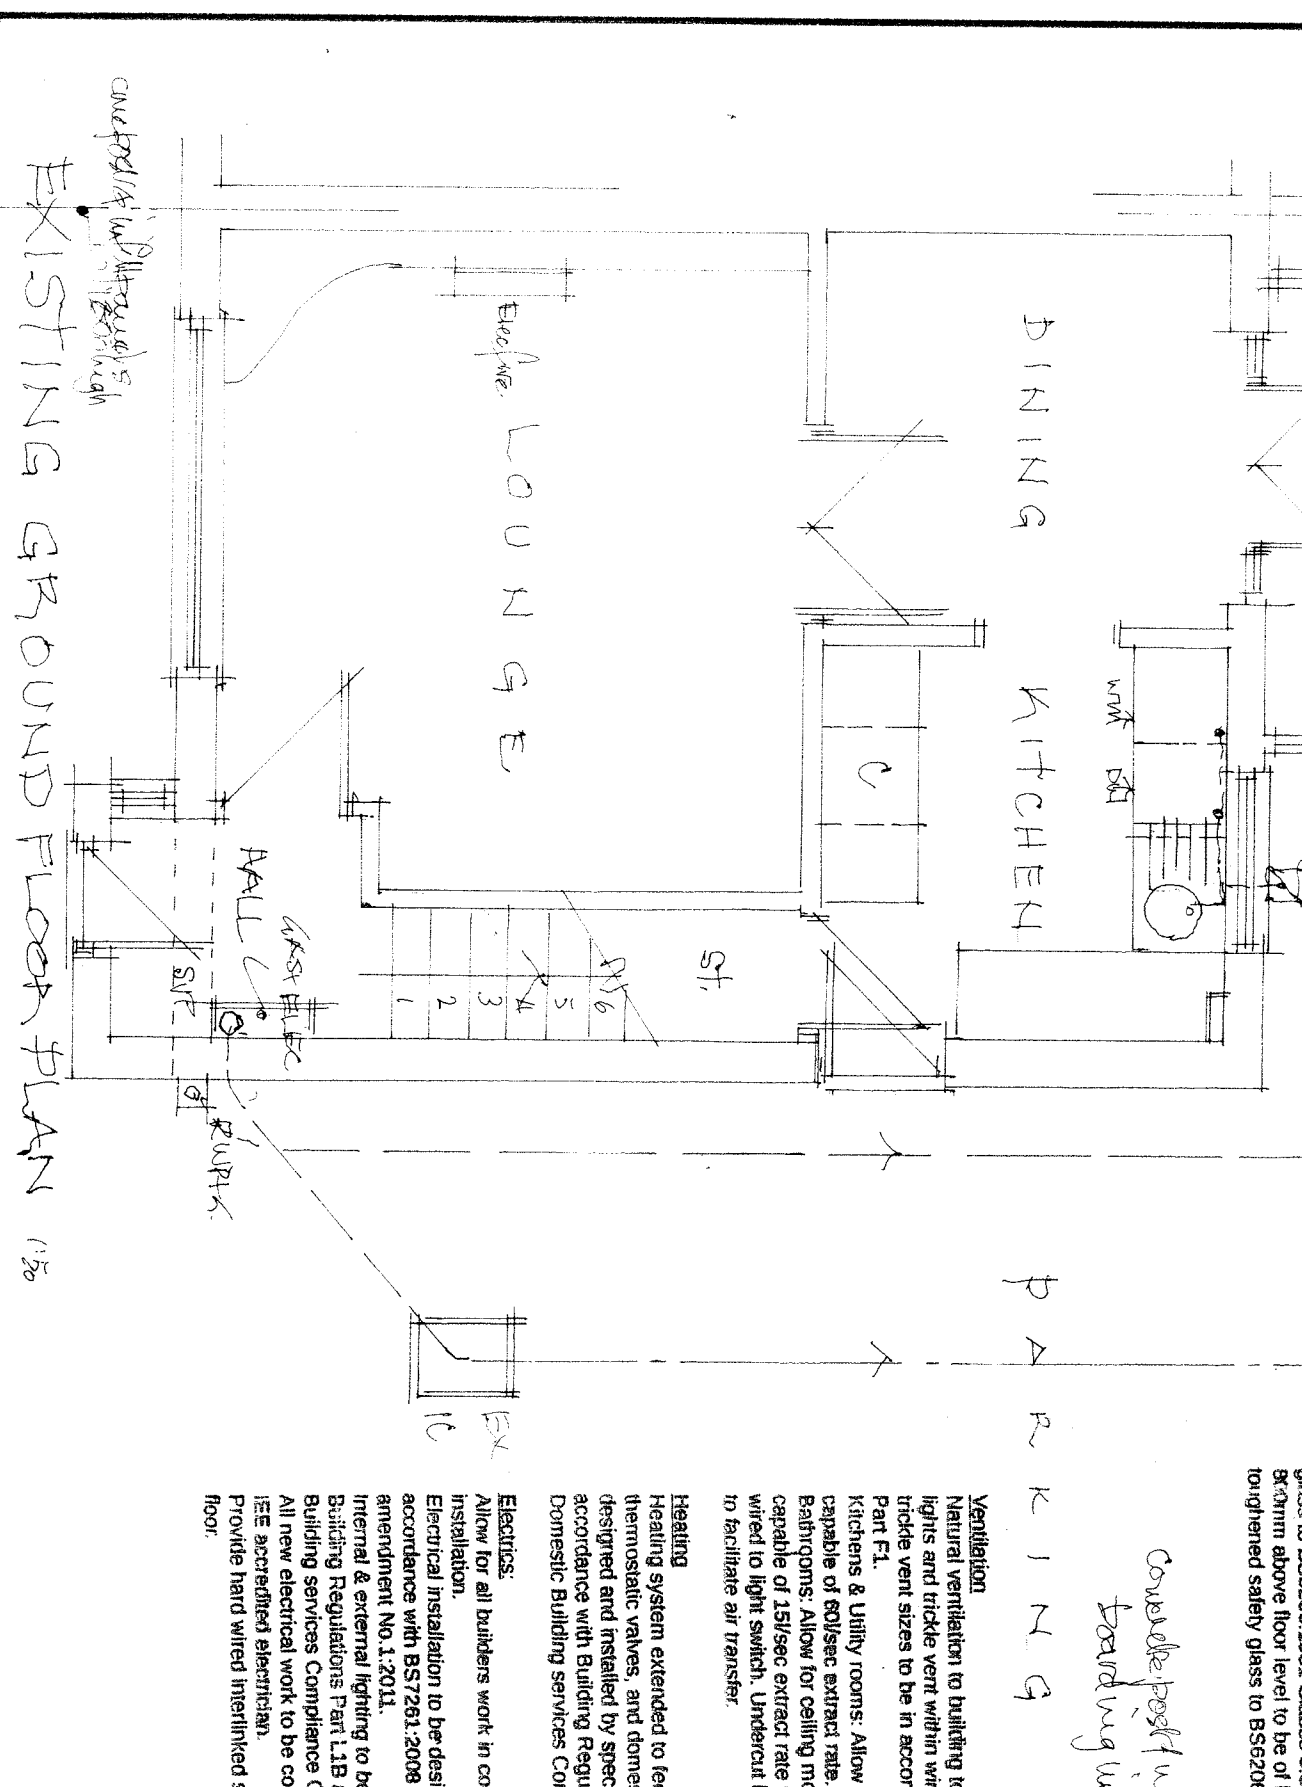

EXISTING REAR ELEVATION 1:50

Drawing Title  
EXISTING and PROPOSED.

Job Title  
EXTENSION to EXISTING AT  
9, KISBOURNE DRIVE, CHARTER-LE FRITH  
for  
MR. M. SHAW  
Davenport and Fynn  
Planning & Design Consultants, Surveyors

3A Hammett Street Hyde SK14 2EX 0161 368 3064

Date 12/01/00 Scale 1:50 Job No. 04403 Dwg No. 1 Rev. A/B

Notes  
No dimensions to be scaled from this drawing.  
All setting out dimensions to be checked on site.