





EXISTING FRONT ELEVATION
(SCALE 1:50)




EXISTING REAR ELEVATION
(SCALE 1:50)

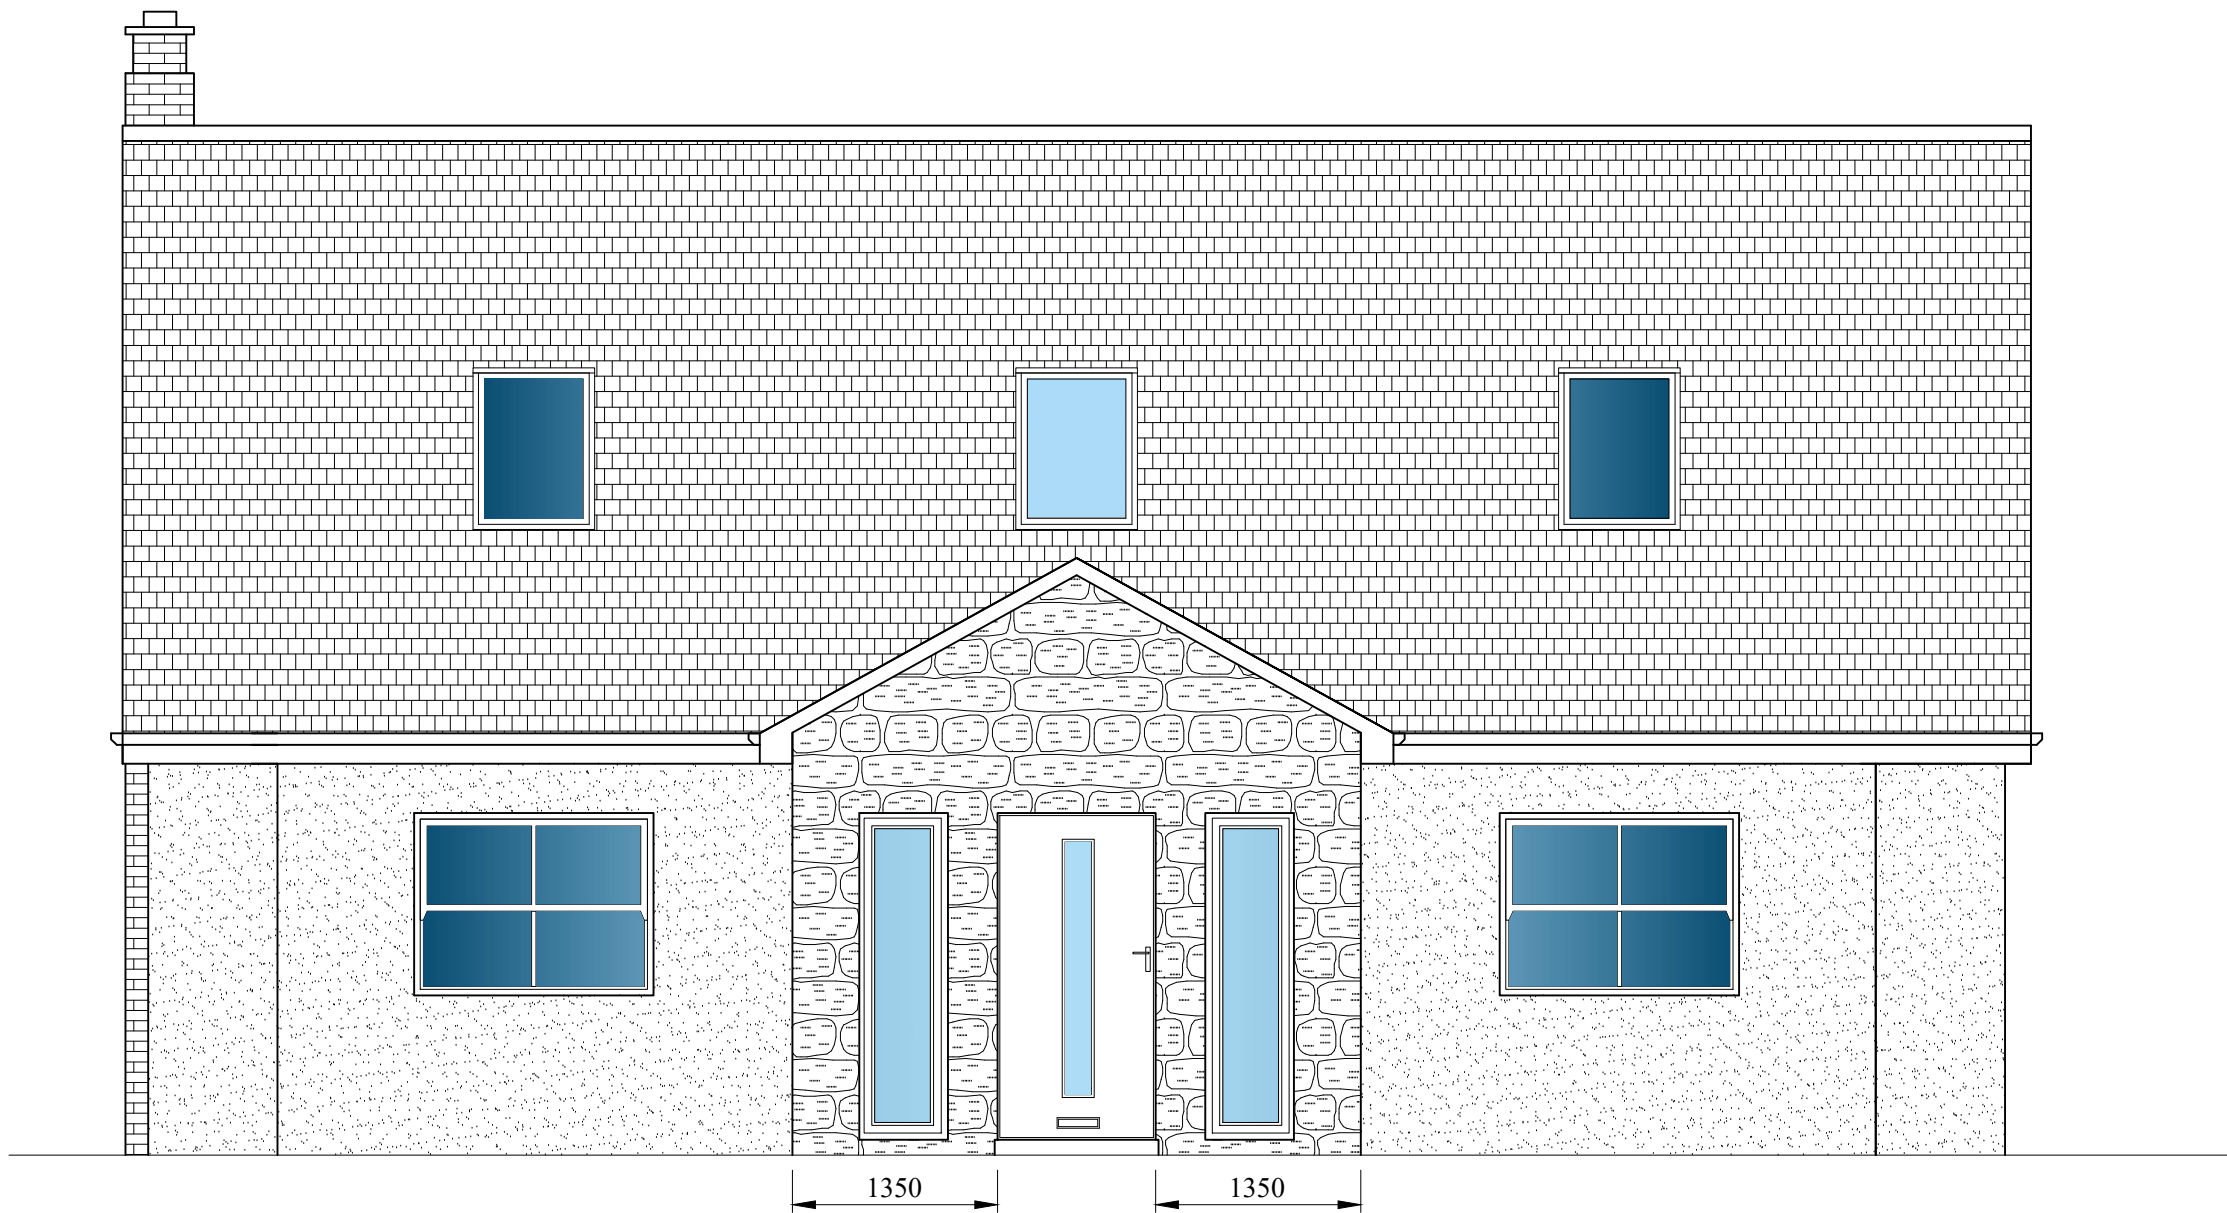

PROPOSED FRONT ELEVATION
(SCALE 1:50)

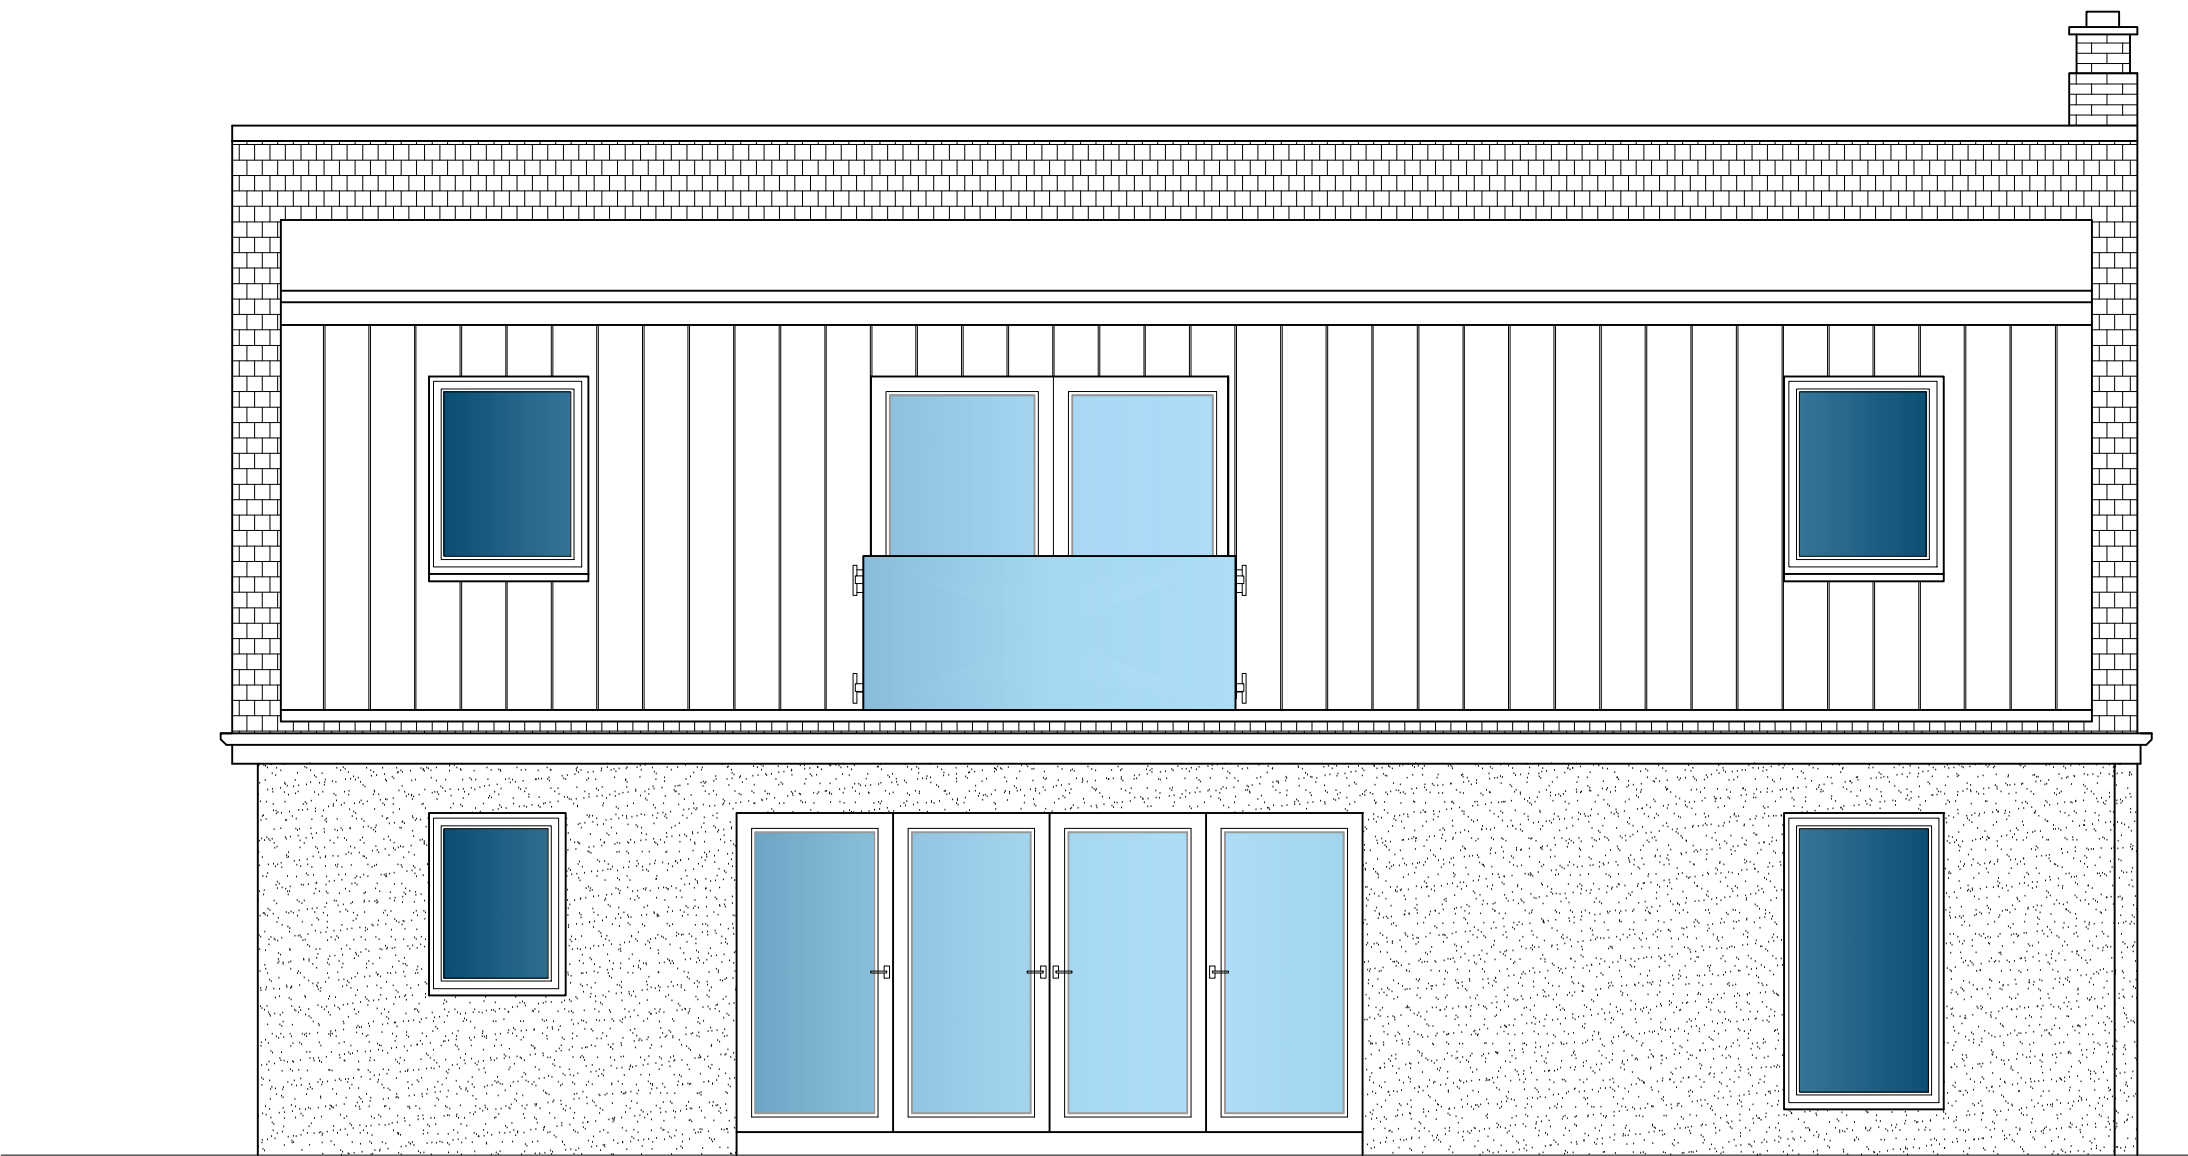

PROPOSED REAR ELEVATION
(SCALE 1:50)

 

E	20.09.23	ISSUED FOR PLANNING APPROVAL
D	30.01.23	ISSUED FOR PLANNING APPROVAL
C	27.11.22	ISSUED FOR PLANNING APPROVAL
B	08.22	ISSUED FOR PLANNING APPROVAL
A	04.22	ISSUED FOR PLANNING APPROVAL

DRAWING STATUS: PLANNING APPROVAL		
PROJECT: 82 SHEFFIELD ROAD GLOSSOP		
TITLE: PROPOSED SINGLE STOREY REAR AND FRONT EXTENSIONS, ROOF ALTERATIONS AND REAR DORMER ROOF EXTENSION		
SCALE @ SIZE: 1:50 @ A1 U.N.O	STATUS: PLANNING APP.	DATE: OCT '20
PROJECT No: VN-001	DRAWING No: 004	REV: E