


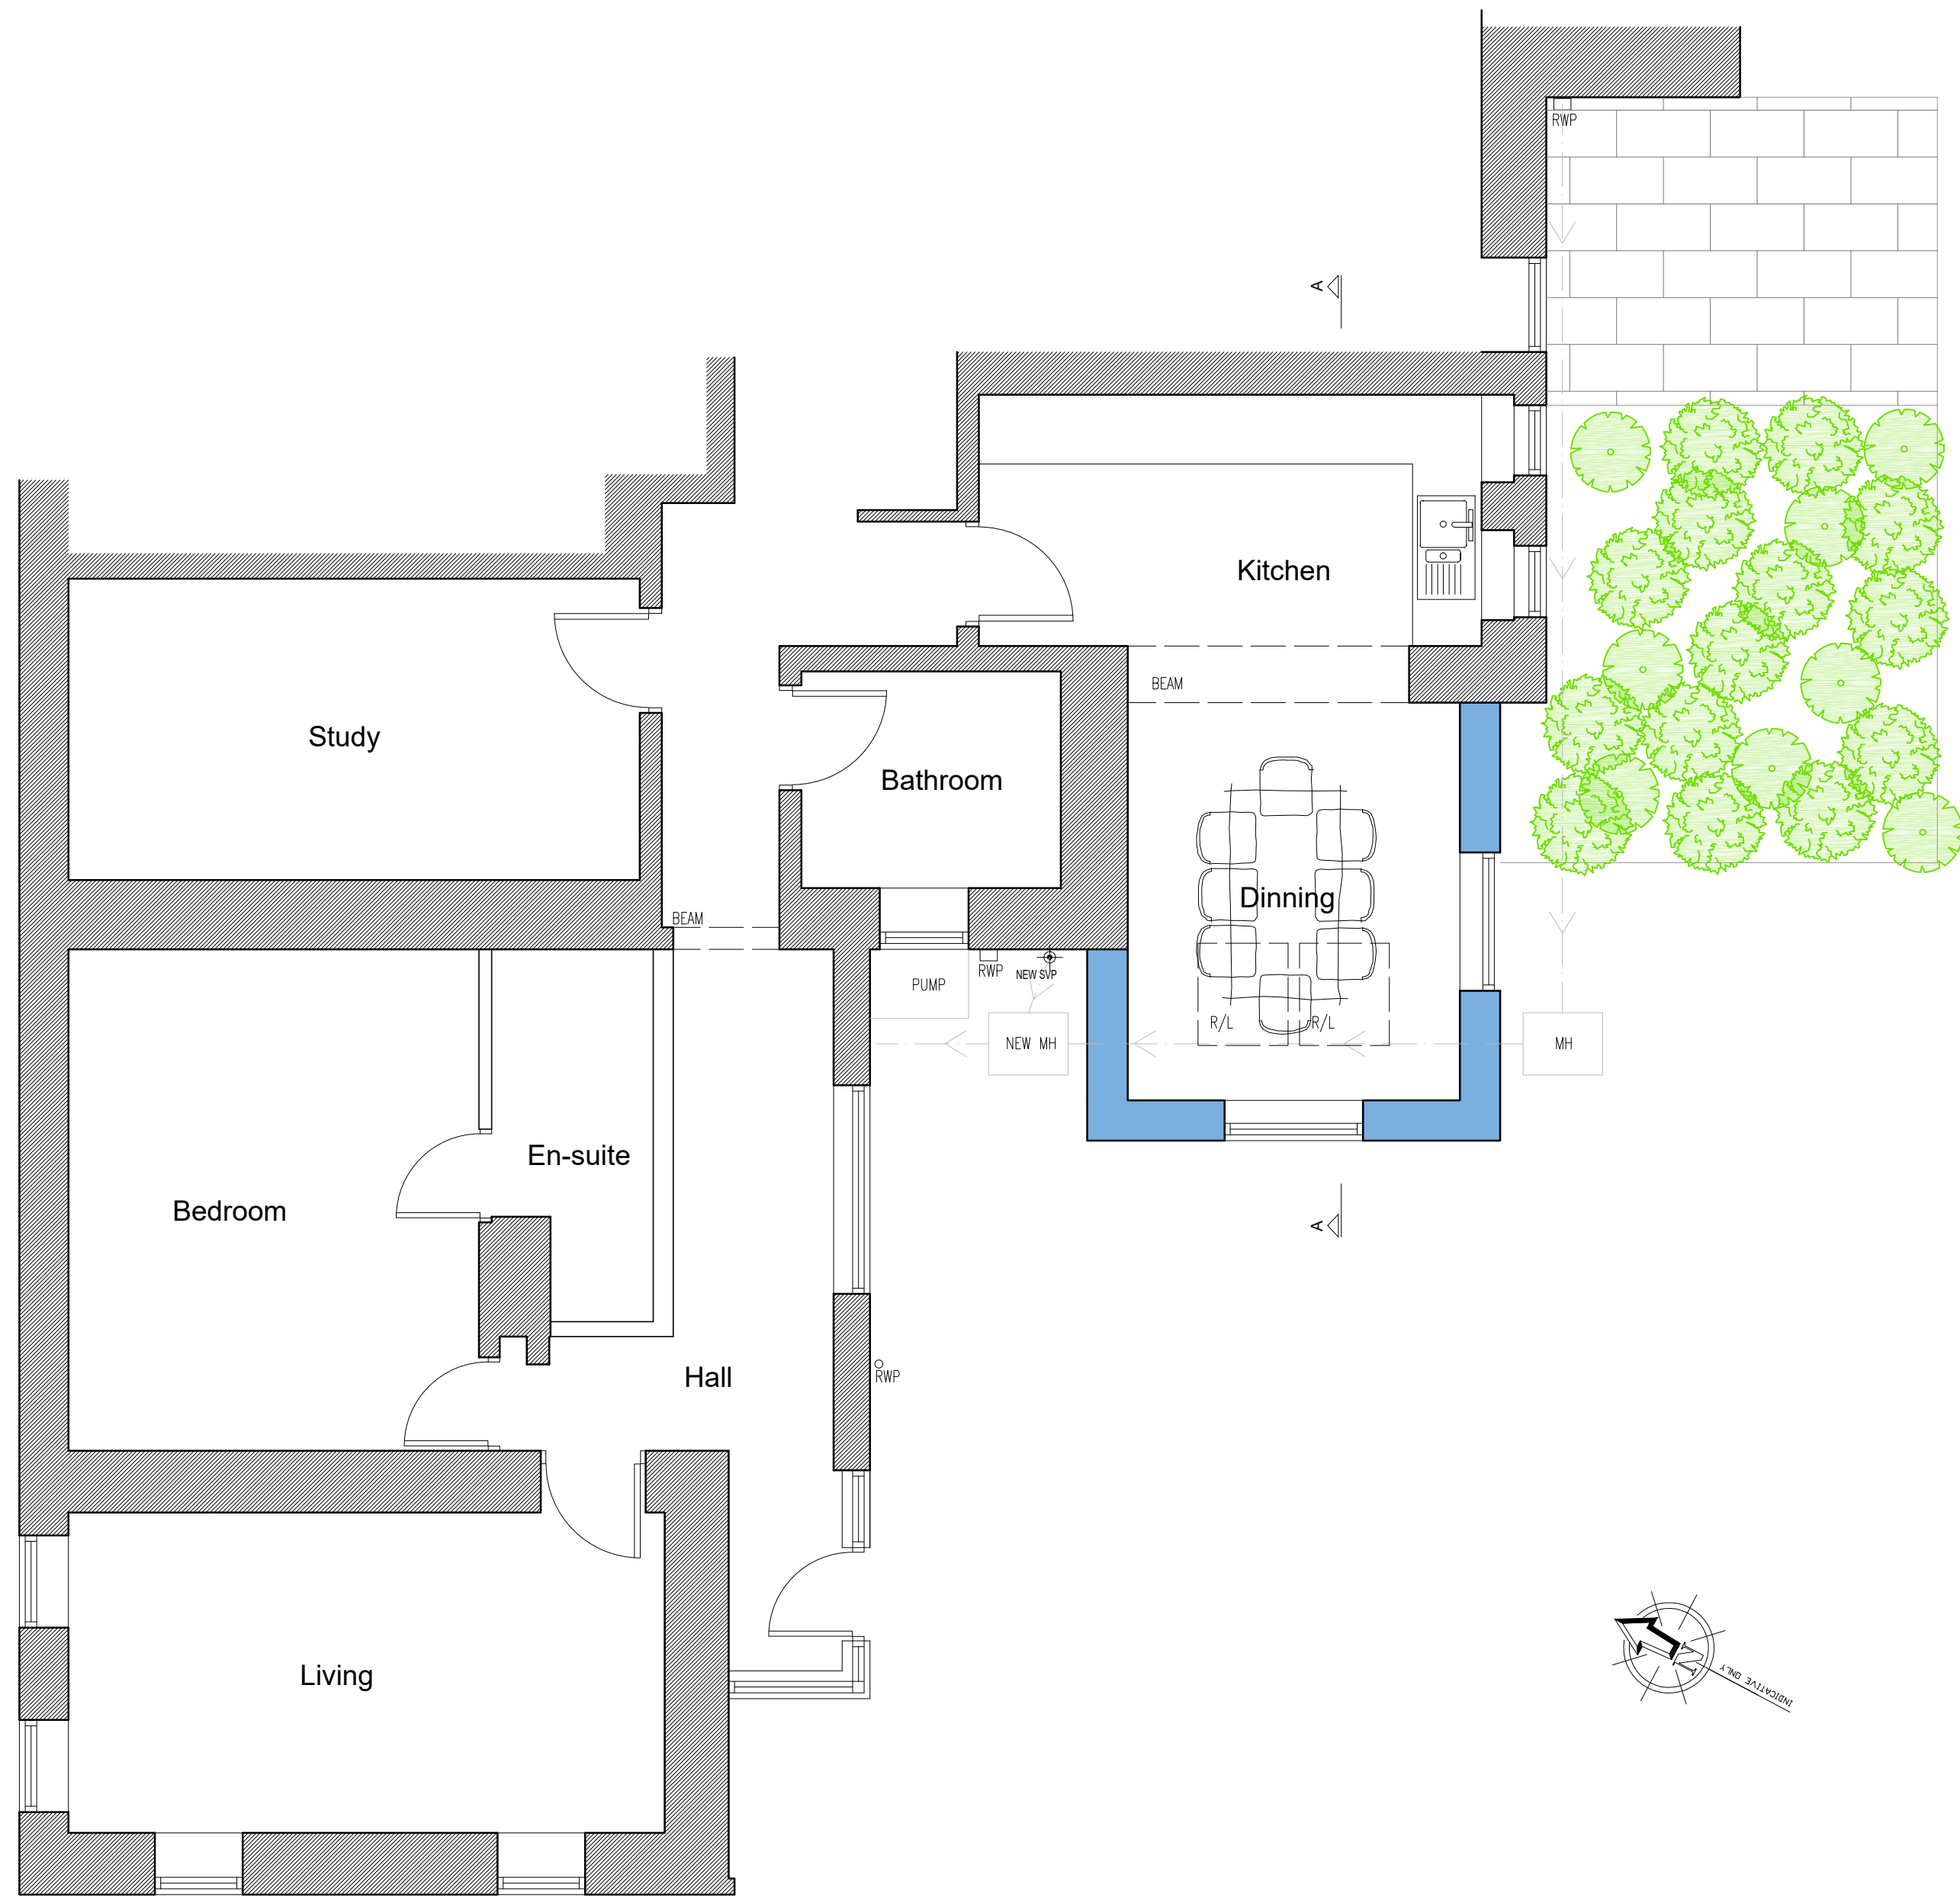

GROUND FLOOR PLAN
SCALE 1.50 @ A1




SOUTH WEST ELEVATION
SCALE 1.100 @ A1

- MATERIALS:
- COURSED NATURAL GRITSTONE FINISH
 - SAWN HEADS & SILLS
 - BLUE SLATE ROOF
 - TIMBER WINDOWS
 - BLACK RAINWATER GOODS



SOUTH EAST ELEVATION
SCALE 1.100 @ A1

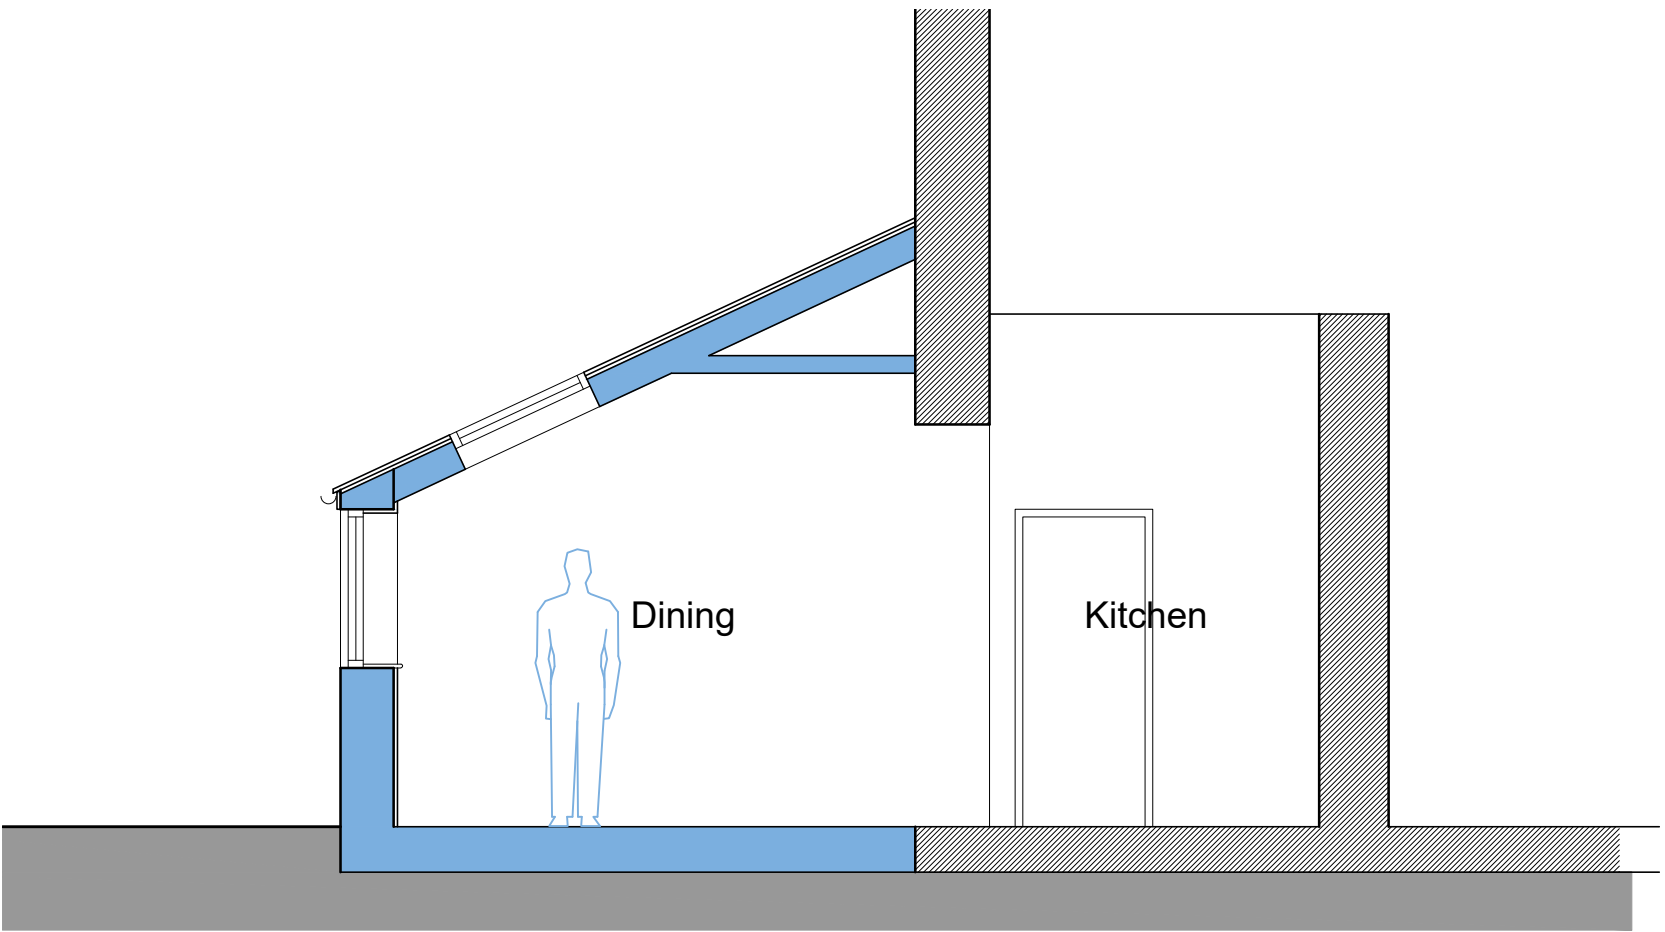

SECTION A-A
SCALE 1.50 @ A1

Revision
- -

Date
- -



Alterations & Extension 2 Moorcroft Lismore Road Buxton SK17 9GA Mr & Mrs Holland		
Proposed Plan & Elevations		
Richard Mundy Building Design Ltd. Travel House, Buxton Road, Bakewell, DE45 1BZ Tel & Fax: 01629 815053 e-mail: info@rm-bd.co.uk		
Date: September 2023	Scale:	
	A3 issue 1.100 / 1.200	A1 issue 1.50 / 1.100
Ref: MDP	Dwg. No. 2246-02	

© COPYRIGHT EXISTS ON THE DESIGNS AND INFORMATION SHOWN ON THIS DRAWING
The Contractor must verify all dimensions on site before making shop drawings
or commencing work of any kind.
Architect to be notified of any discrepancies in dimensions immediately.