


Notes: False chimneys to plots 98, 99 and 107 only.
(Please refer to Material Schedule and Street Scenes)


PV panel zone is shown indicative only, and on multiple faces, to indicate a possible final location for the purposes of planning



Front Elevation 1:100

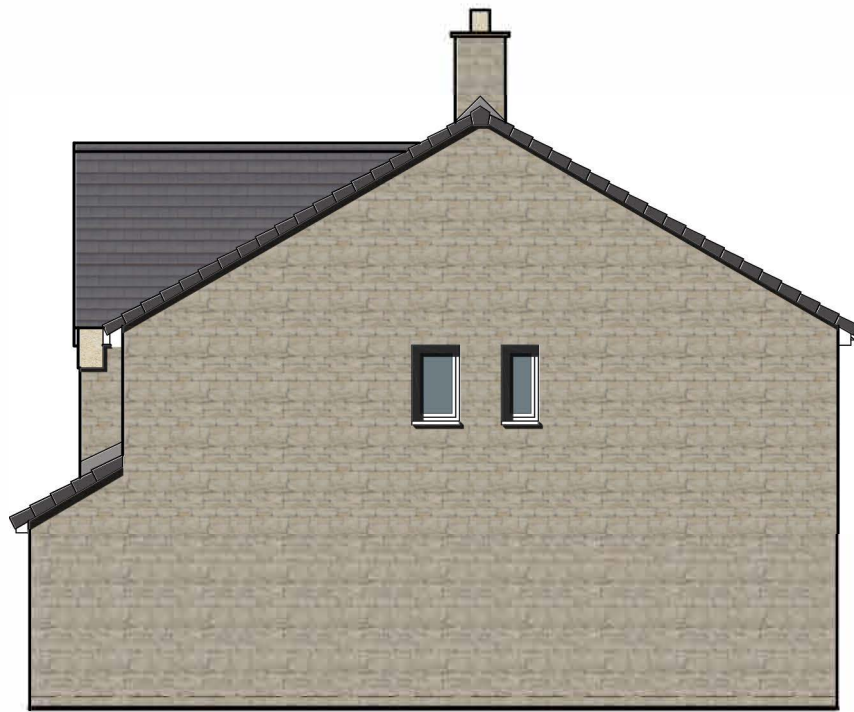

Side Elevation

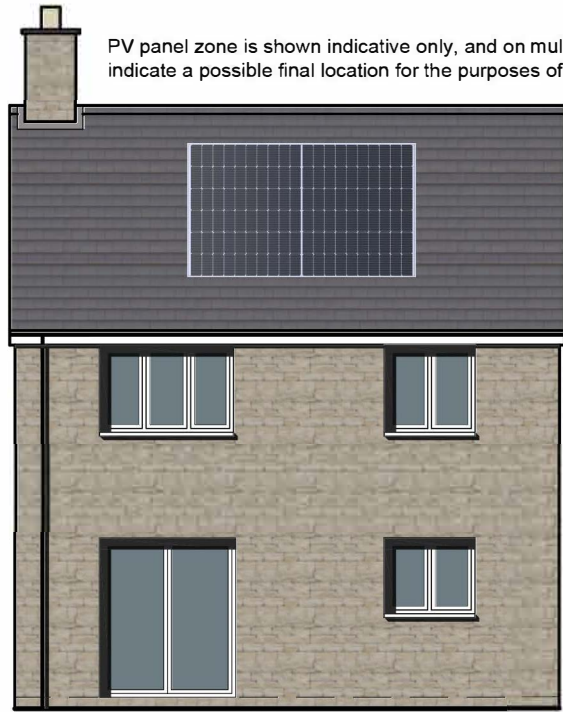


Rear Elevation

PV panel zone is shown indicative only, and on multiple faces, to indicate a possible final location for the purposes of planning




Side Elevation

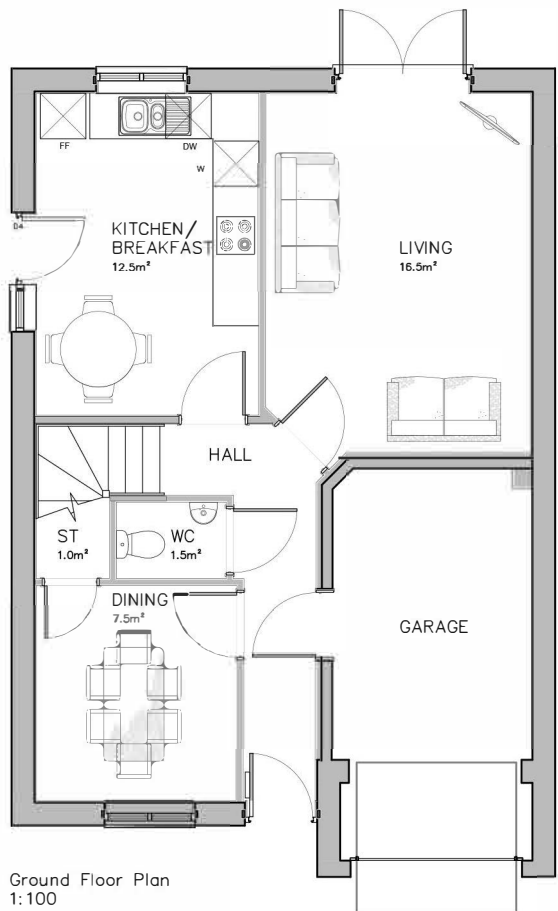

Ground Floor Plan
1:100
Total Floor Area
109.4m²

Plots 98, 99, 107, 120, 245, 383, 384

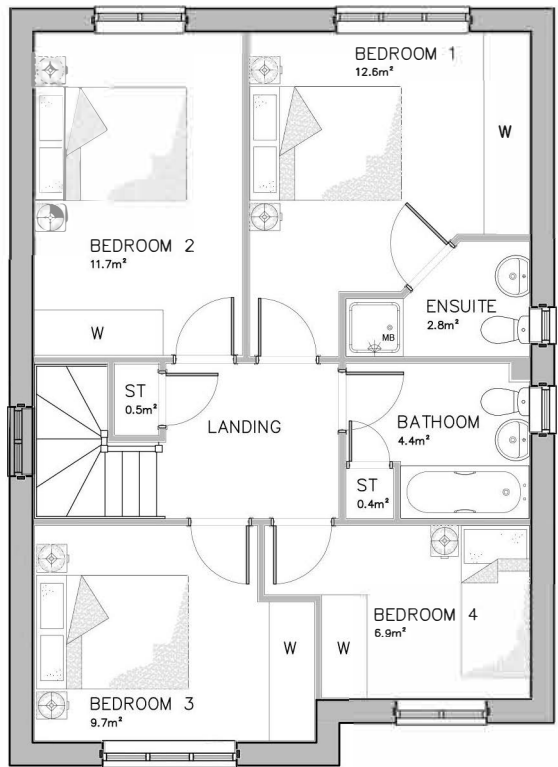

First Floor Plan
1:100



Side Elevation

A - House Elevations added.
B - Elevations amended to comments.
C - Elevations amended to comments.
D - Updated door style.

28.09.17 KB RP
05.10.17 CB KZ
13.10.17 CB KZ
09.01.18 CB KZ

Notes
— Copyright in this drawing remains the property of BM3 Architecture Limited.
— Contractors and consultants are to advise BM3 Architecture Limited of any discrepancies.

Revision
E - Garage door updated as per Keepmoat (EW) email on 17.01.18 from Thornby style to Berwick style
F - Garage door coloured black.
G - Roof tile note added.
H - Plot numbers updated in line with changes to Site Layout Plan;
I - Additional Roof Type added, surrounds to front windows and door and corbels to side and rear elevations removed all to clients comments;
J - Additional Roof Type note removed and false chimney note added as per client's comments;
K - PVs added following clients instructions

Date By Chkd
31.01.18 HP KB
01.03.18 CB KZ
11.05.18 CB KZ
07.12.18 NV --
10.01.19 NV --
23.05.19 NV --
23.05.23 NY --

Project
FOXLOW
BUXTON

Drawing No.
HOUSE TYPE
1178

Client

Scale 1:100@A2 Dated 11.09.17 Job No. 53016 Drawing No. D110 Drawn by CB Checked OSrfs Element PLANNING Revision K

Birmingham Office 28 Pickford Street, Digbeth, Birmingham, B5 5QH T. 0121 633 0000 F. 0121 633 0300 E. design@bm3.co.uk

BM3