


PV panel zone is shown indicative only, and on multiple faces, to indicate a possible final location for the purposes of planning

Notes: False chimneys to plot 385 only.
(Please refer to Material Schedule and Street Scenes)




Front Elevation 1:100

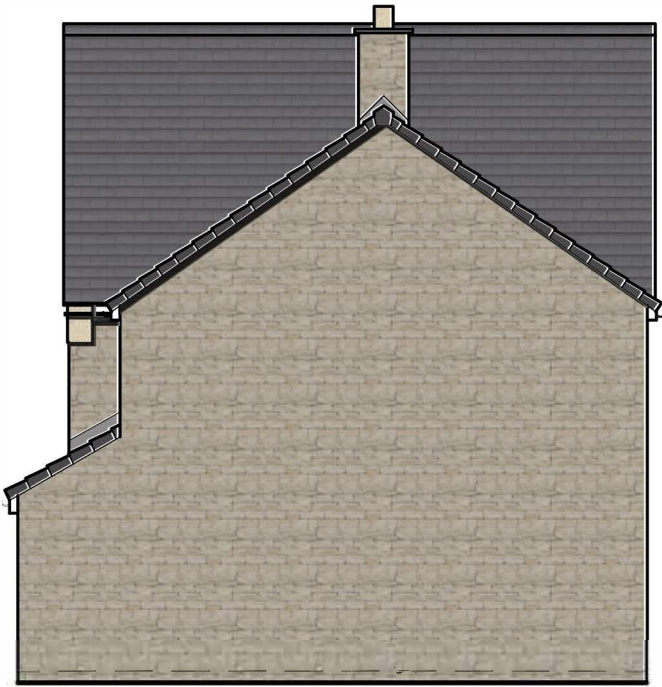


Side Elevation



Rear Elevation

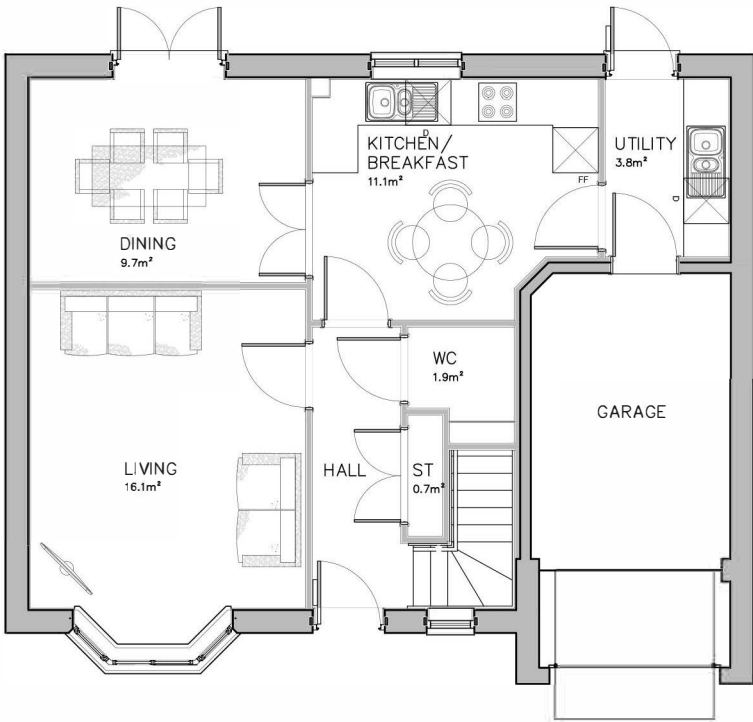

Ground Floor Plan
1:100
Total Floor Area
116.4m²

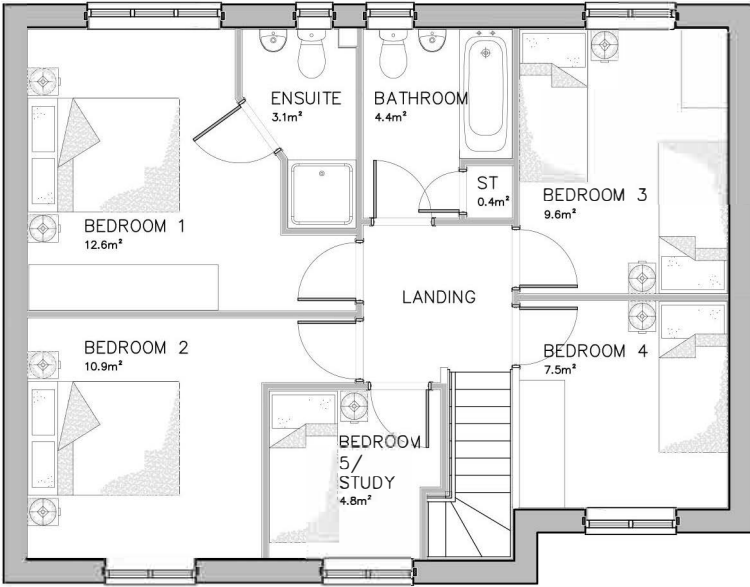

First Floor Plan
1:100



Side Elevation

Plots 259, 260, 385	A - House Elevations added.	28.09.17	KB	RP
	B - Elevations amended to comments.	05.10.17	CB	KZ
	C - Elevations amended to comments.	13.10.17	CB	KZ
	D - Updated door style.	09.01.18	CB	KZ
	E - Garage door updated as per Keepmoat (EW) email on 17.01.18 from Thornby style to Berwick style	31.01.18	HP	KB
	F - Garage door coloured black.	01.03.18	CB	KZ
	G - Roof tile note added.	11.05.18	CB	KZ
Revision	H - Plot numbers updated following changes to Site Layout Plan; chimney added;	07.12.18	NV	Chkd --
	I - Additional Roof Type added, surrounds to front windows and stone corbels to side and rear elevations removed all to clients comments;	10.01.19	NV	--
	J - Additional Roof Type note removed and false chimney note added as per client's comments;	23.05.19	NV	--
	K - PVs added following clients instructions	23.05.23	NY	--

Notes
— Copyright in this drawing remains the property of BM3 Architecture Limited.
— Contractors and consultants are to advise BM3 Architecture Limited of any discrepancies.

Project FOXLOW BUXTON			Drawing HOUSE TYPE 1253			Client	
Scale 1:100@A3	Dated 11.09.17	Job No. 53016	Drawing No. D112	Drawn by CB	Checked	CISfb Element PLANNING	Revision K

