





EXISTING SOUTH FACING SIDE ELEVATION

EXISTING EAST FACING REAR ELEVATION

EXISTING NORTH FACING SIDE ELEVATION

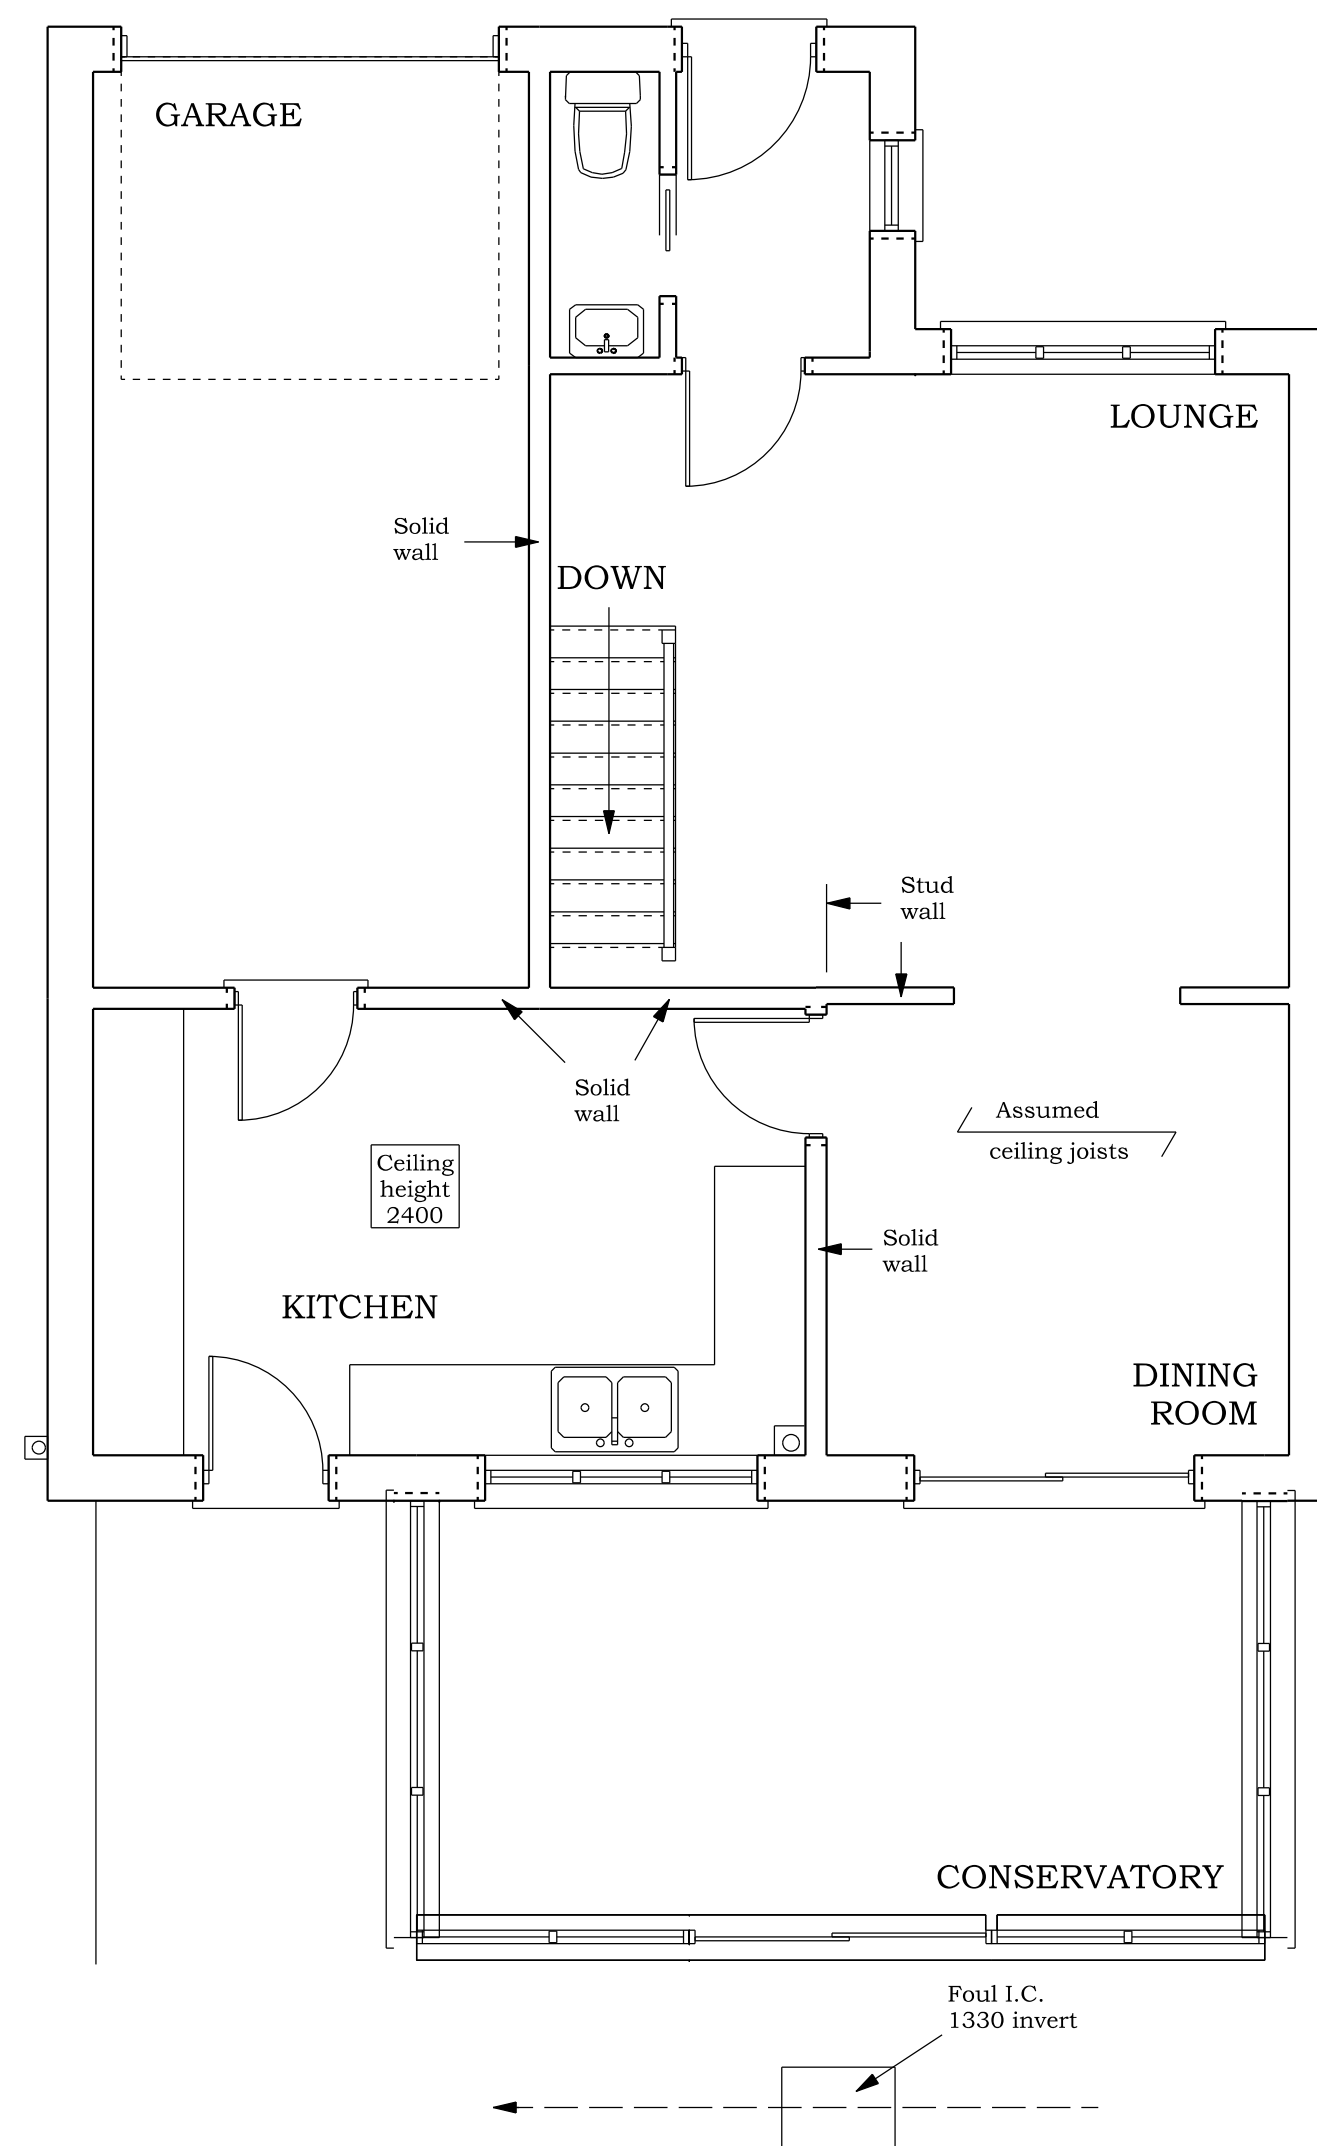


EXISTING GROUND FLOOR PLAN

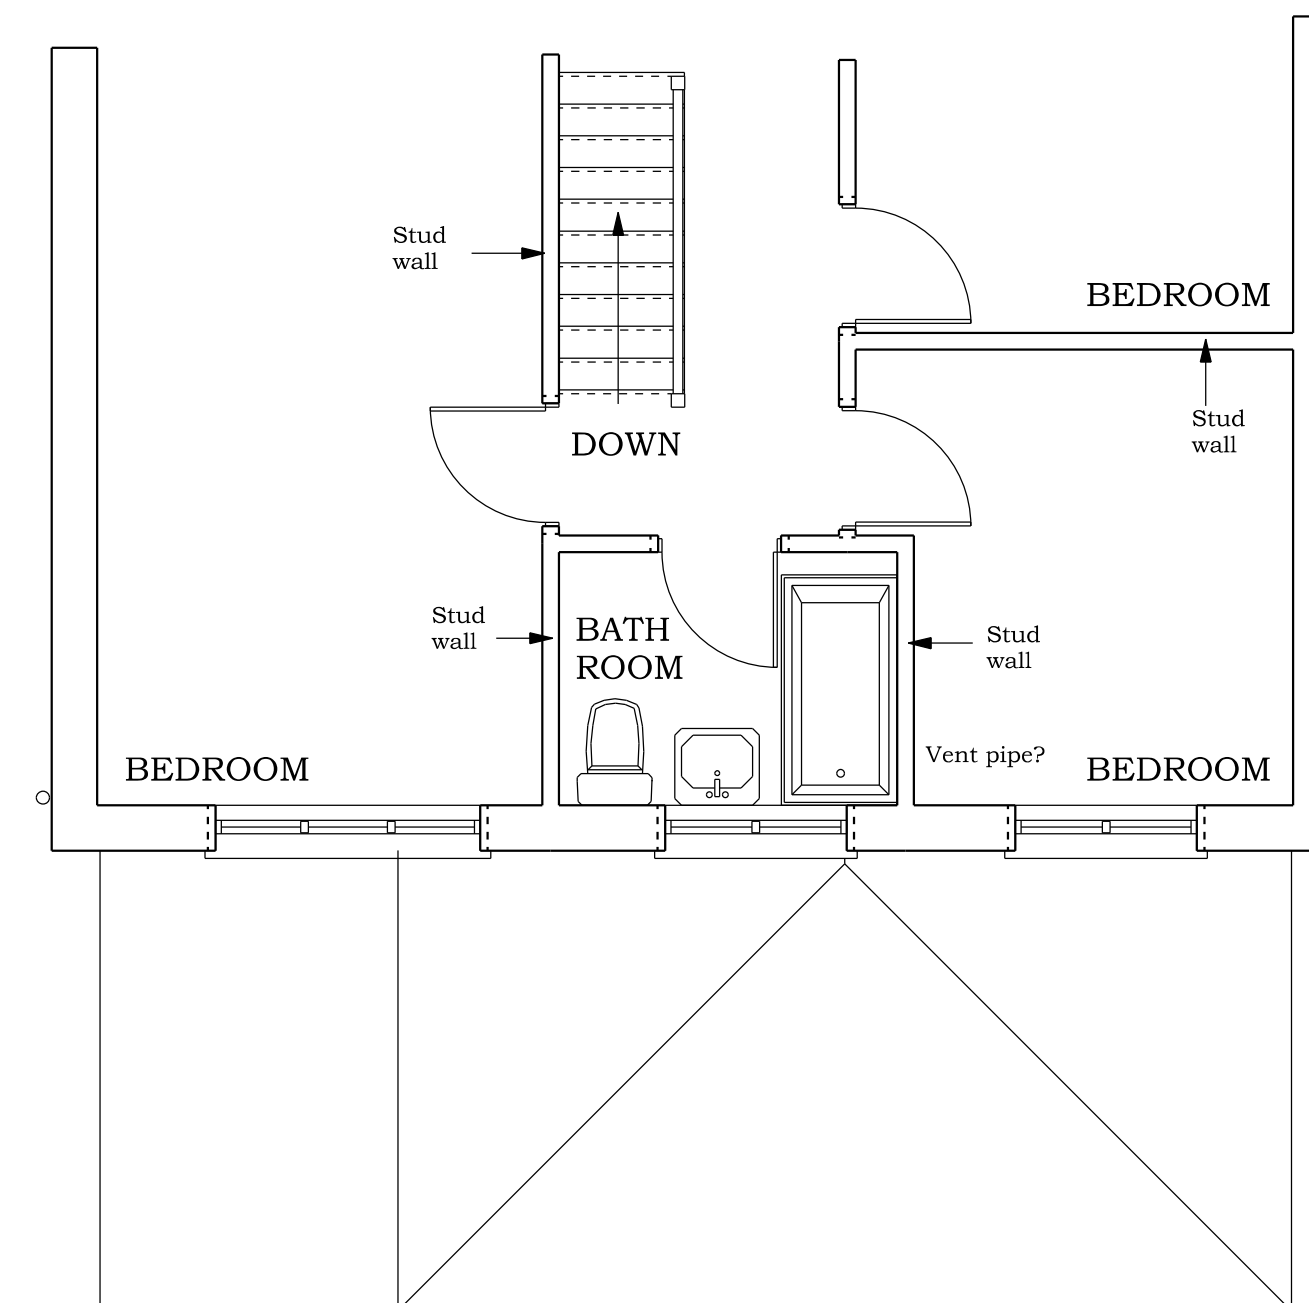

EXISTING FIRST FLOOR PLAN

BRADLEY BUILDING DESIGN LTD.
KEEPERS COTTAGE,
LYME PARK,
DISLEY,
STOCKPORT.
SK12 2NS.
01625 858244
Mob 07989 326039
bradleybuildingdesign@btopenworld.com

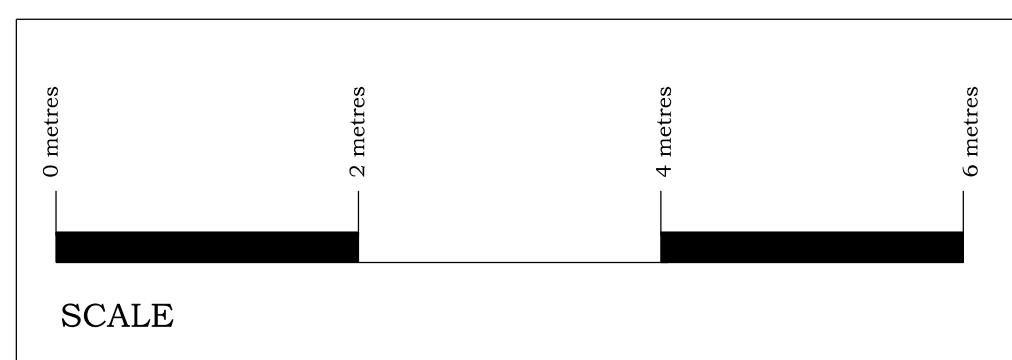

EXISTING DWELLING
SINGLE STOREY REAR EXTENSION
for
Mr. & Mrs G. WILLIAMS,
at
33, WOOD GARDENS,
HAYFIELD,
SK22 2HQ
Scale 1:50 @ A1
Date OCTOBER 2023
Drawing Number 2179/1