



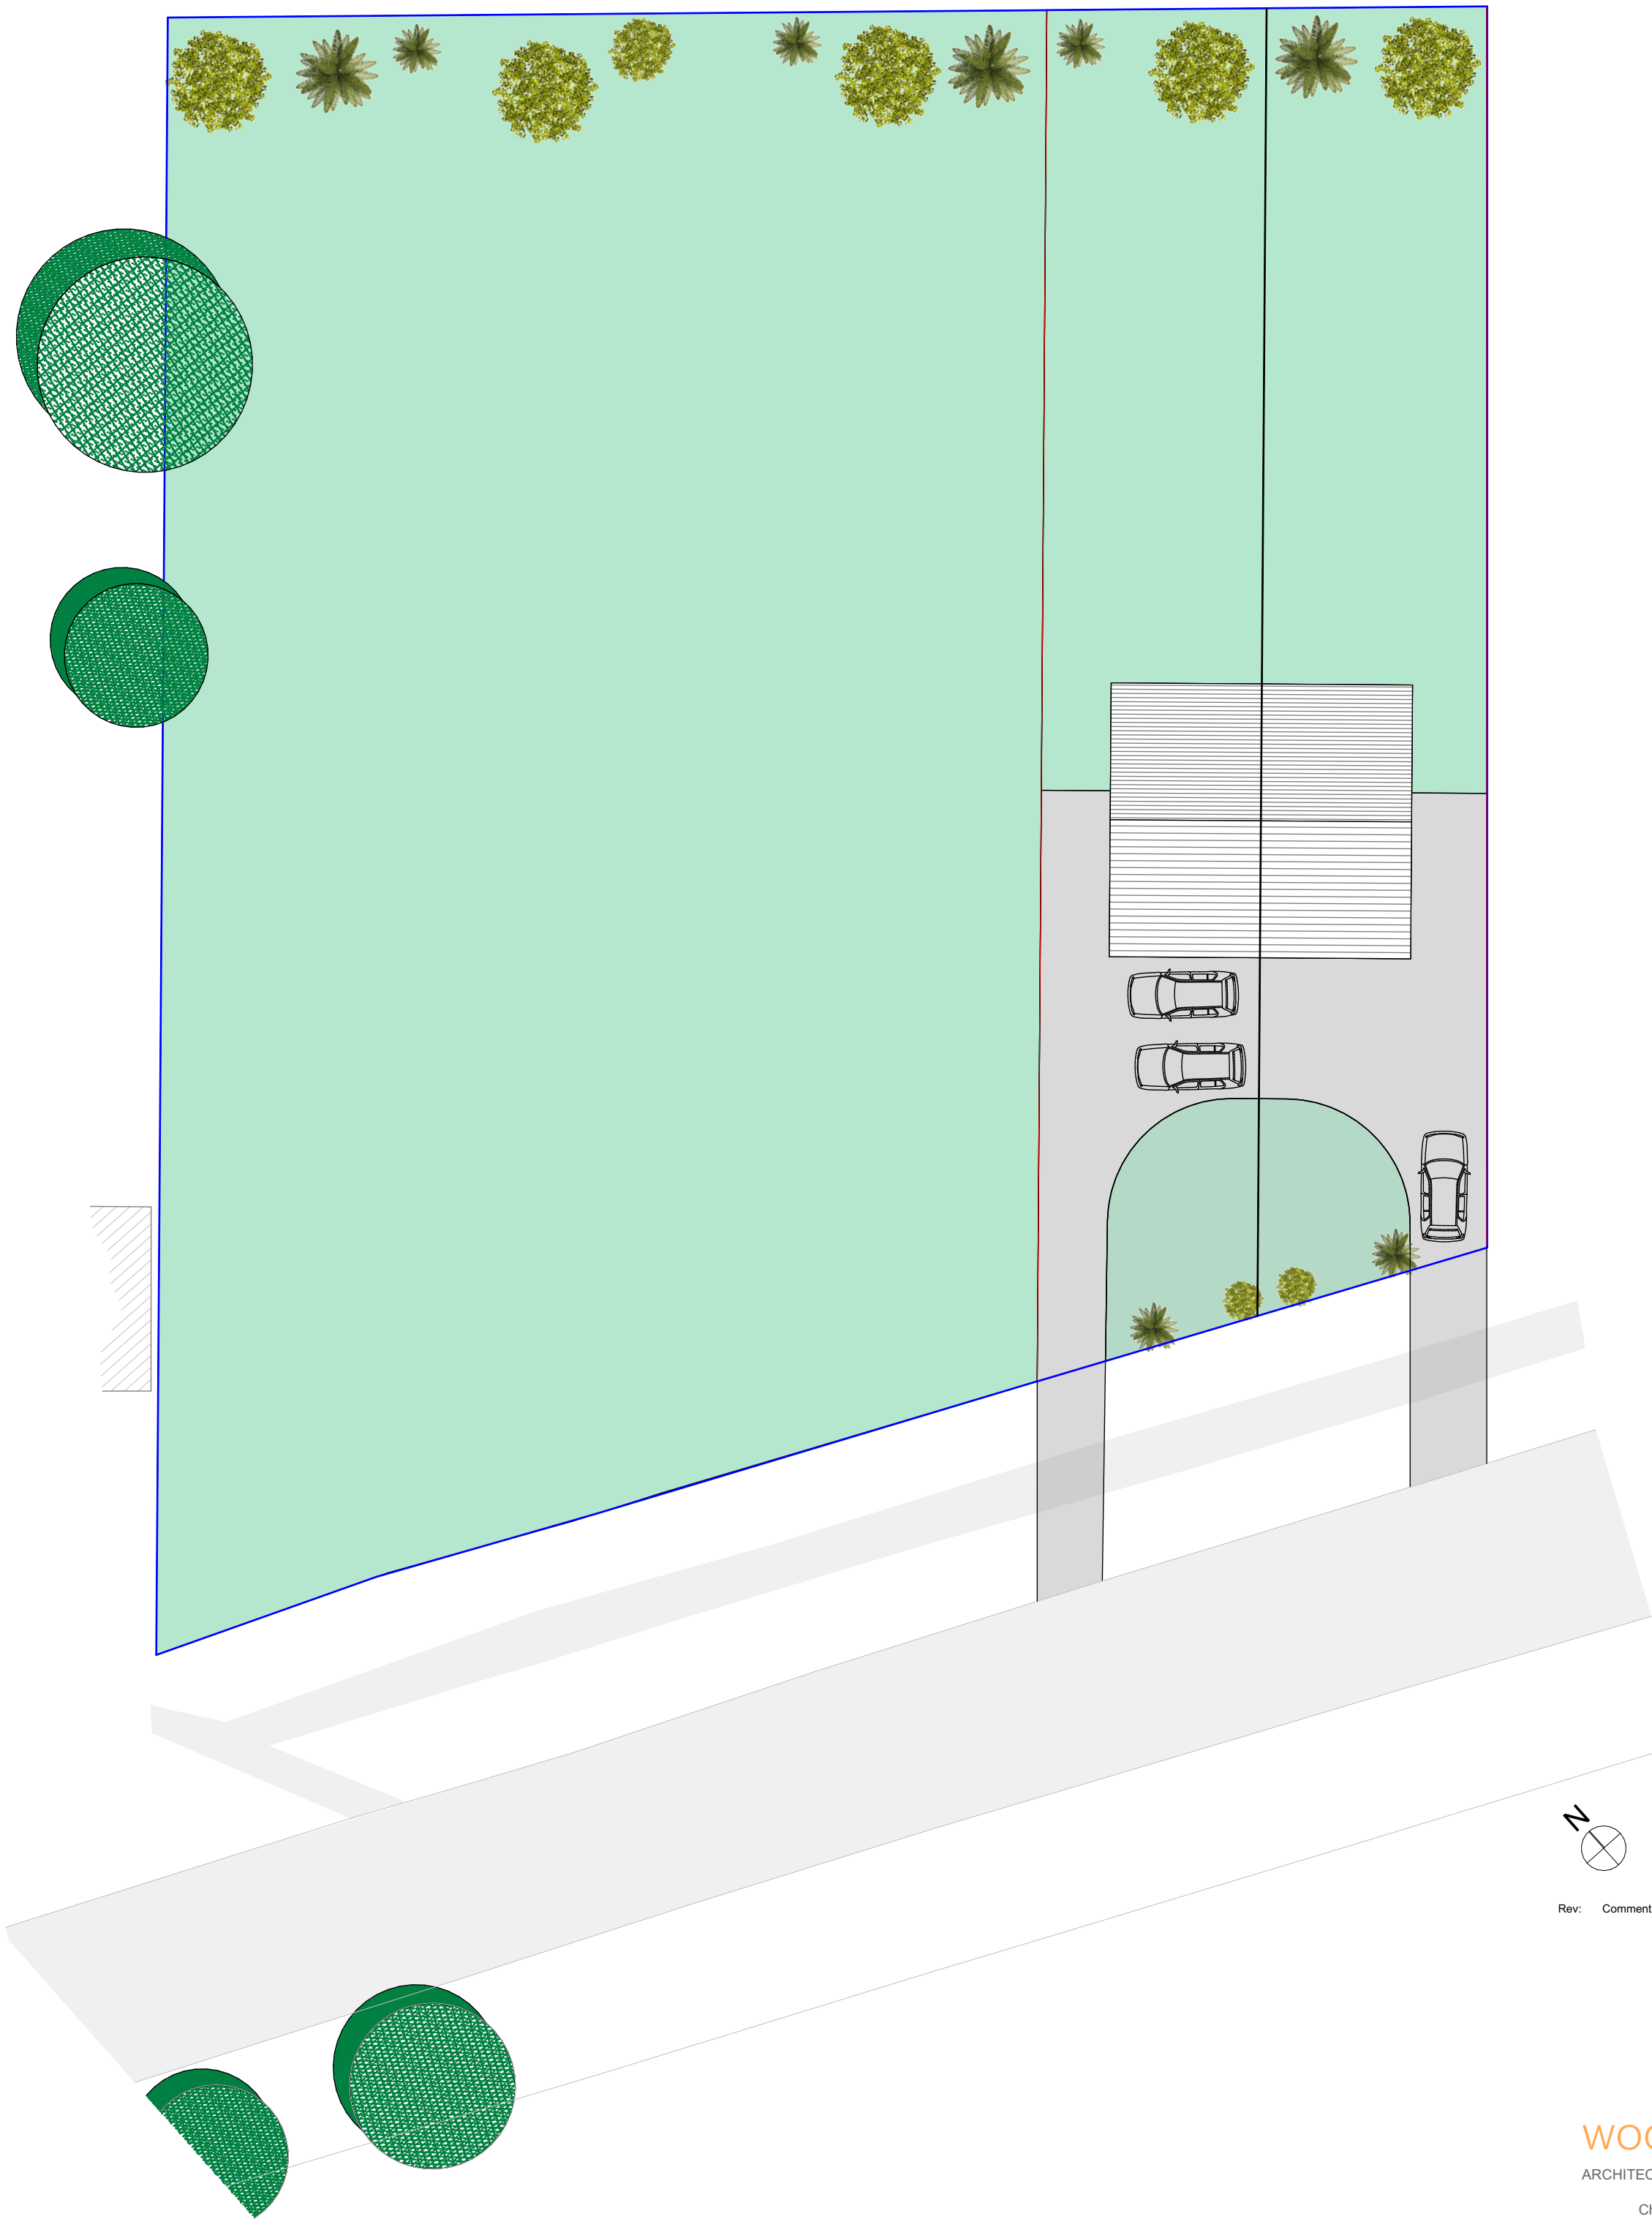

Proposed Site Plan

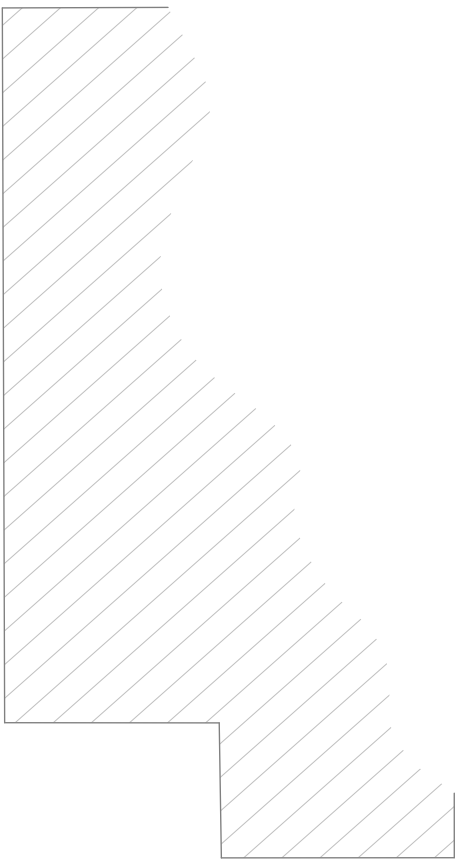

Rev: Comment: Date By:

wood | goldstraw | yorath
ARCHITECTS QUANTITY SURVEYORS CDM CO-ORDINATORS
Churchill House, Regent Road, Stoke on Trent, ST1 3RH.
Tel: 01782 208000 Fax: 01782 208712 E-mail: info@woodgoldstraw.co.uk
www.woodgoldstraw.co.uk

Client.
Mr Craig Chapman

Project.
Proposed Dwellings on Burlow Road, Harper Hill

Scale 1:200		Issue Date 16/10/2023
Sheet Size A2	Drawn AZ	

Title.
Proposed Site Plan

Drawing Number 4894-03A	(Revision)	Revision ID
-----------------------------------	------------	-------------

CAD file path:
X:\0 PROJECTS\4894 Mr Craig Chapman\4894-01 Proposed Dwellings, Burlow Road, Harper Hill
\Design\Arch\CAD\4894-01 Master.pln
Copyright. Wood Goldstraw Yorath LLP.
Contractors are to check all dimensions on site and refer any discrepancies to the Architect immediately. This drawing has been prepared for planning purposes only and to the best of our knowledge the original digital document is accurate at the stated scale. However, we cannot accept liability for the accuracy of third party data (OS mappings, topographical survey information, etc) used in the production of this document which we have relied upon in good faith. Key dimensions are noted for reference and any further specific dimensional information can be provided upon request.

