





Existing Front Elevation

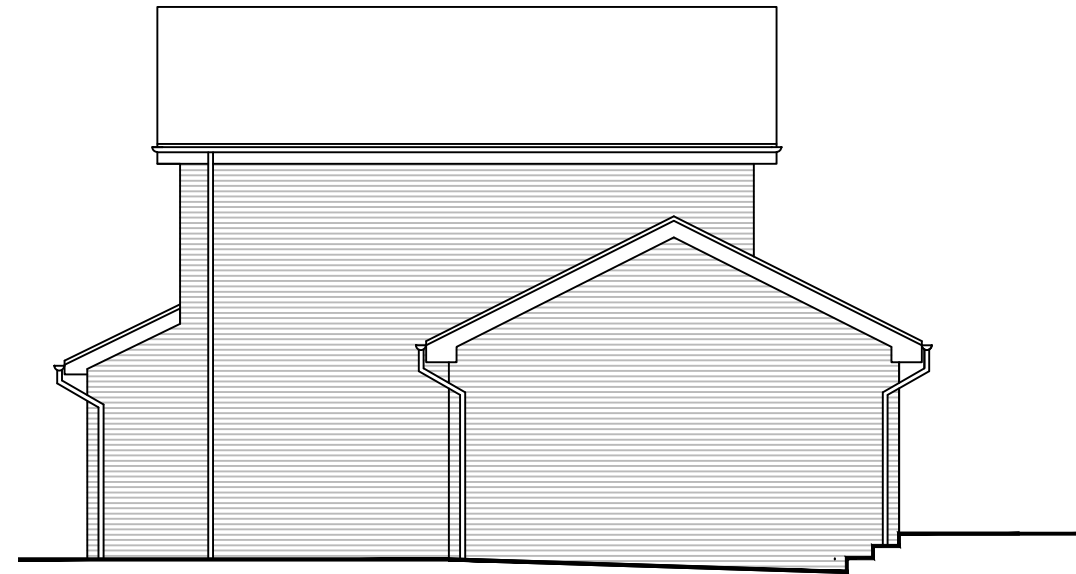

Existing Side Elevation

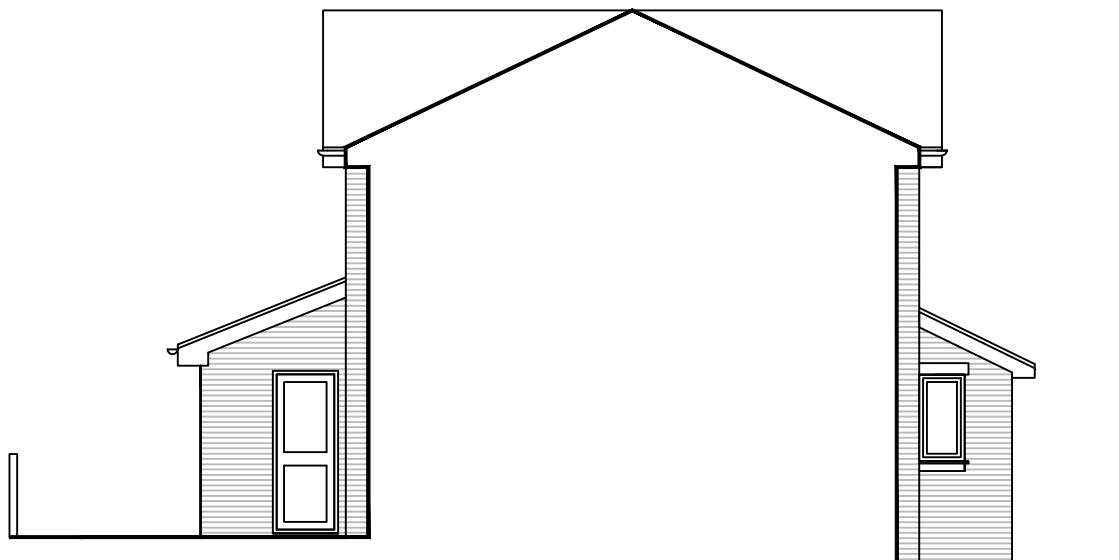

Existing Side Elevation



Existing Rear Elevation



Address:

Mrs Georgina Bruce
4 Dovedale Court, Glossop, Derbyshire SK13 8RQ

Project:

Proposed first floor extension over existing
garage, garage conversion and single storey
rear extension

Title:

Existing Elevations

Scale: 1:100 @ A3

Drawn:

C.K.

Date:

September 2023

Project no.:

3223

Drawing no.:

3223-002

PLANMART LIMITED
9, GEORGE STREET, GLOSSOP,
DERBYSHIRE SK13 8AY.
TEL: 01457 863153



Metric Scale