




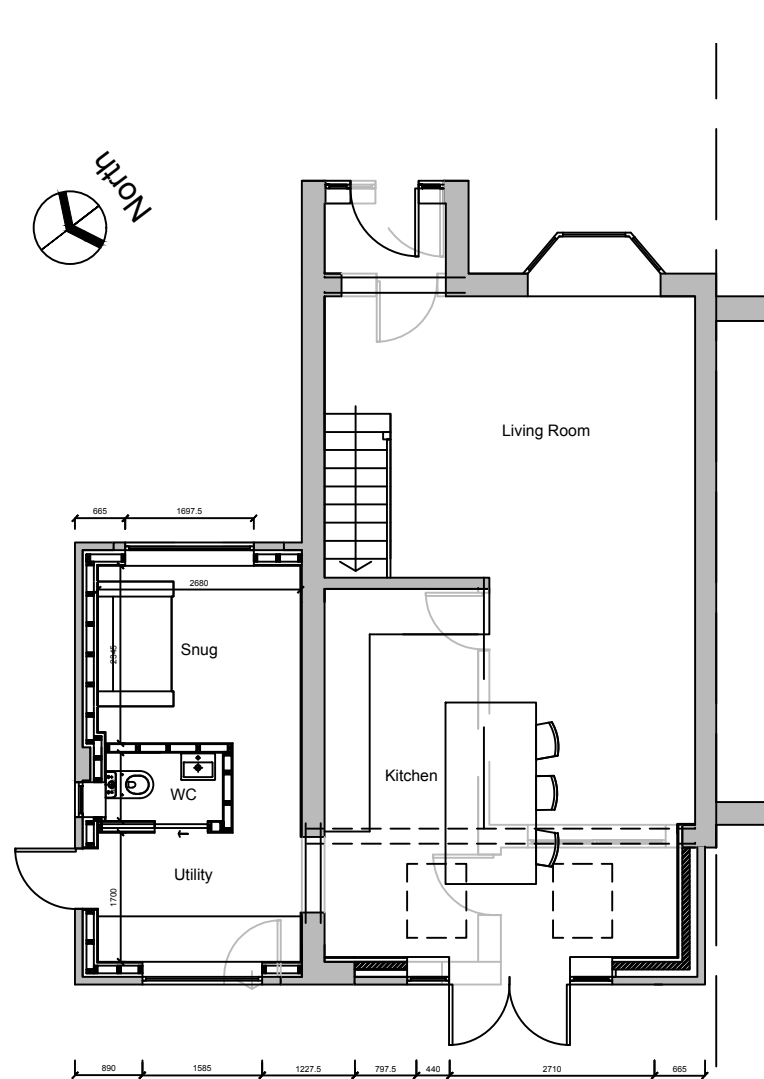

Proposed Ground Floor Plan

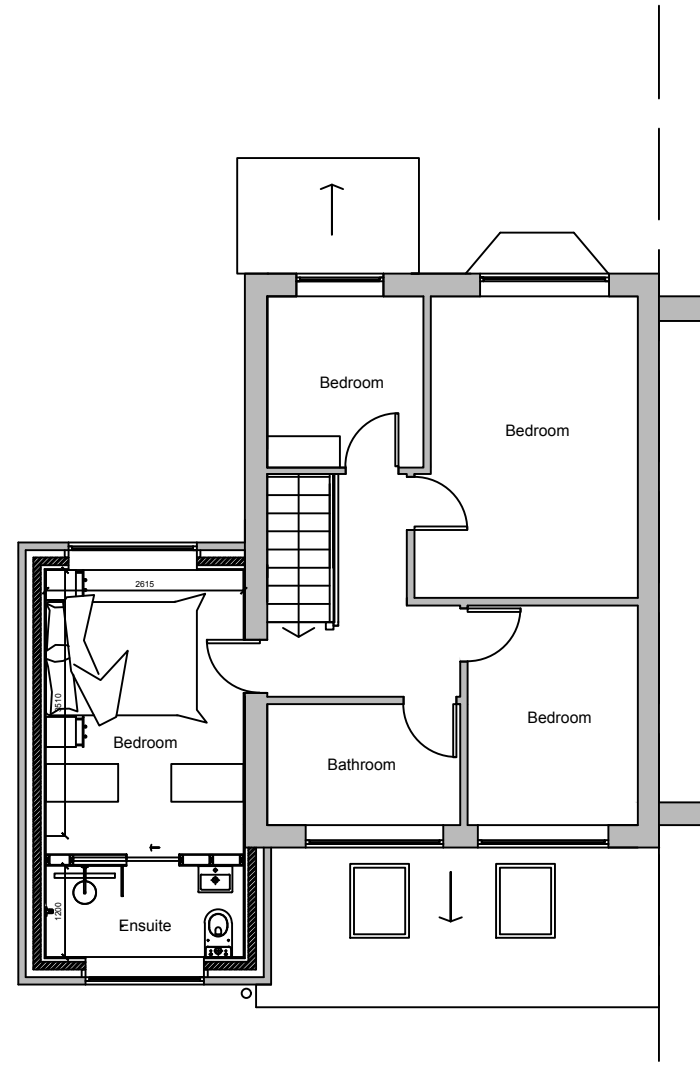

Proposed First Floor Plan

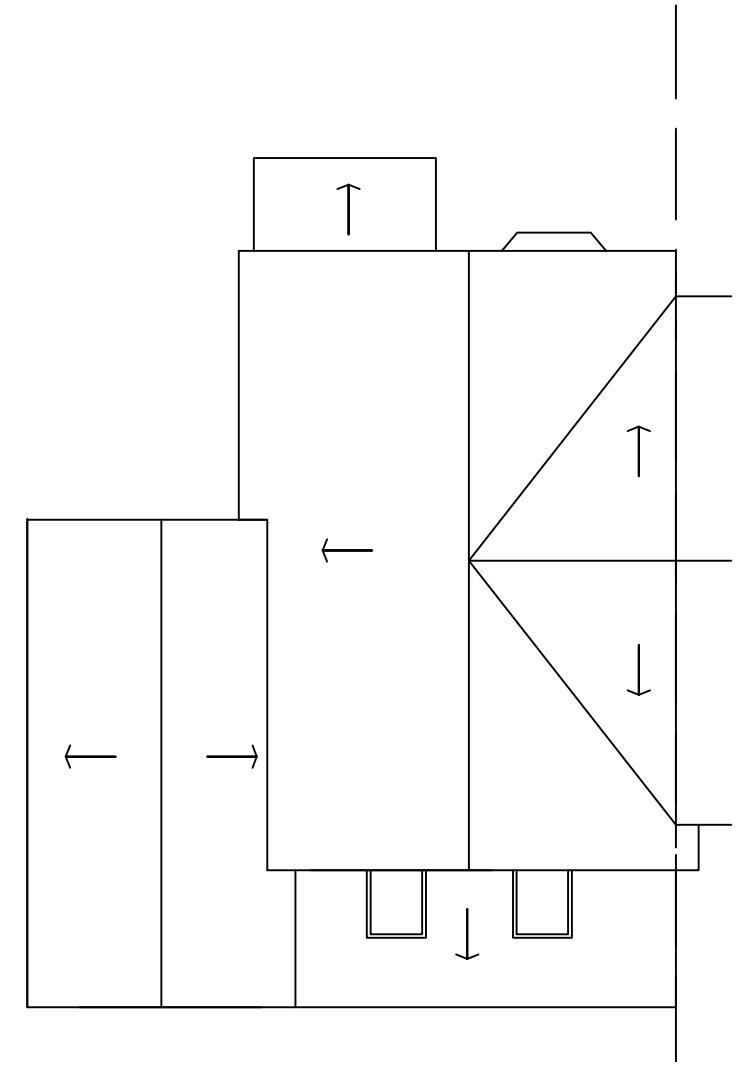

Proposed Roof Plan

PLANMART

Address:

Mrs Georgina Bruce
4 Dovedale Court, Glossop, Derbyshire SK13 8RQ

Project:

Proposed first floor extension over existing garage, garage conversion and single storey rear extension

Title:

Proposed Plans

Scale: 1:100 @ A3

Drawn: C.K.	Date: September 2023
Project no.: 3223	Drawing no.: 3223-003

PLANMART LIMITED
9, GEORGE STREET, GLOSSOP,
DERBYSHIRE SK13 8AY.
TEL: 01457 863153

