

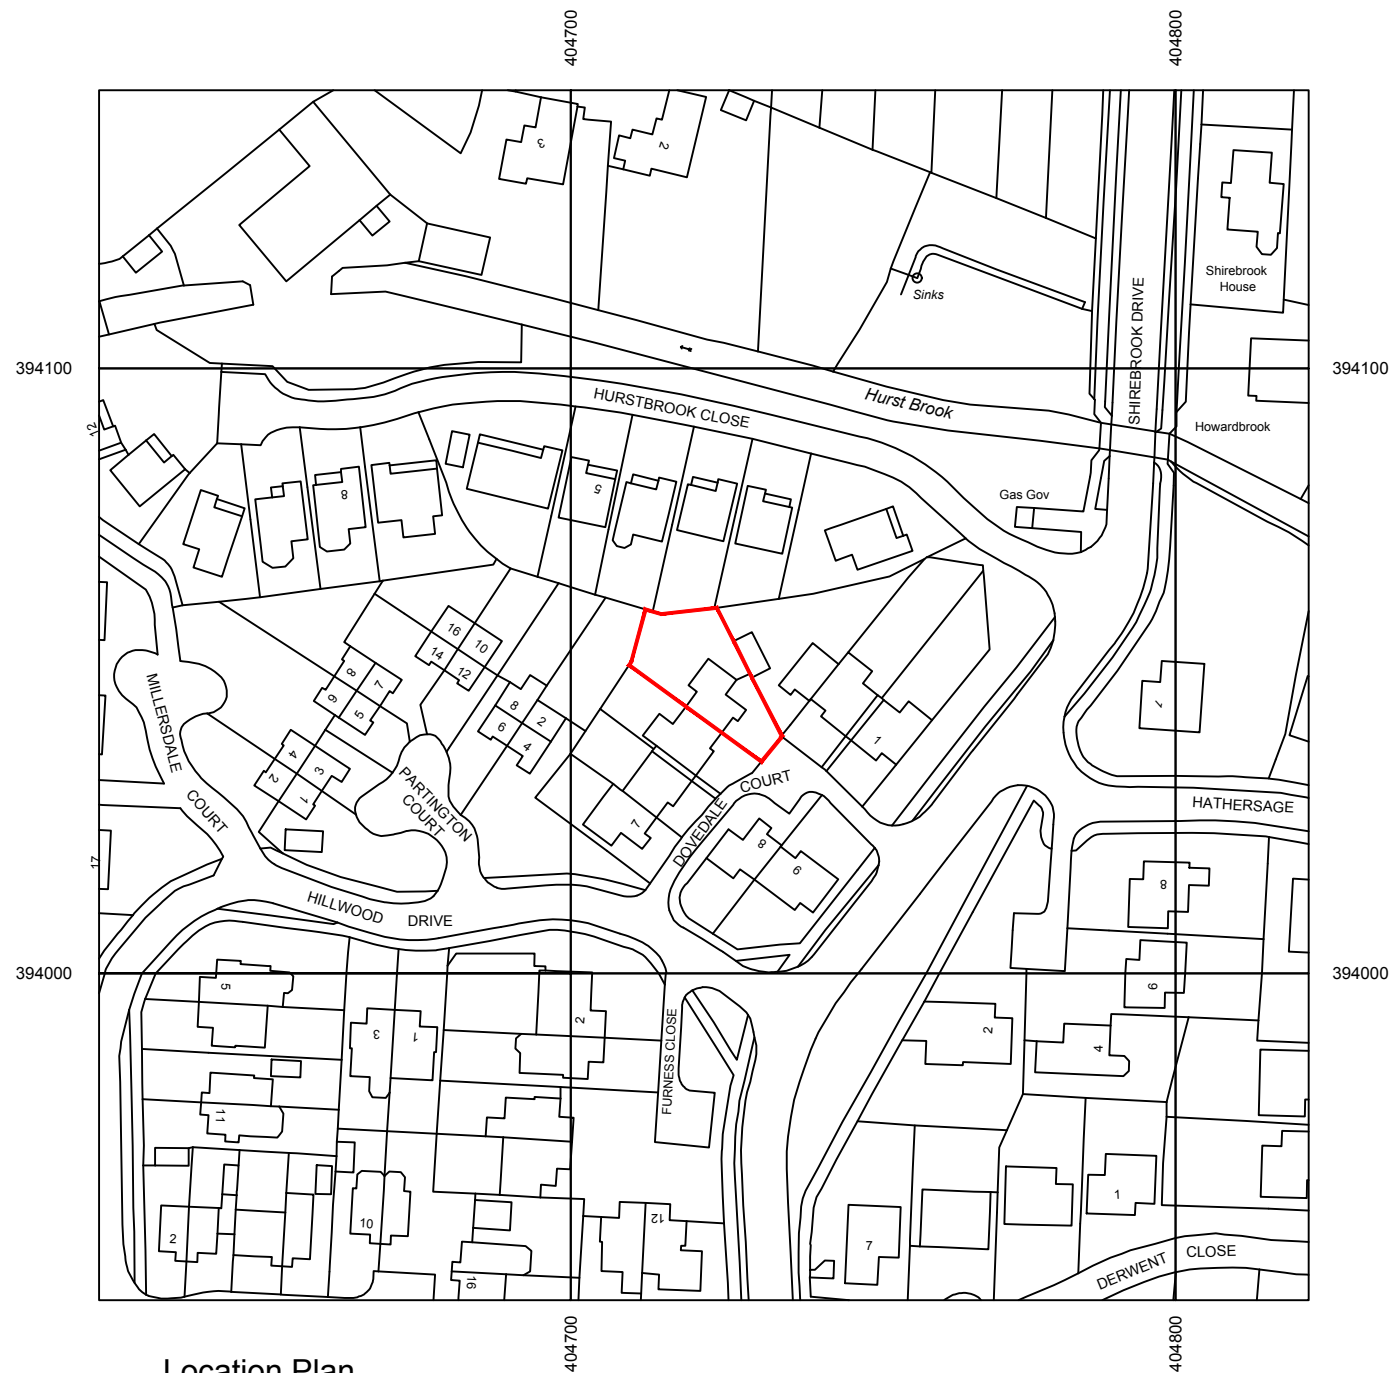
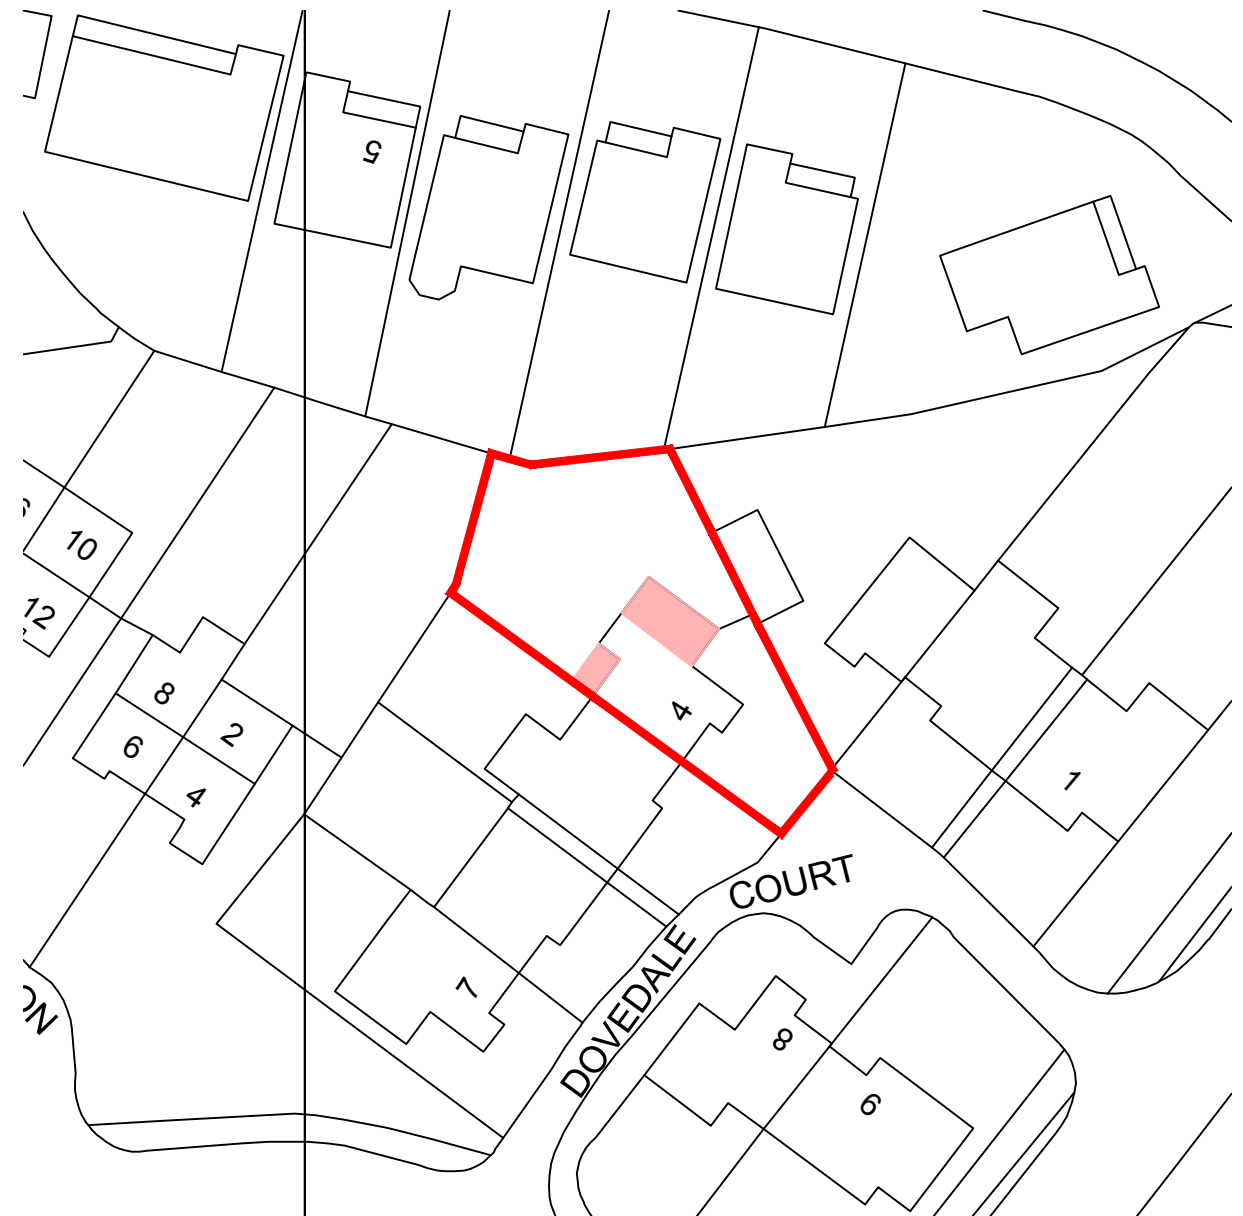


 

Location Plan
Scale 1:1250

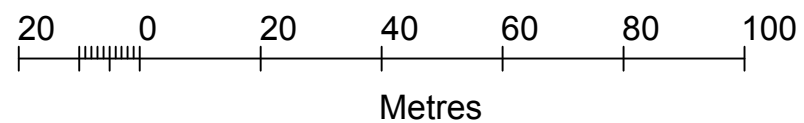

Site Plan
Scale 1:500

-  Area of proposal
-  Red line boundary



Address:

Mrs Georgina Bruce
4 Dovedale Court, Glossop, Derbyshire SK13 8RQ

Project:

Proposed first floor extension over existing
garage, garage conversion and single storey
rear extension

Title:

Location Plan

Scale: 1:1250 & 1:500 @ A3

Drawn:	Date:
C.K.	September 2023

Project no.:	Drawing no.:
3223	3223-005

PLANMART LIMITED
9, GEORGE STREET, GLOSSOP,
DERBYSHIRE SK13 8AY.
TEL: 01457 863153