



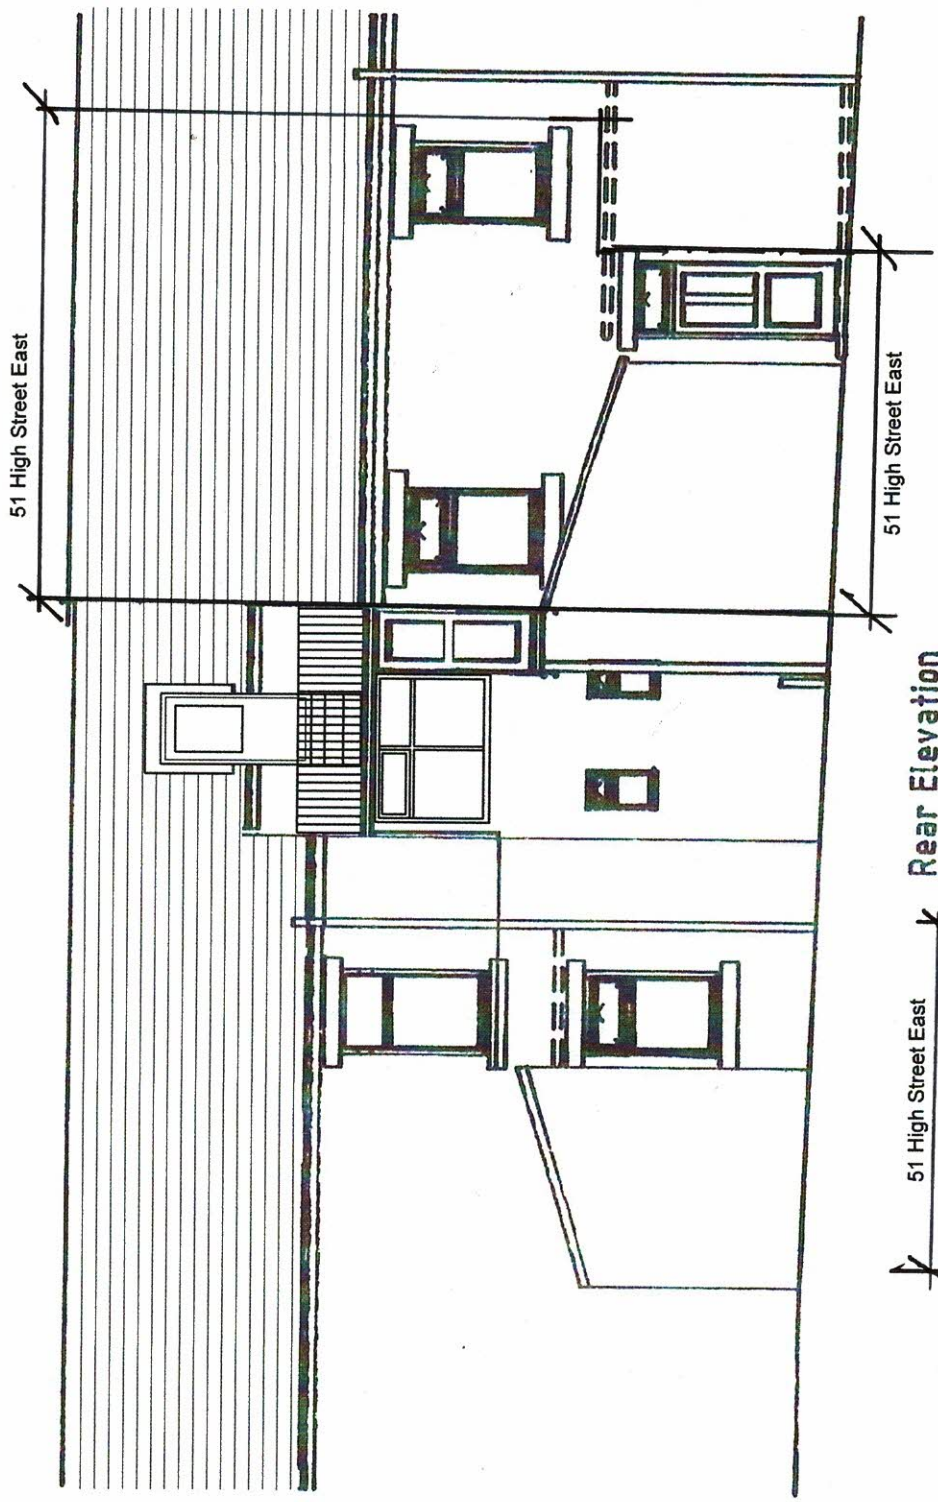

Rear Elevation

51 High Street East


51 High Street East

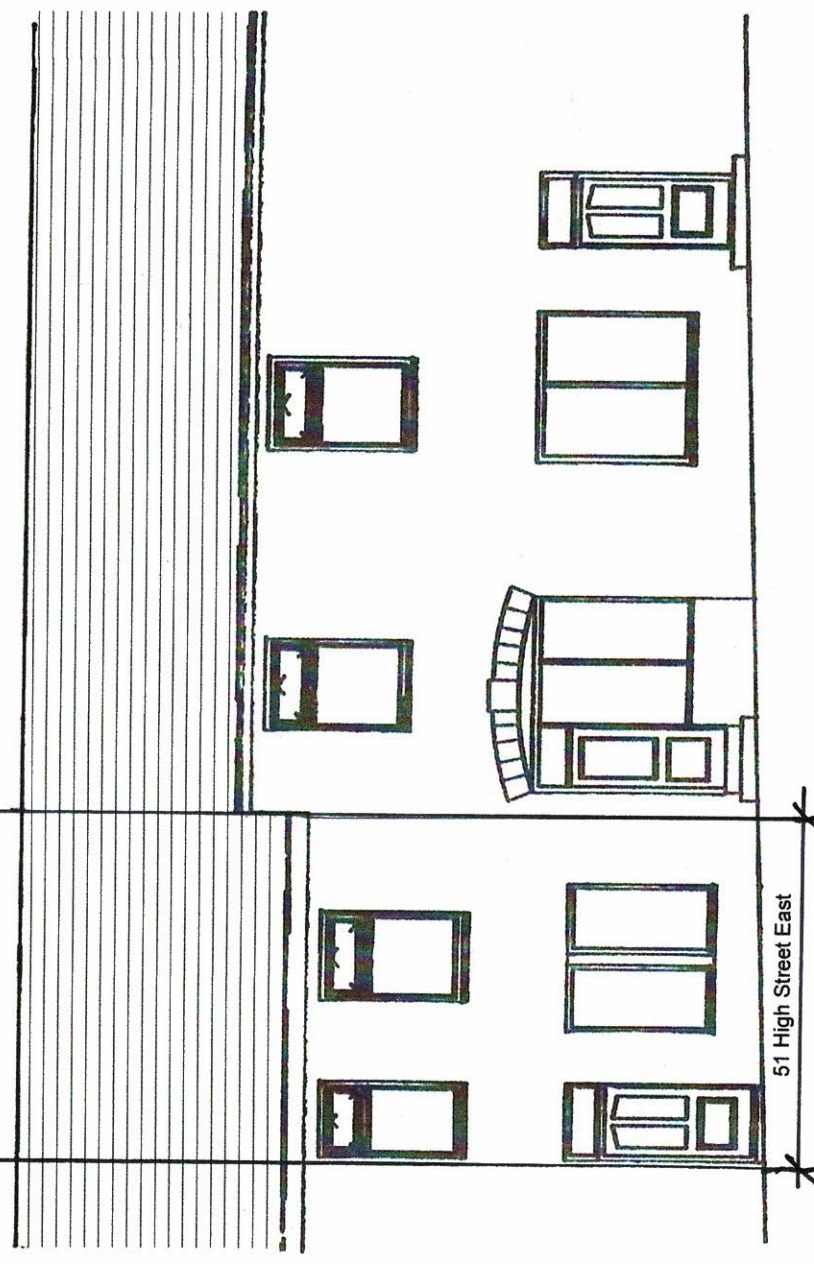

Front Elevation

Note: No proposed alterations to elevations

51 High Street East

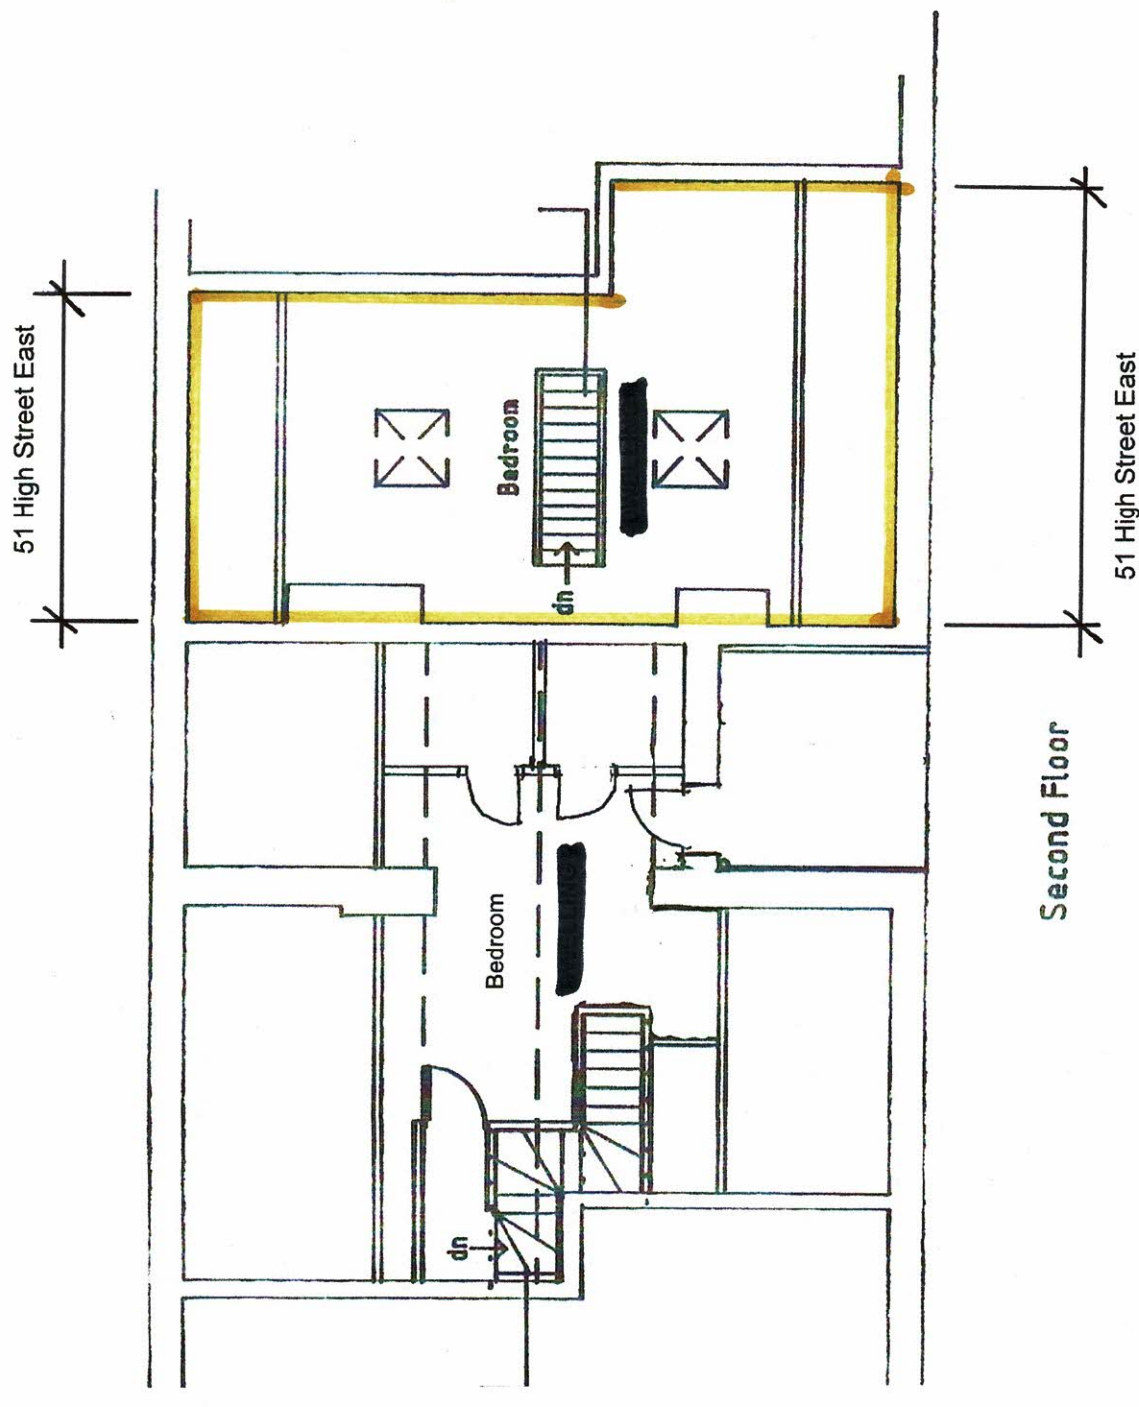

Second Floor


51 High Street East

Note: - No proposed alterations to second floor plan.

Revision A - Oct 2023
Note added to confirm that no alterations are to be carried out to the s.f. floor plan.

51 HIGH STREET EAST, GLOSSOP, SK13 8PN
SECOND FLOOR PLAN AND ELEVATIONS

Drawing No: 1889/102'A Date: Sept 2023 Scale: 1:100@ A3

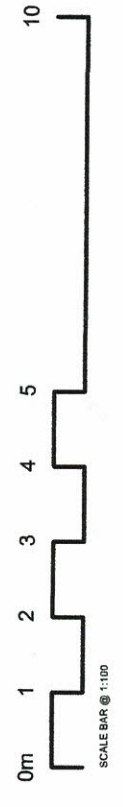

1889/102'A