


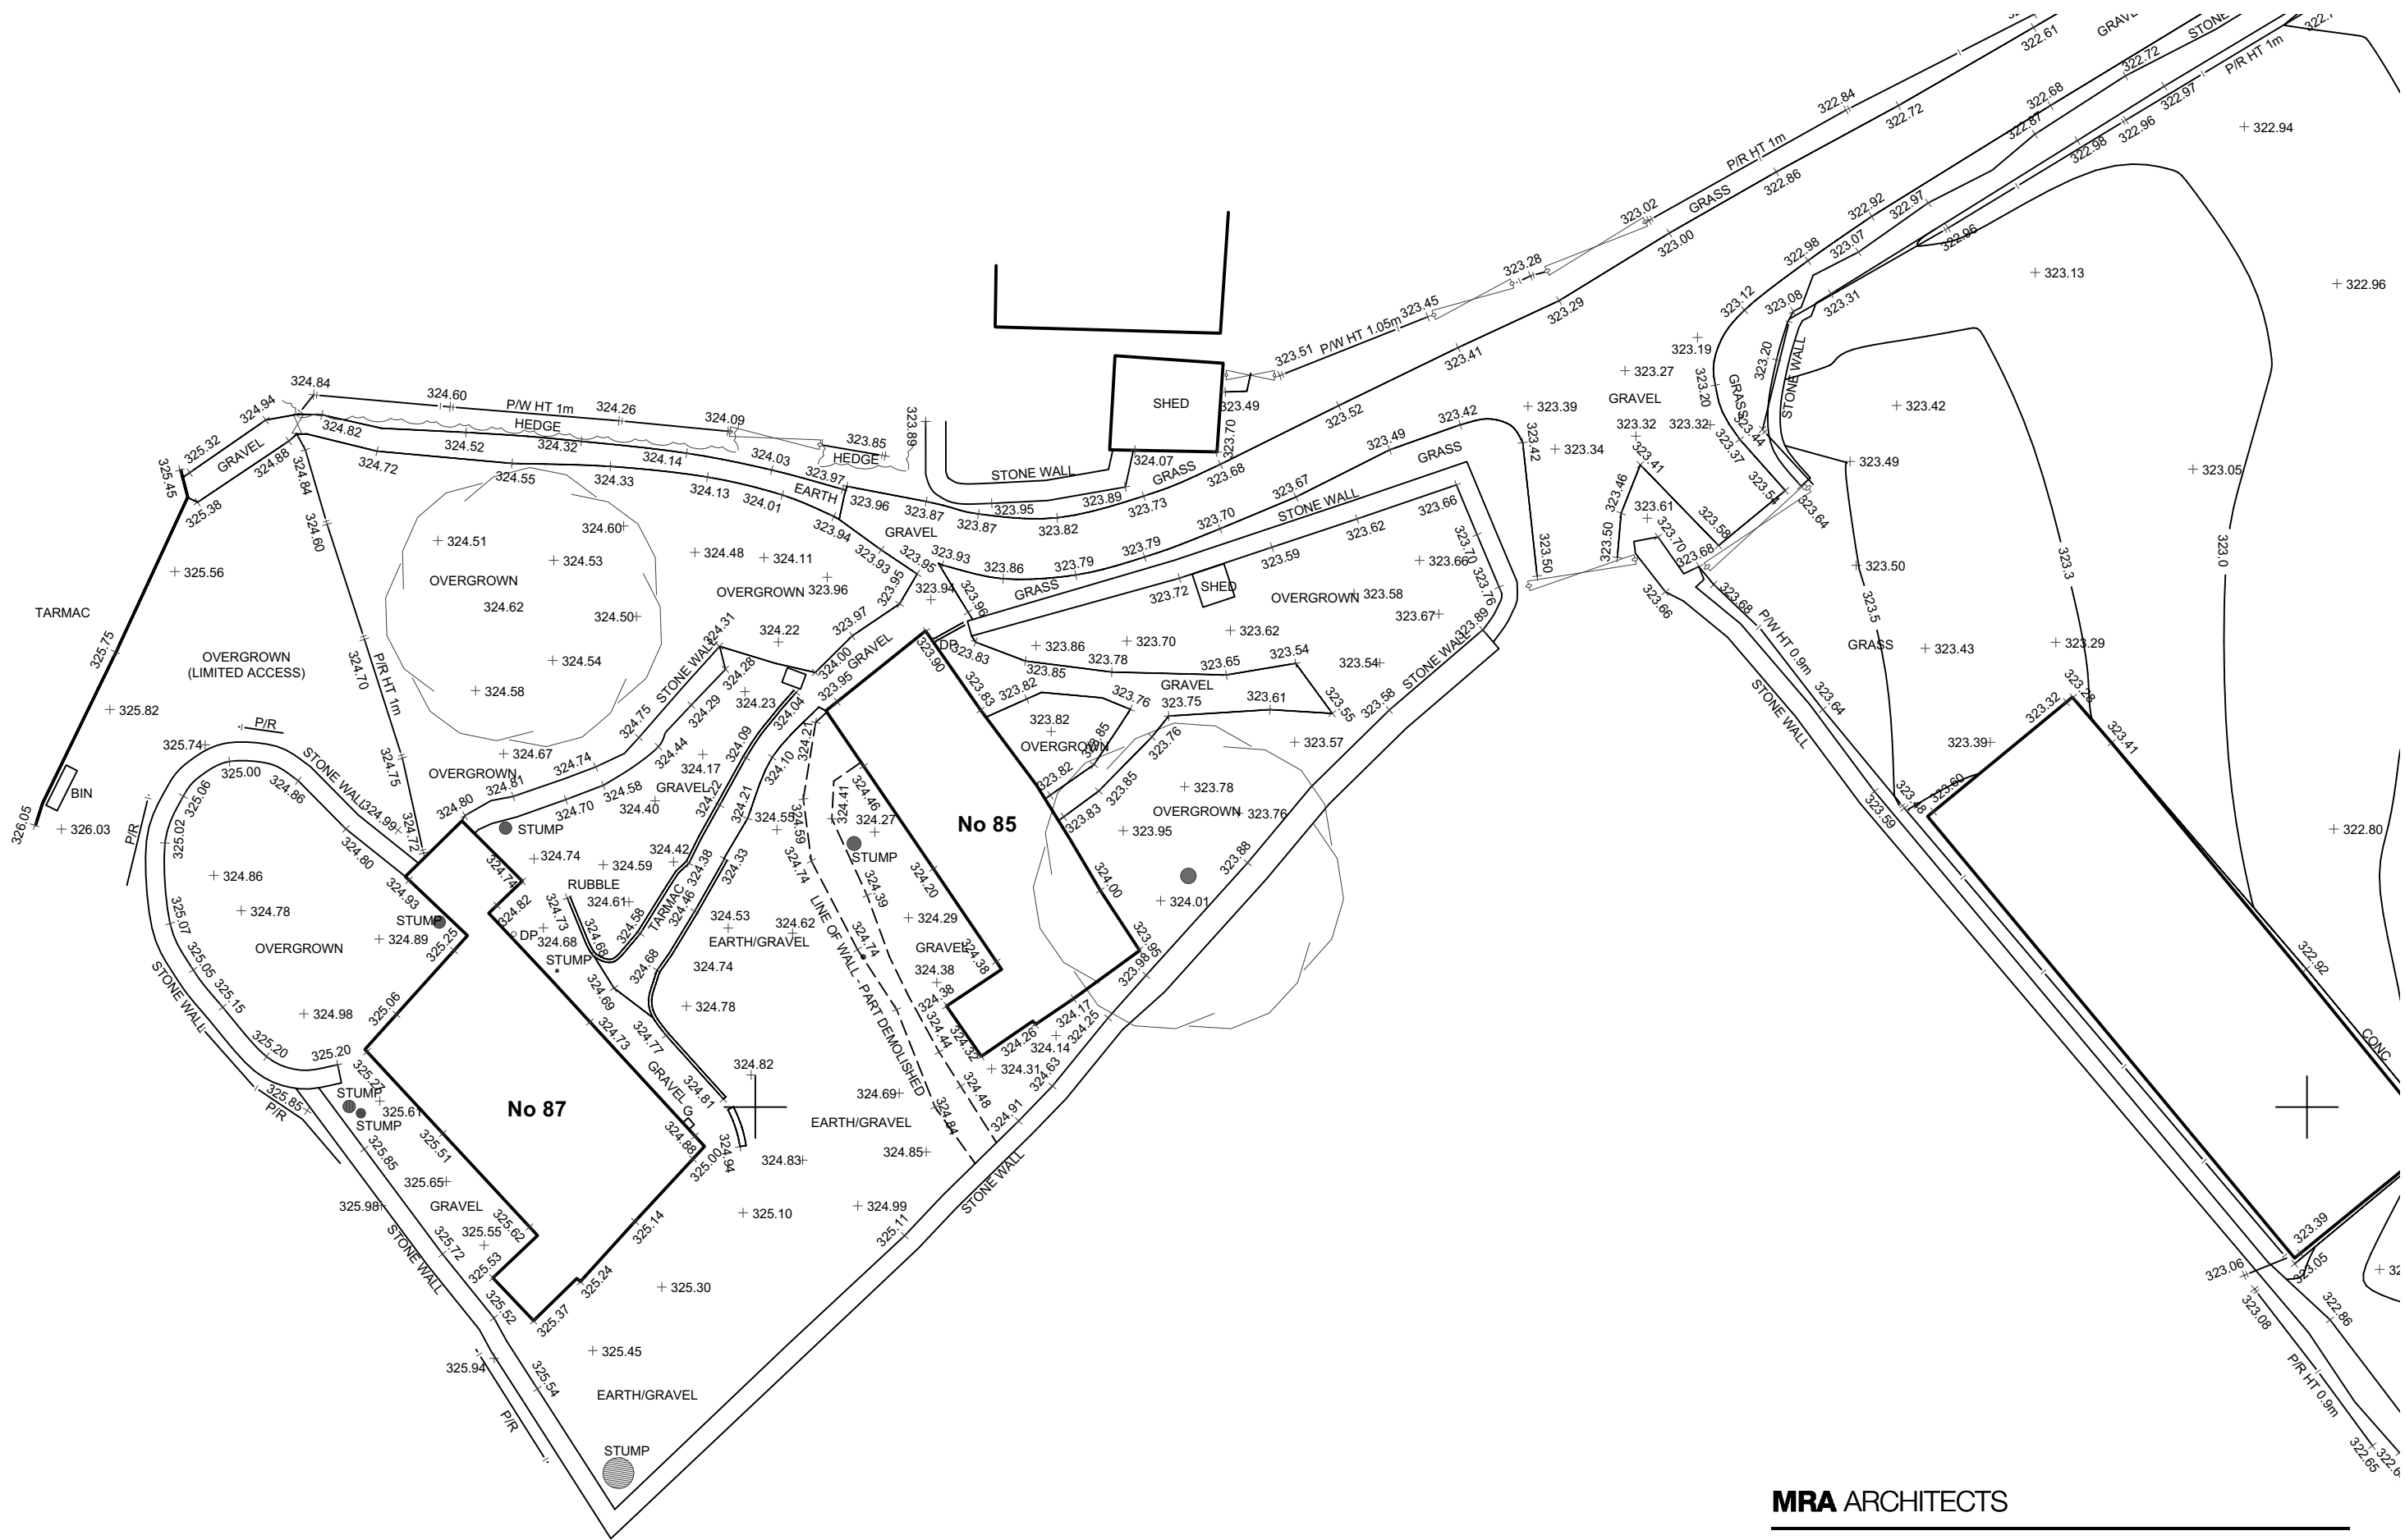

MRA ARCHITECTS

85 GREEN LANE, BUXTON

Site Plan as Existing

Drawing No:	Rev:	Date:	Drawn:	Scale @ A3:
3038-3003		April 2023	MA	1:200

mra-architects.co.uk