




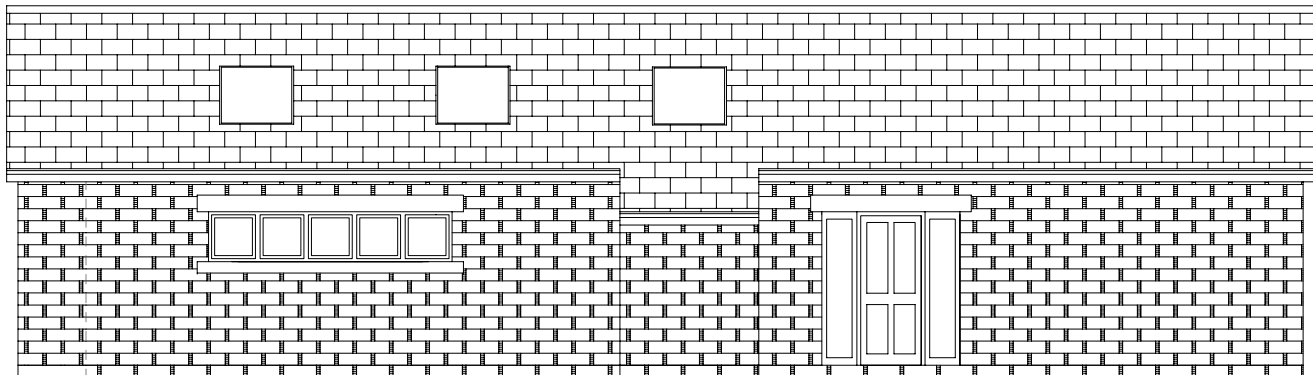


Proposed Front (East) Elevation

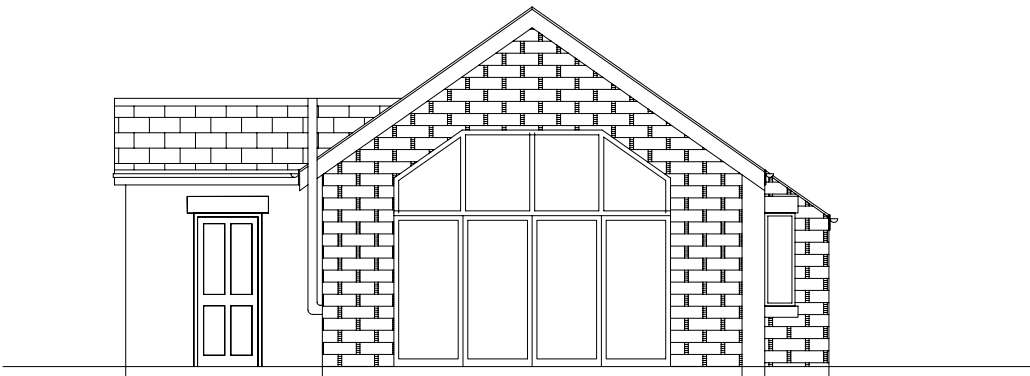

Proposed End (South) Elevation

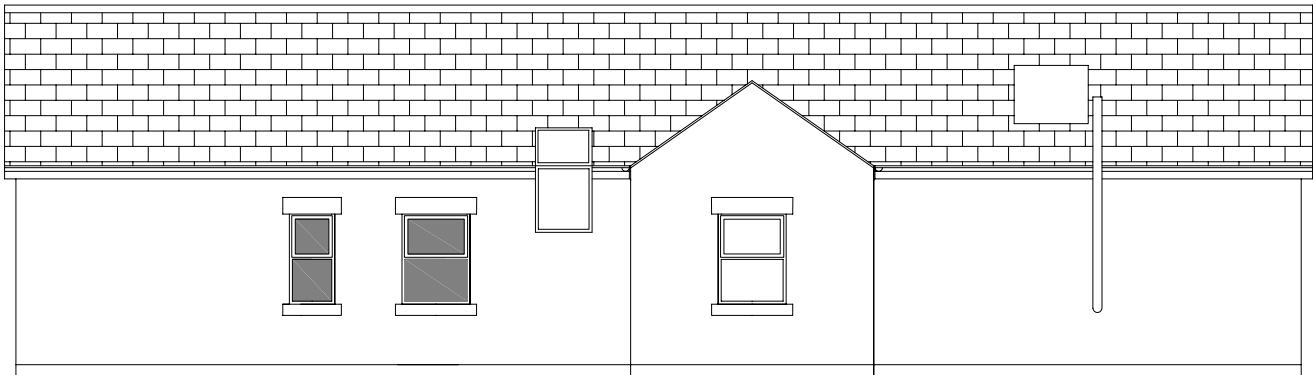

Proposed Rear (West) Elevation

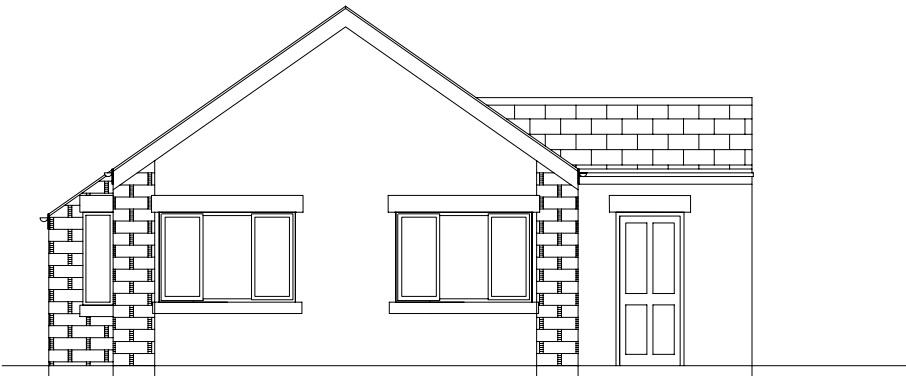


Proposed End (North) Elevation

Rev C Drawing Updaed 21/09/23

NF- PALOMA

Philip A Lomas B Sc, 7 Park Crescent Furness Vale, High Peak, SK23 7PU

DRAWN	PAL	DATE	Aug 2022	Smithyfield Whaley Lane, Whaley Bridge HighPeak. SK23 7AE New Dwelling
JOB No	RS/01/2022	SCALE	1:100 @ A3	
DWG No	01	Rev	C	

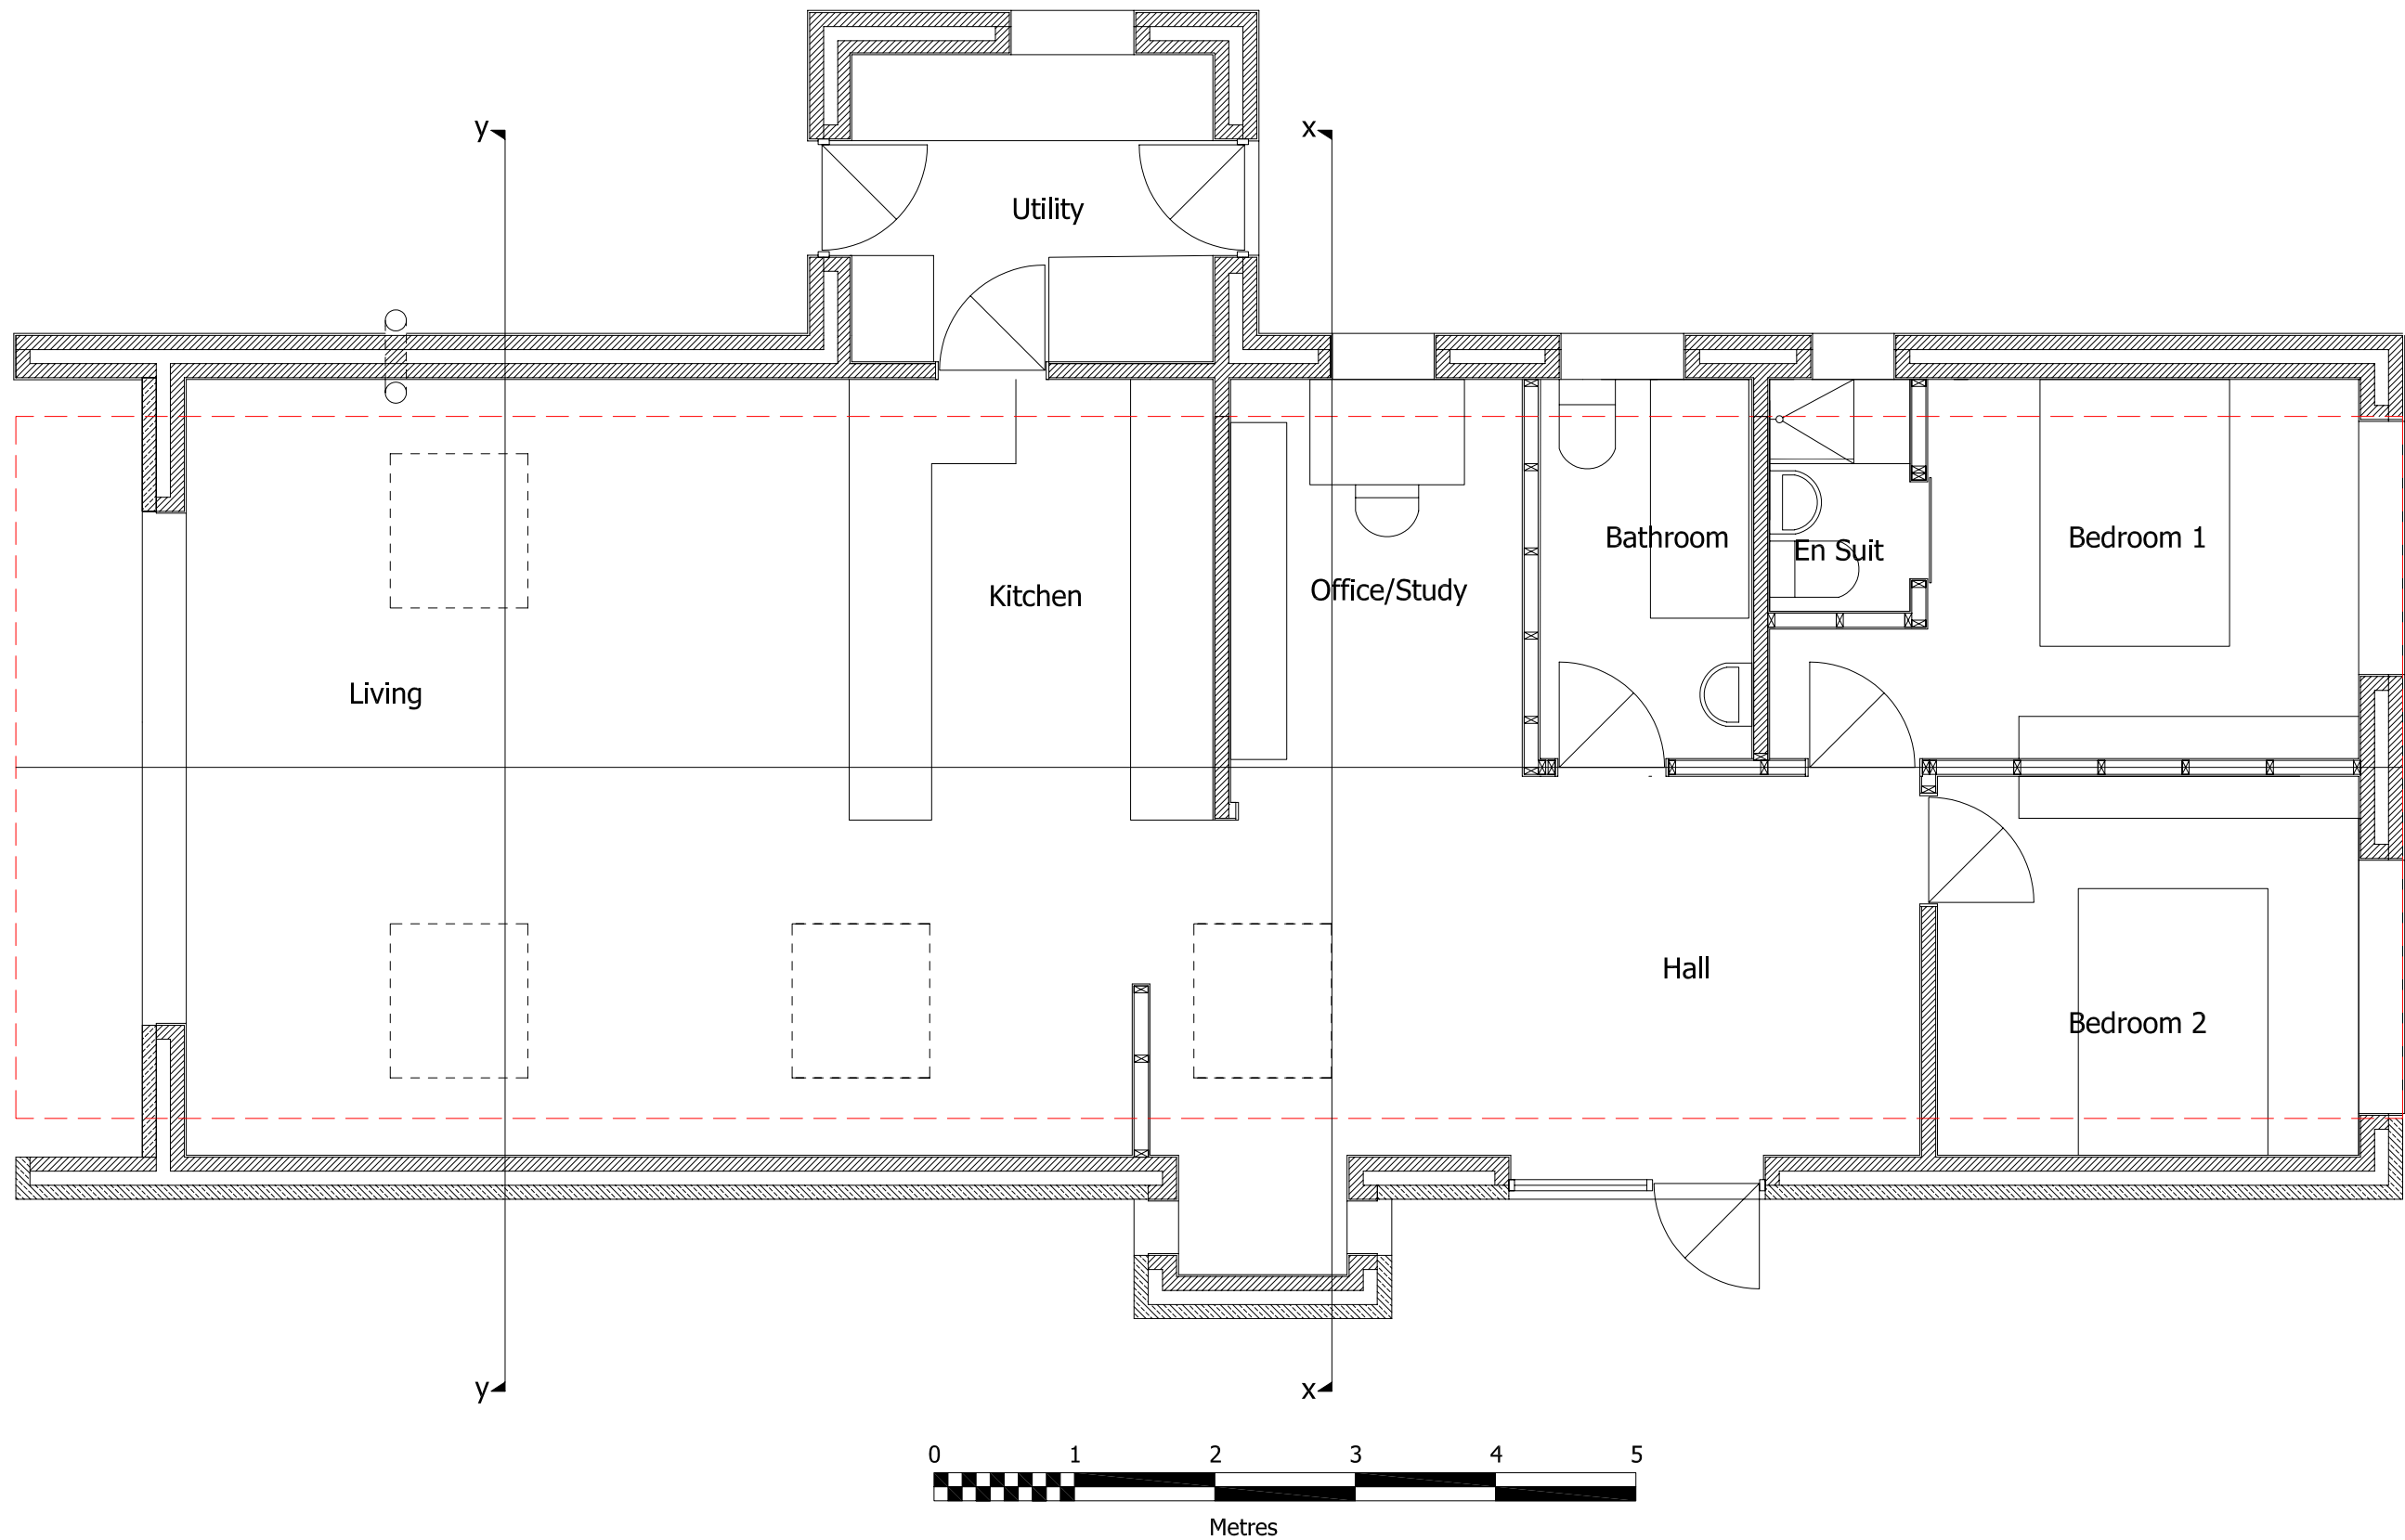


Rev C Drawing Updaed 21/09/23

DRAWN	PAL	DATE	Aug 2022
JOB No	RS/01/2022	SCALE	1:50 @ A3
DWG No	02	Rev	C

Smithyfield
Whaley Lane, Whaley Bridge
HighPeak. SK23 7AE
New Dwelling

NF- PALOMA

Philip A Lomas B Sc, 7 Park Crescent Furness Vale, High Peak, SK23 7PU

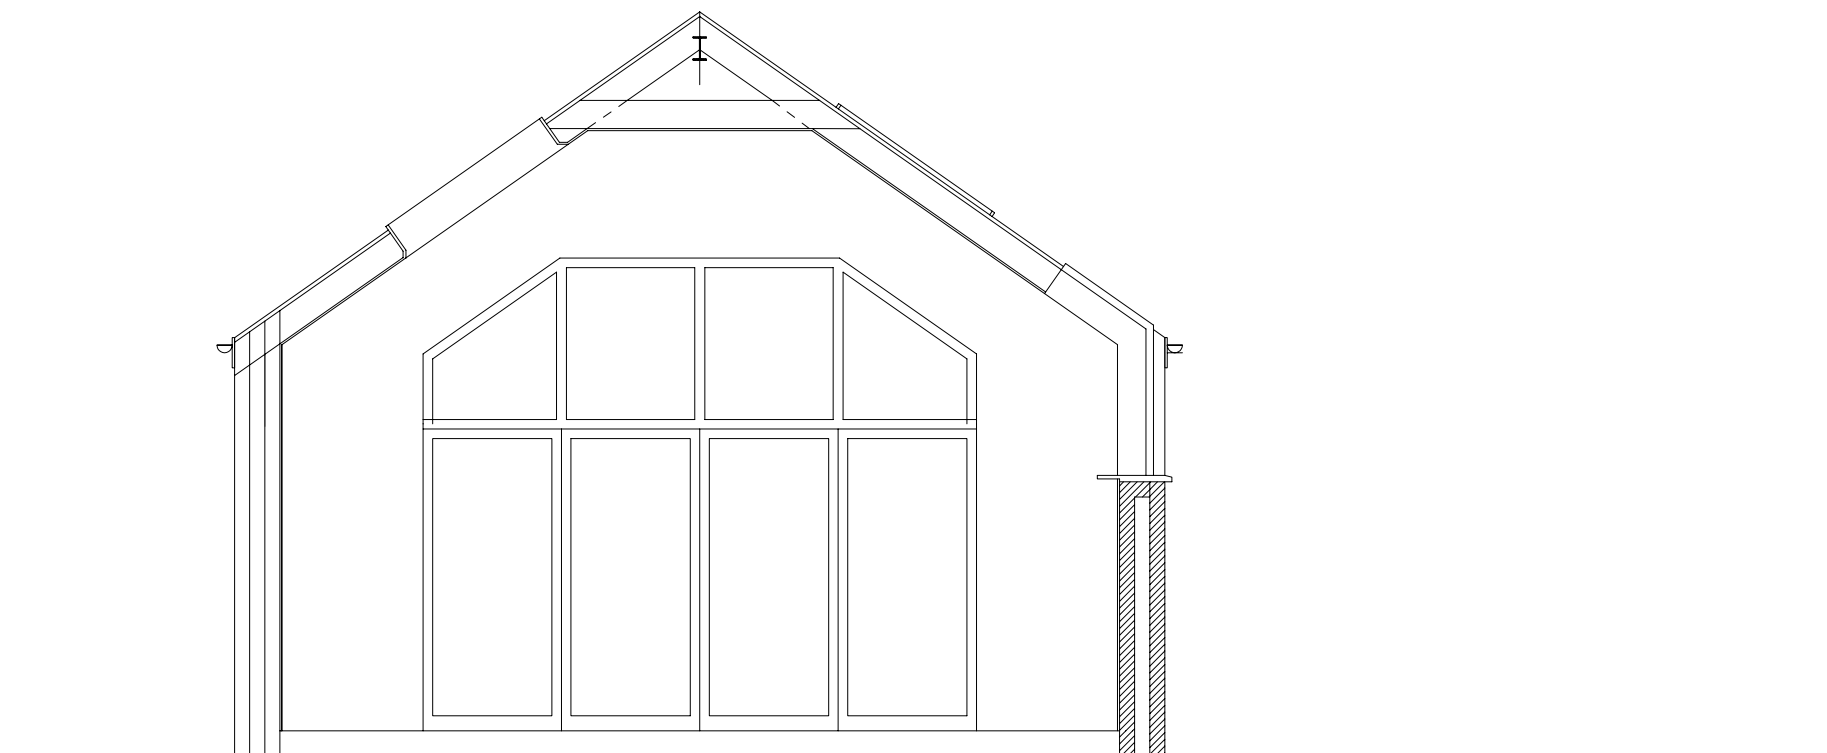

Section y-y




Section x-x

Rev B Drawing Updaed 10/05/23

DRAWN	PAL	DATE	Aug 2022	Smithyfield Whaley Lane, Whaley Bridge HighPeak. SK23 7AE New Dwelling
JOB No	RS/01/2022	SCALE	1:100 @ A3	
DWG No	03	Rev	B	

NF- PALOMA

Philip A Lomas B Sc, 7 Park Crescent Furness Vale, High Peak, SK23 7PU

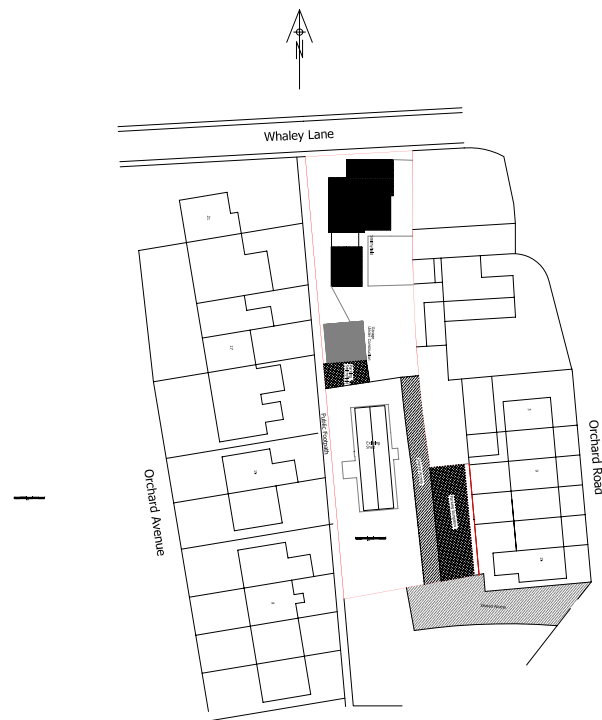

Location Plan Ex




Location Plan Proposed

Rev C Drawing Updaed 21/09/23


NF- PALOMA

Philip A Lomas B Sc, 7 Park Crescent Furness Vale, High Peak, SK23 7PU


DRAWN	PAL	DATE	Aug 2022	Smithyfield Whaley Lane, Whaley Bridge HighPeak. SK23 7AE New Dwelling
JOB No	RS/01/2022	SCALE	1:1250 @ A3	
DWG No	05	Rev	C	

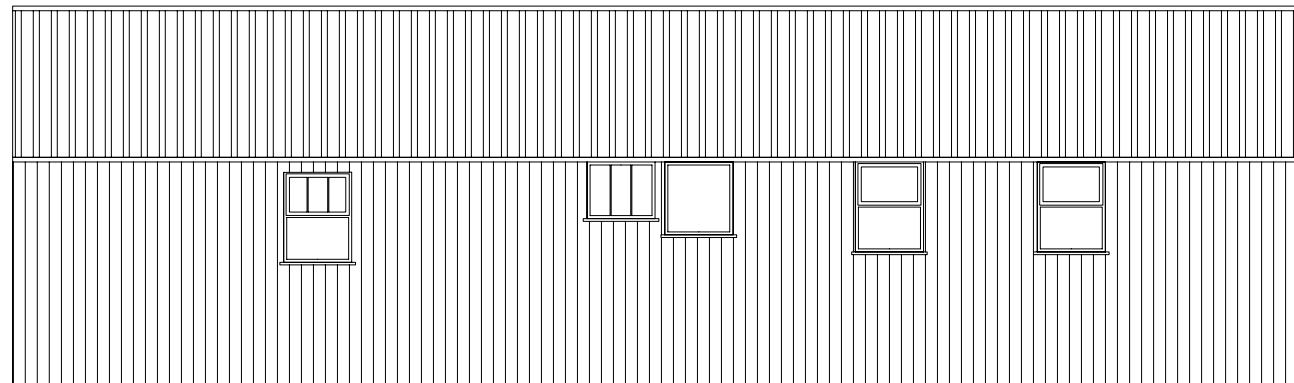


Existing Front (East) Elevation

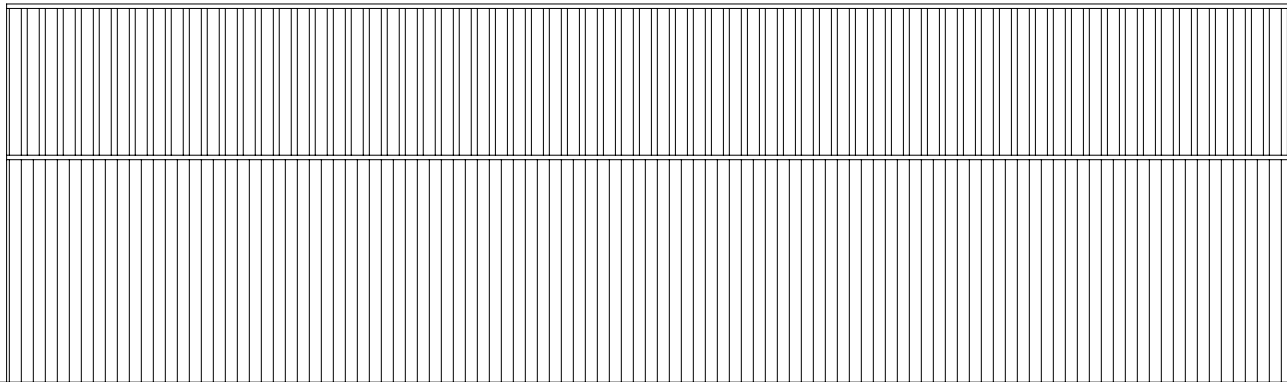

Existing Rear (West) Elevation

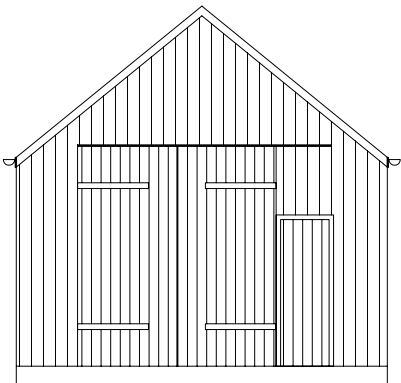

Existing End (South) Elevation

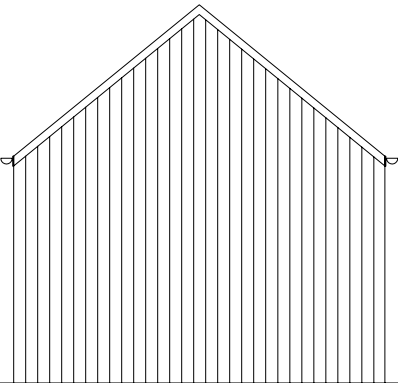

Existing End (North) Elevation




Floor Plan

NF- PALOMA

Philip A Lomas B Sc, 7 Park Crescent Furness Vale, High Peak, SK23 7PU

Rev A Floor Plan Added

DRAWN	PAL	DATE	Aug 2022	Smithyfield Whaley Lane, Whaley Bridge HighPeak. SK23 7AE New Dwelling
JOB No	RS/01/2022	SCALE	1:100 @ A3	
DWG No	06	Rev	A	

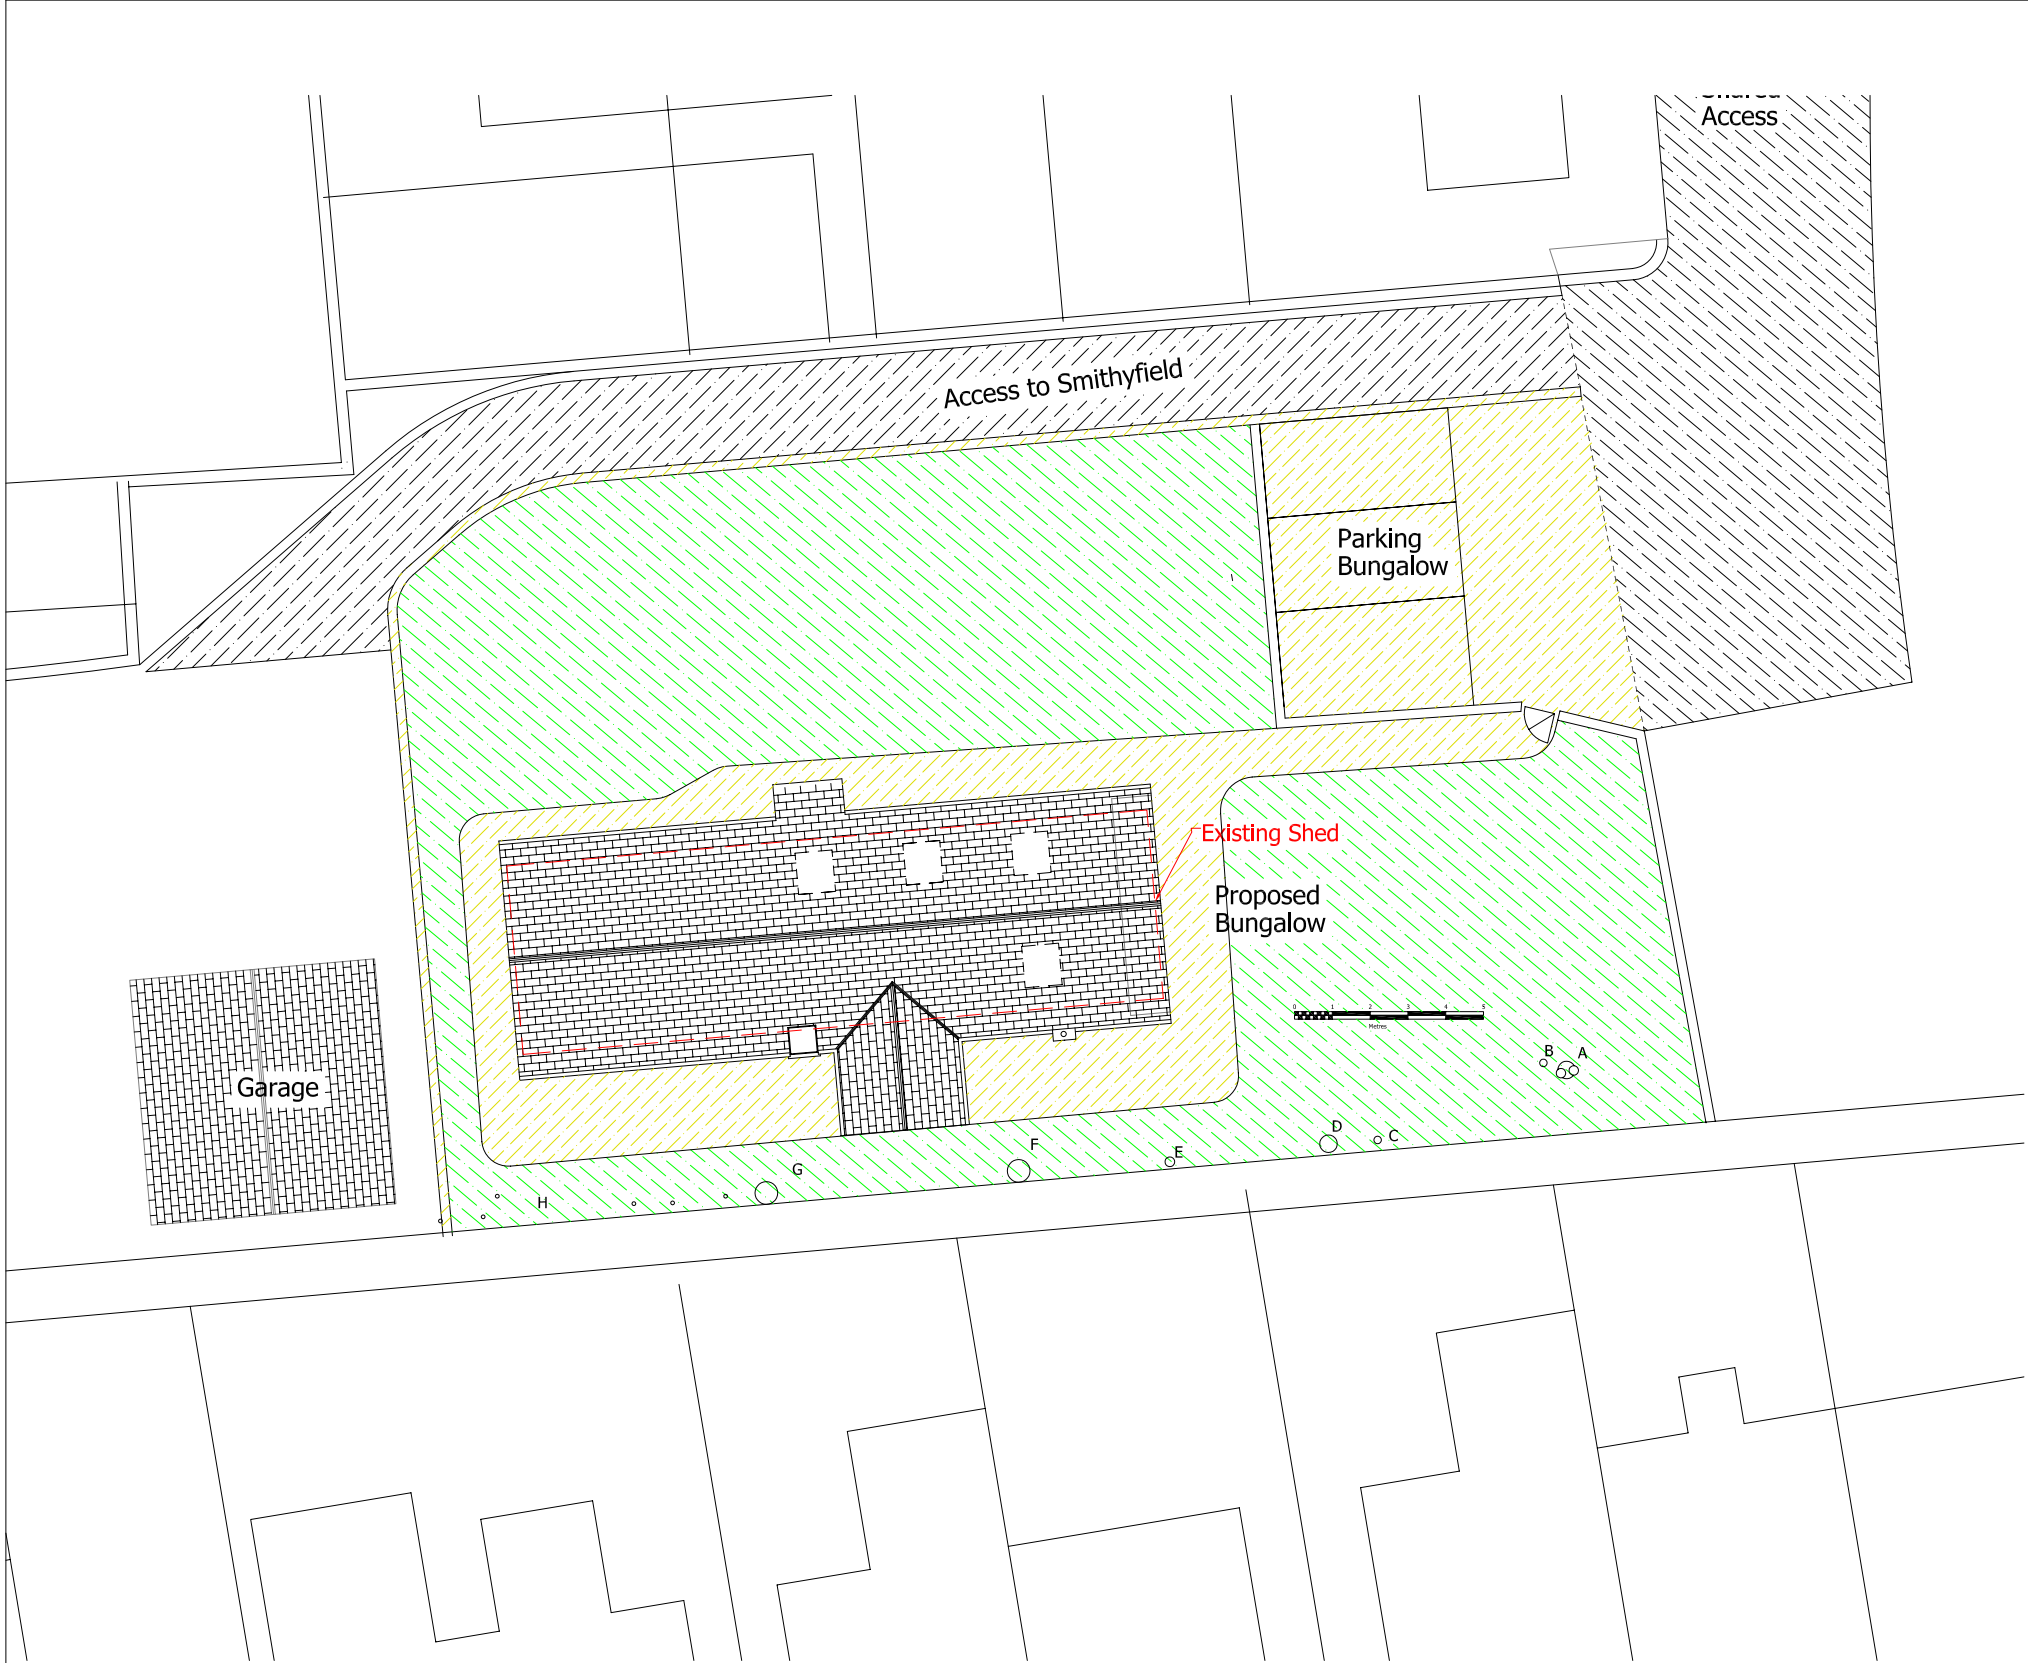

Trees

- A. Oak, Main trunk ?Ø, Biforcating @b ? mm above GL into two ? Ø trunks. Photo A. To be retained
- B. Alder, ? Ø Trunk. To be removed
- C.Alder, 200mm Ø, To be removed
- D. Large, Straggly,Elder, 2m spread x 4 m high. To be removed
- E. Pollarded Ash. To be removed
- F. Mature Silver Birch, ? Ø Trunk,Historic crown removal at 3000 above GL then left to regrow. Tight under wall. To be removed
- G. Mature Silver Birch,? Ø Trunk Historic crown removal at 3000 above GL then left to regrow. Tight under wall. To be removed
- H Multiple Laurels , Trunks, approx 100mm. All to be removed.

Ex Trees

NF- PALOMA

Philip A Lomas B Sc, 7 Park Crescent Furness Vale, High Peak, SK23 7PU

DRAWN	PAL	DATE	Aug 2022	Smithyfield Whaley Lane, Whaley Bridge HighPeak. SK23 7AE New Dwelling
JOB No	RS/01/2022	SCALE	1:200 @ A3	
DWG No	07	Rev		