






EXISTING FRONT ELEVATION

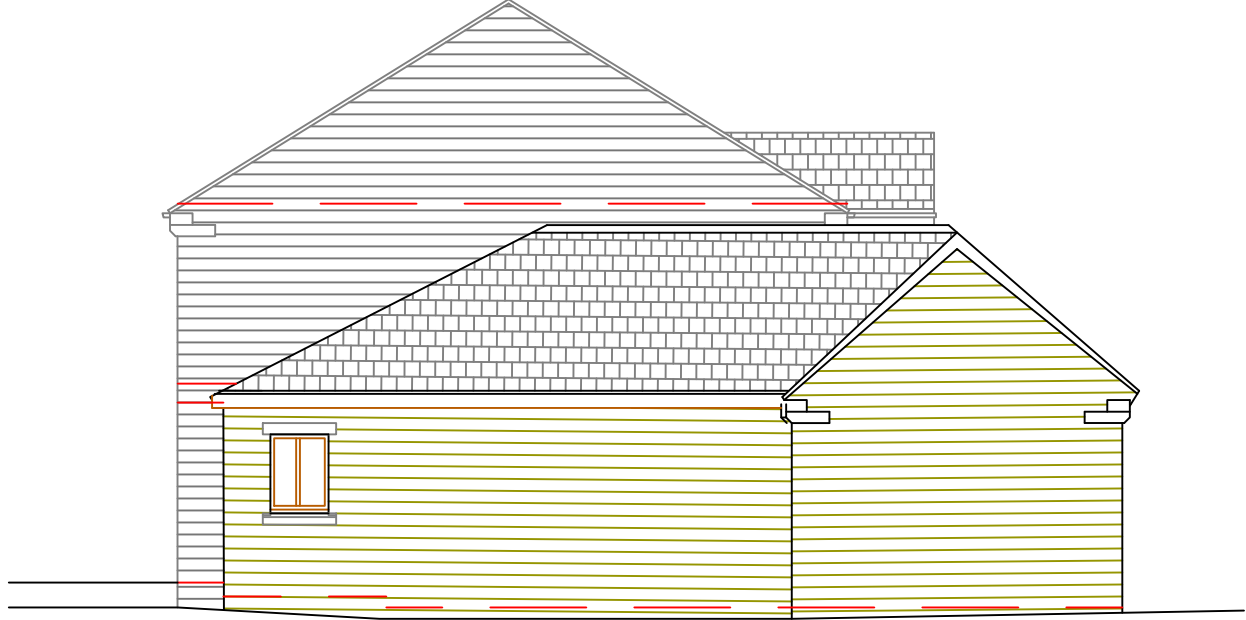

EXISTING SIDE ELEVATION

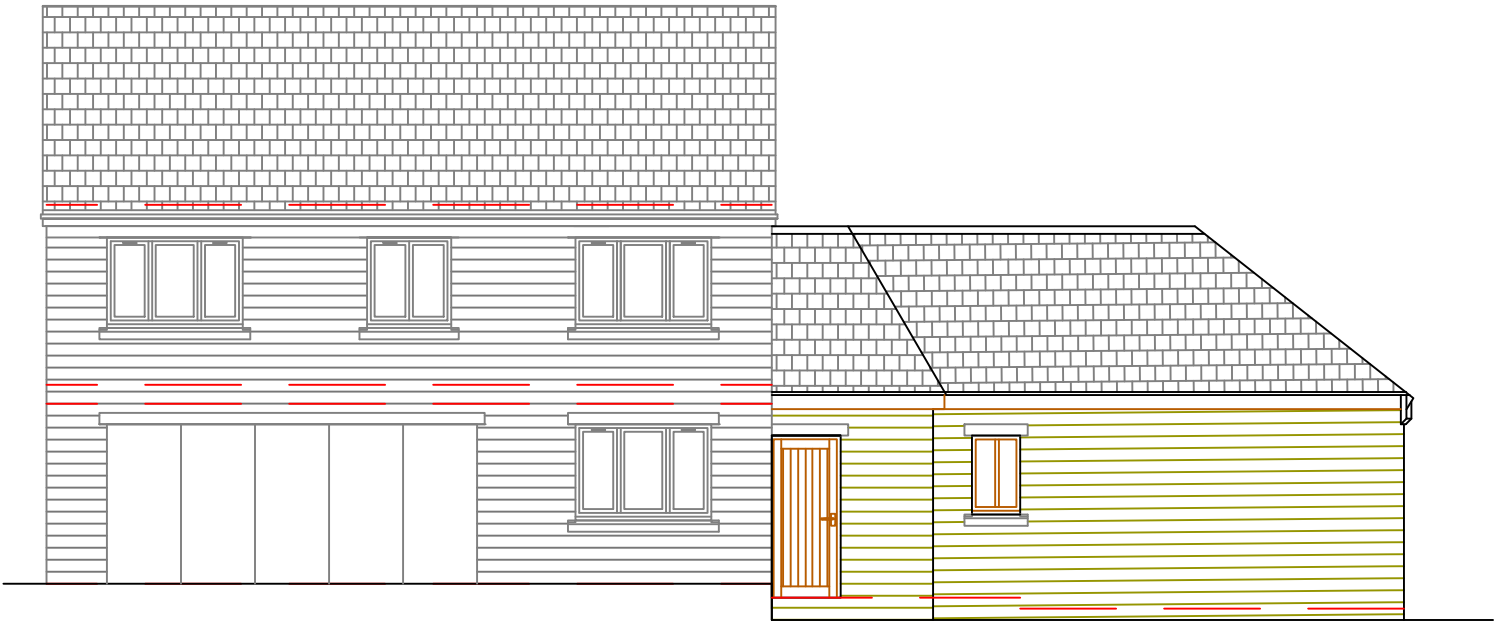

EXISTING REAR ELEVATION

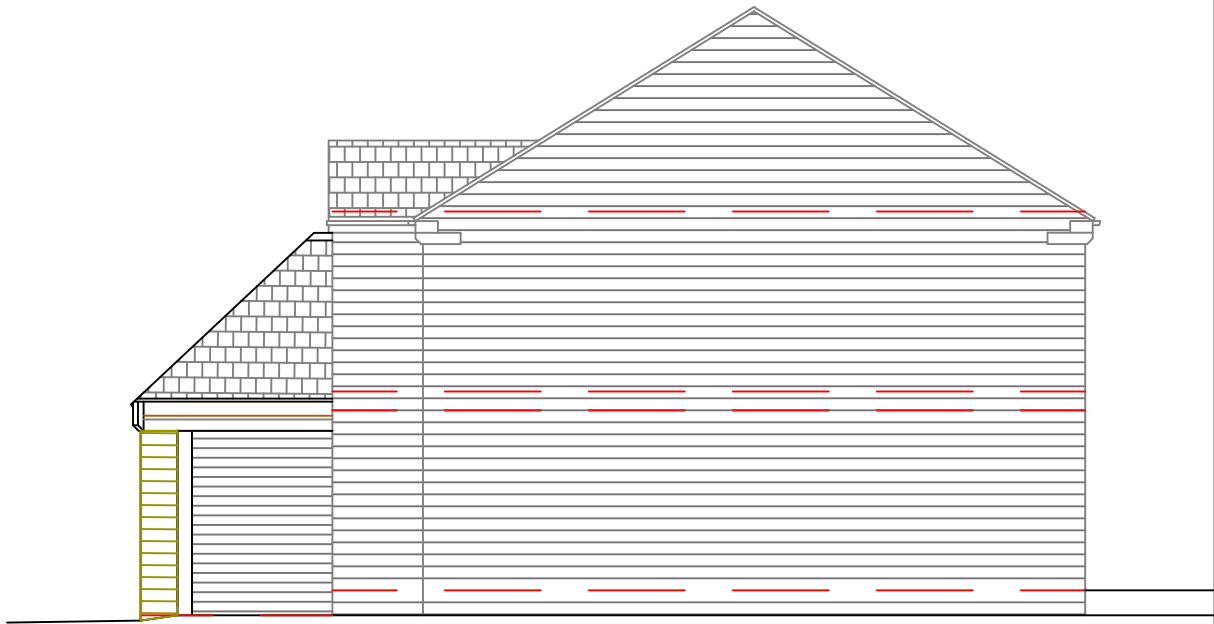

EXISTING SIDE ELEVATION

EDIFICE

Building Consultants Limited

email: nick@edificebc.co.uk mobile: 07917125231

Architecture Project Management Consultancy

All levels and dimensions must be checked on site by contractor prior to commencement of works. Any variations must be reported to Edifice BC Ltd.

All information herein is the copyright of Edifice BC Ltd. Copying in full or in part is forbidden without the written permission from Edifice BC Ltd.

PROJECT

Proposed Development at:

5 Kiln Close

Dove Holes

High Peak

DRAWING TITLE

Existing Elevations

CLIENT

Mr and Mrs Pollitt

DATE	Oct '23	DRAWING No	REV
DRAWN BY	NH	805-2.03	
SCALE	1:100@A3		