


EXISTING FIRST FLOOR

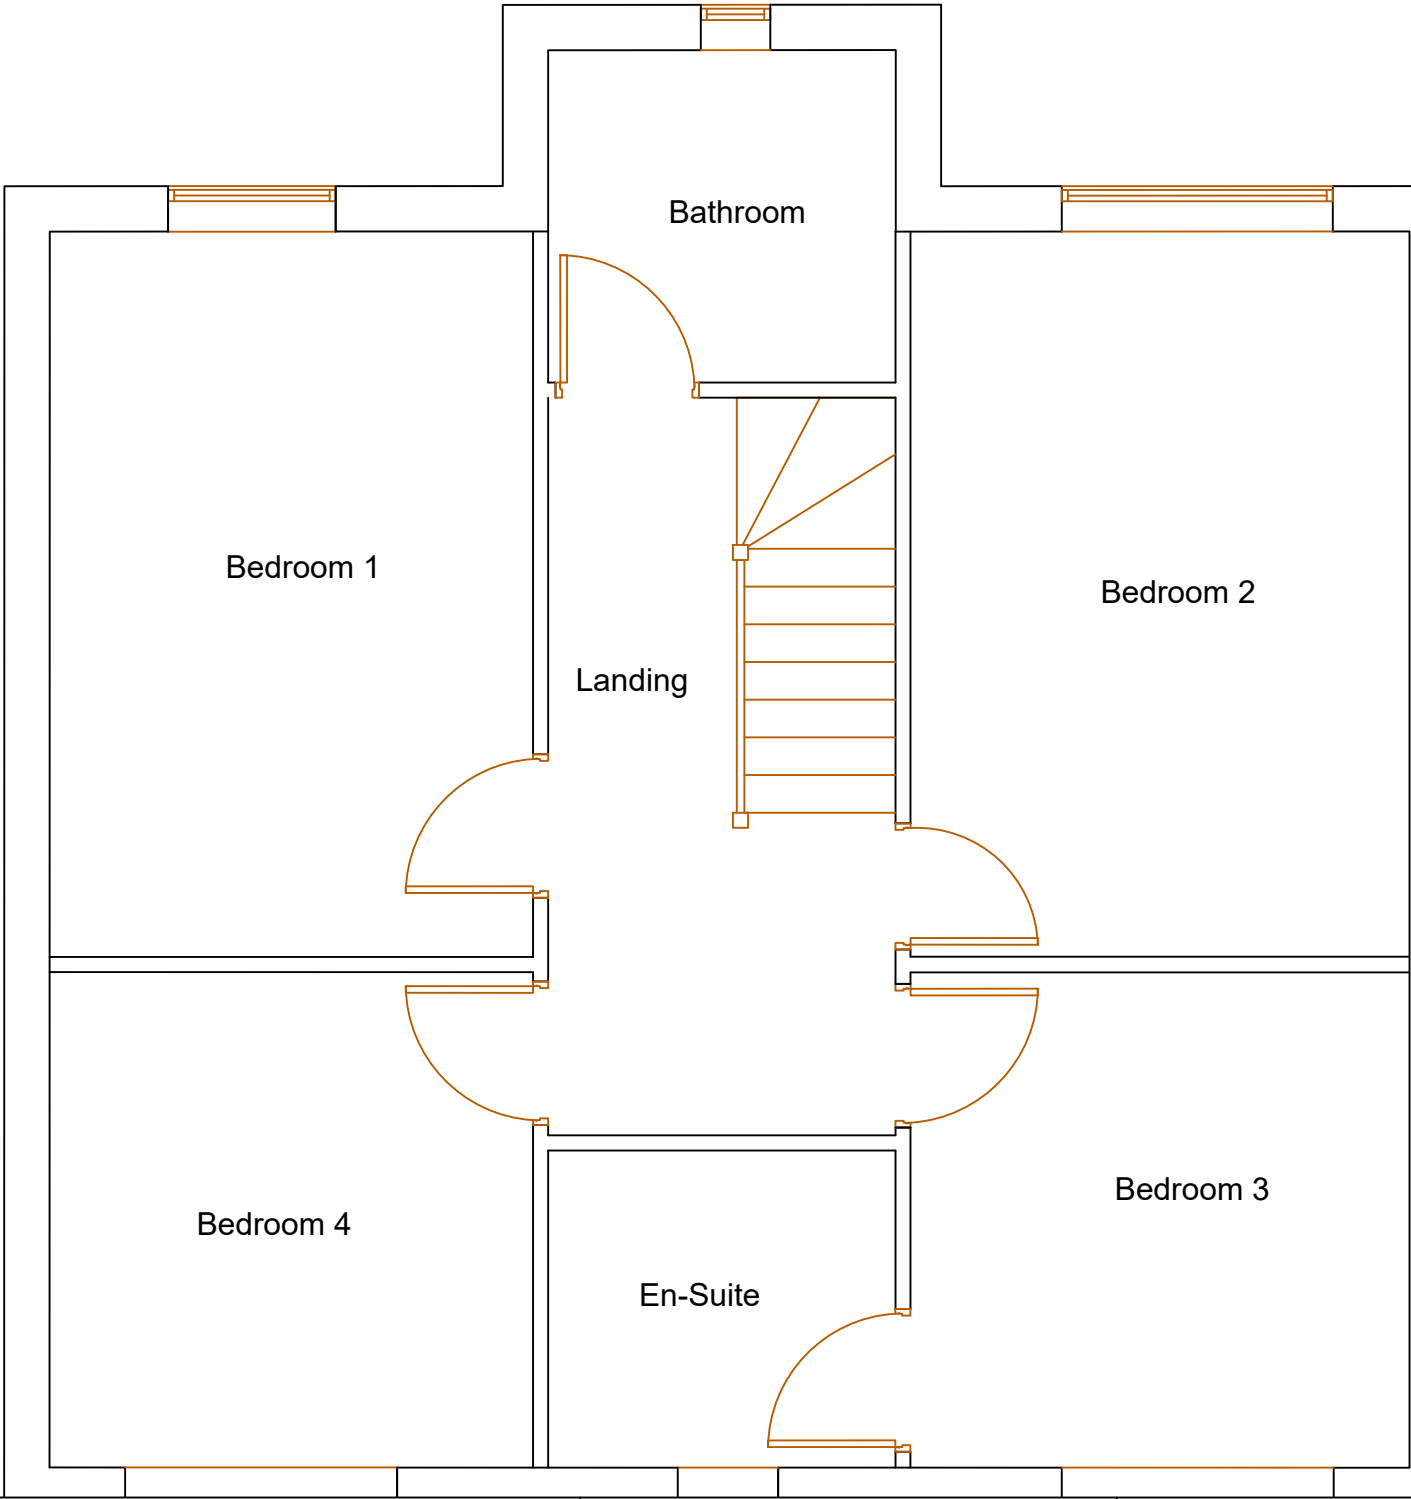

EDIFICE

Building Consultants Limited

email: [nick@edificebc.co.uk](mailto:nick@edificebc.co.uk) mobile: 07917125231

Architecture Project Management Consultancy

All levels and dimensions must be checked on site by contractor prior to commencement of works. Any variations must be reported to Edifice BC Ltd.

All information herein is the copyright of Edifice BC Ltd. Copying in full or in part is forbidden without the written permission from Edifice BC Ltd.

PROJECT

Proposed Development at:  
5 Kiln Close  
Dove Holes  
High Peak

DRAWING TITLE

Existing First Floor Plan

CLIENT

Mr and Mrs Pollitt

|          |         |            |     |
|----------|---------|------------|-----|
| DATE     | Oct '23 | DRAWING No | REV |
| DRAWN BY | NH      | 805-2.02   |     |
| SCALE    | 1:50@A3 |            |     |