


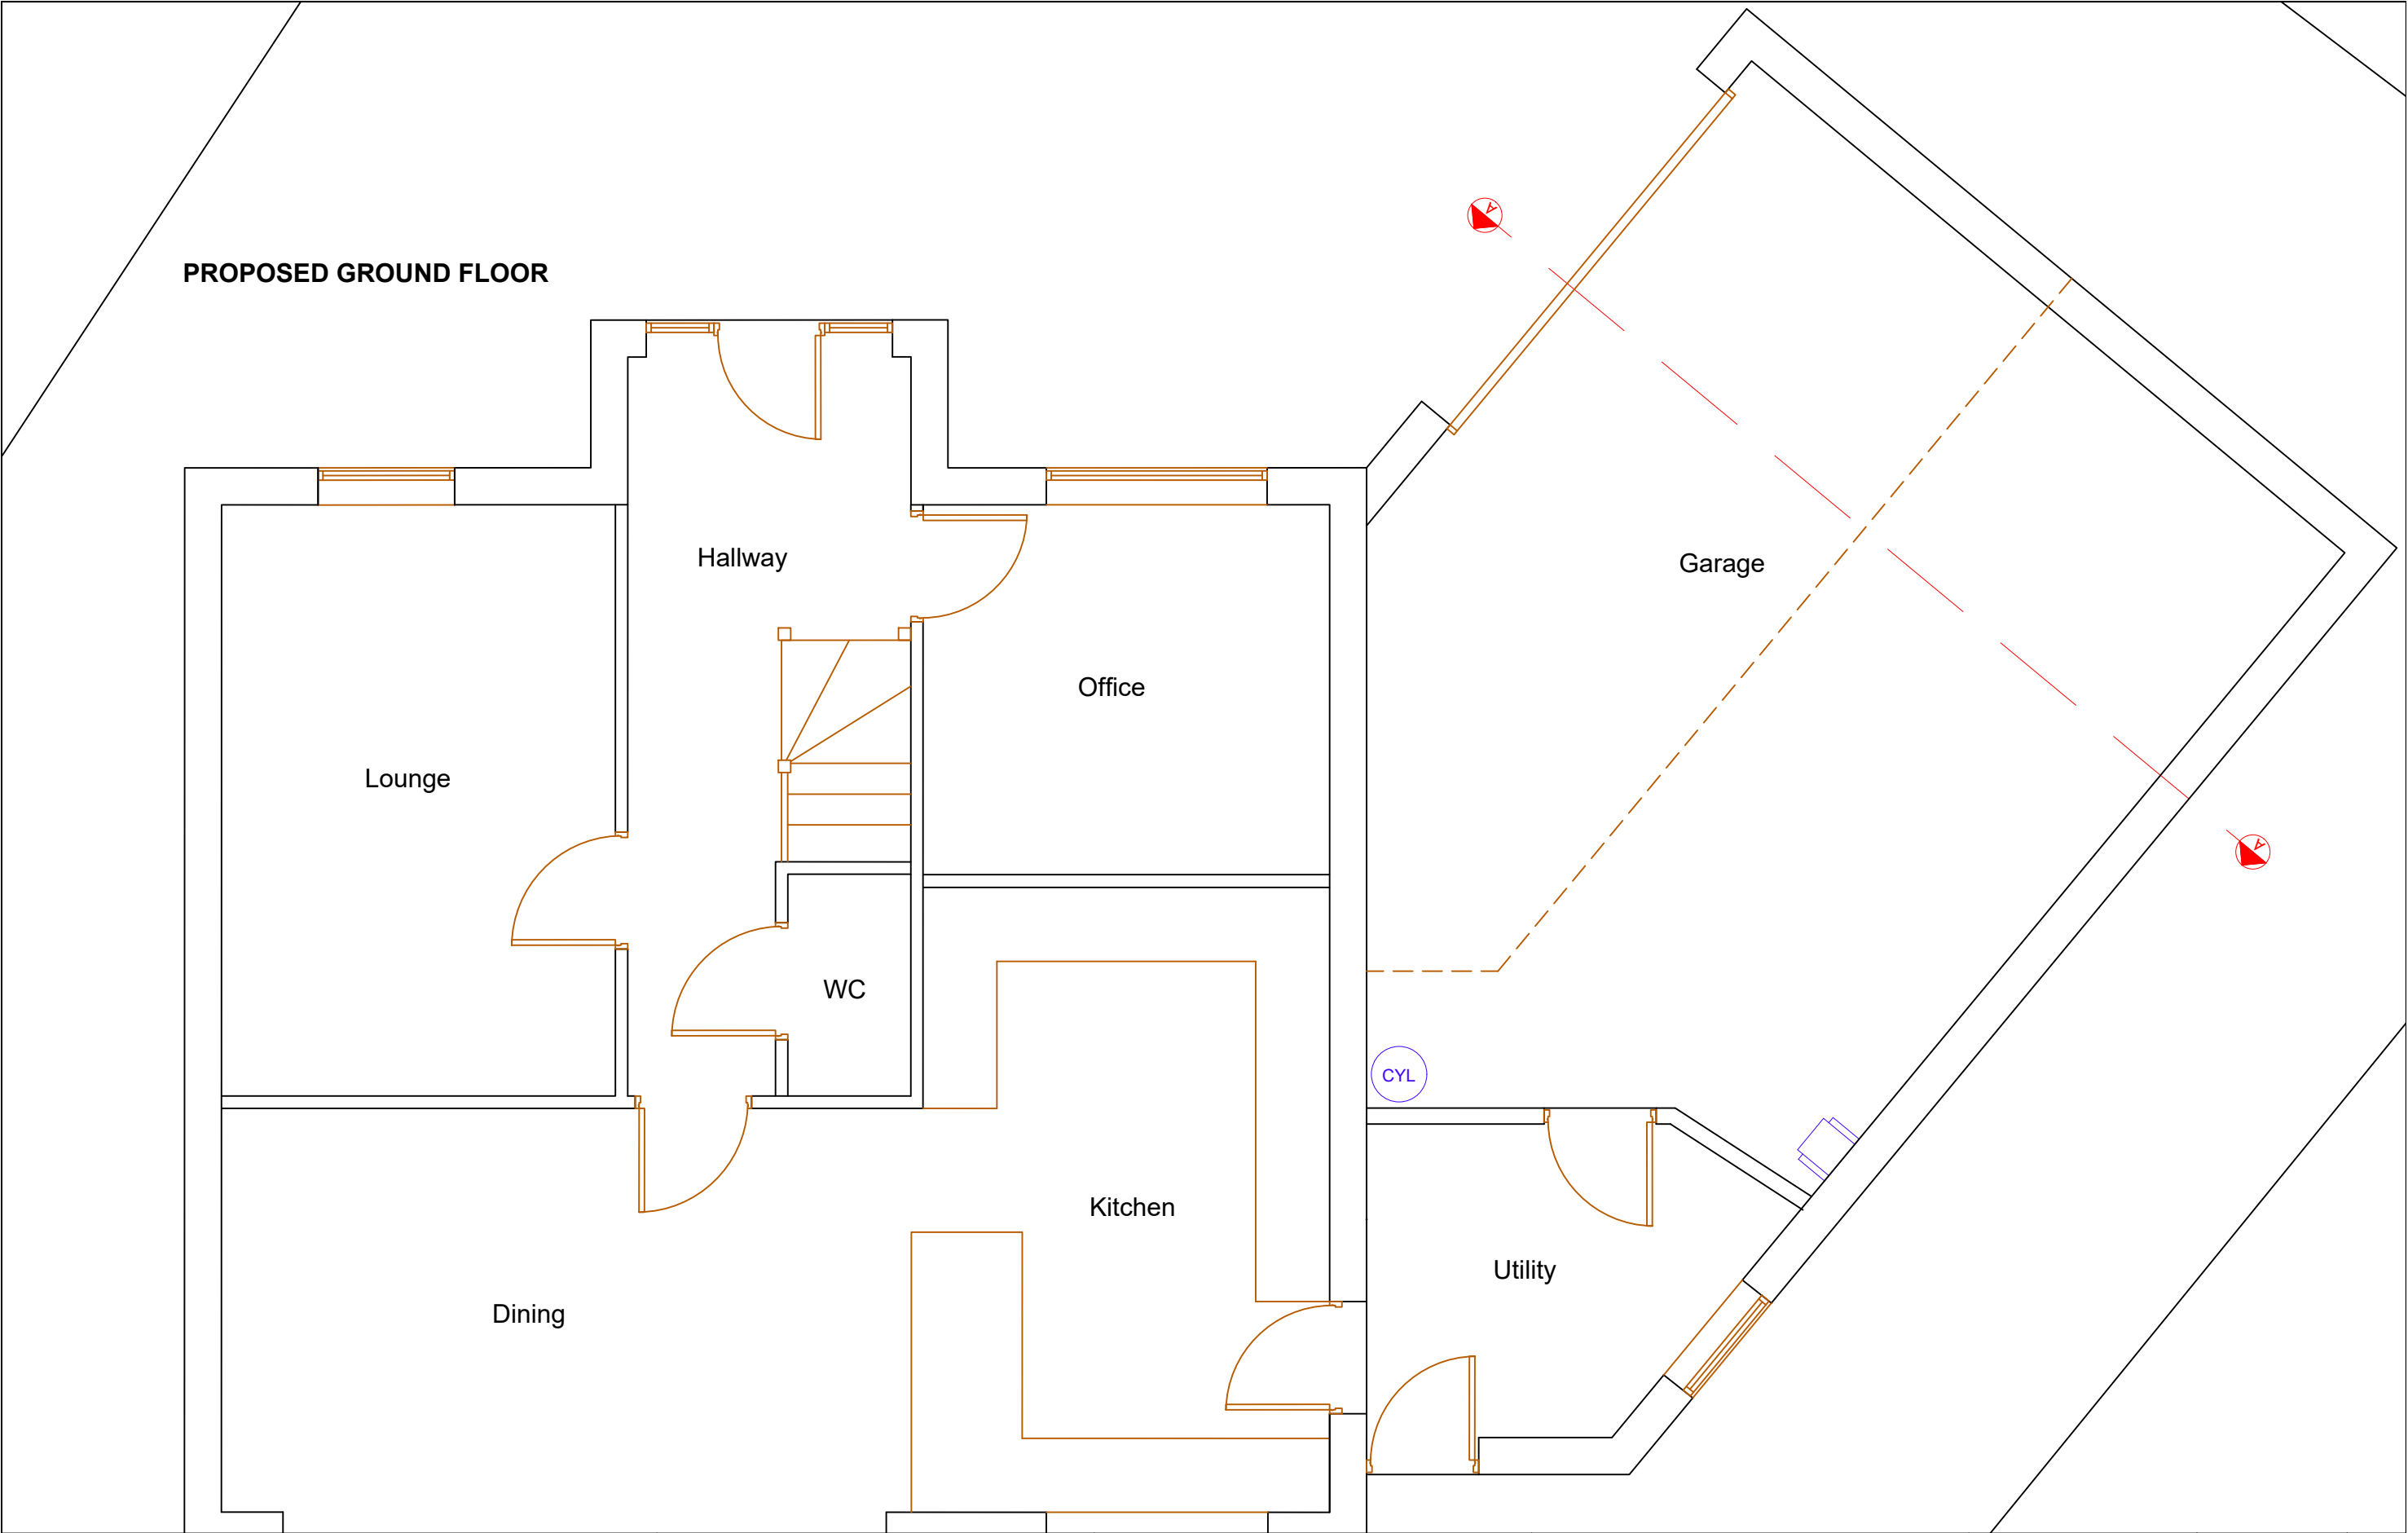

EDIFICE Building Consultants Limited email: nick@edificebc.co.uk mobile: 07917125231 Architecture Project Management Consultancy All levels and dimensions must be checked on site by contractor prior to commencement of works. Any variations must be reported to Edifice BC Ltd. All information herein in is the copyright of Edifice BC Ltd. Copying in full or in part is forbidden without the written permission from Edifice BC Ltd.	PROJECT Proposed Development at: 5 Kiln Close Dove Holes High Peak	DRAWING TITLE Proposed Ground Floor Plan Planning	CLIENT Mr and Mrs Pollitt	DATE Oct '23	DRAWING No 805-3.01	REV
				DRAWN BY NH		
				SCALE 1:50@A3		