

Elevation Materials Legend - House



New Stonework
Artificial Coursed to match the existing



Existing Stonework
Artificial Coursed



New Roof Covering
Colour - Grey
Type - Marley Modern Concrete Tile
to match the existing




Existing Tiles
Concrete Grey

New windows and doors to be Grey to match the existing.

Fascia Boards to be Grey to match the existing

Rainwater and exposed waste Goods to be uPVC
Round profile
Colour Black

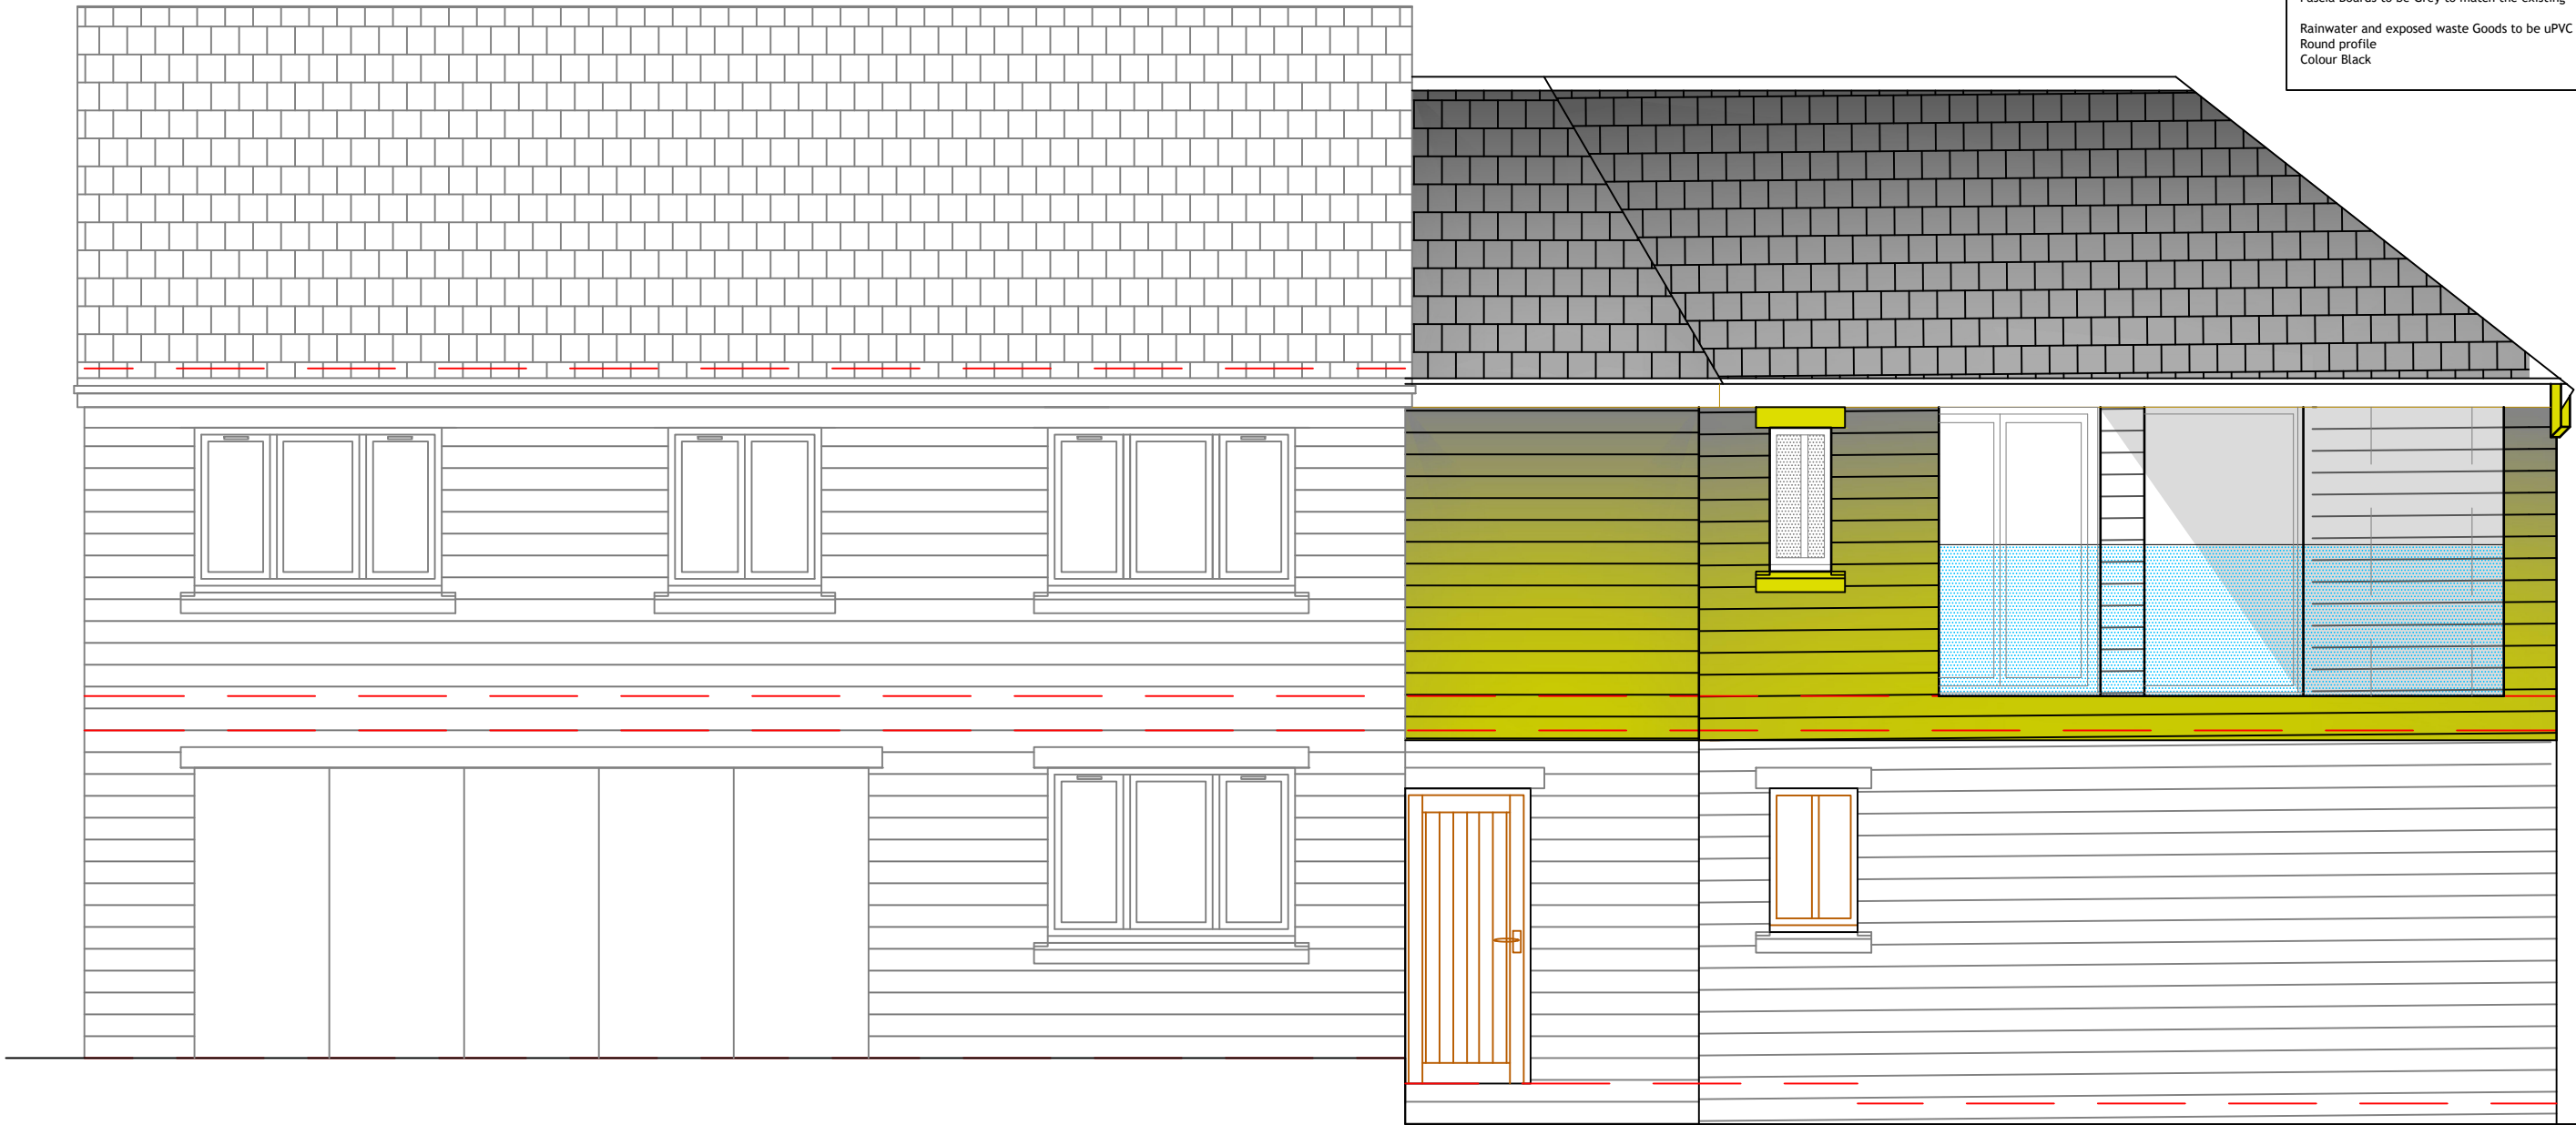

PROPOSED REAR ELEVATION

EDIFICE Building Consultants Limited
email: nick@edificebc.co.uk mobile: 07917125231

Architecture Project Management Consultancy

All levels and dimensions must be checked on site by contractor prior to commencement of works. Any variations must be reported to Edifice BC Ltd.
All information hereon in is the copyright of Edifice BC Ltd. Copying in full or in part is forbidden without the written permission from Edifice BC Ltd.

PROJECT

Proposed Development at:
5 Kiln Close
Dove Holes
High Peak

DRAWING TITLE

Proposed Rear Elevation

Planning

CLIENT

Mr and Mrs Pollitt

DATE Oct '23

DRAWN BY NH

SCALE 1:50@A3

DRAWING No

805-4.03

REV