





Proposed post + rail fence

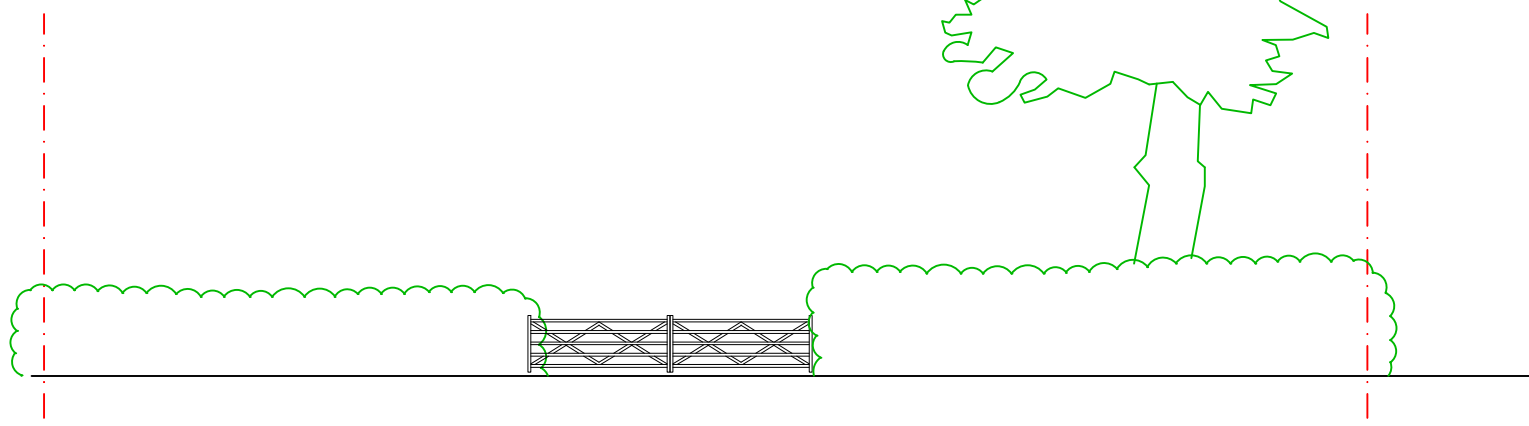

Proposed Combs Road Elevation

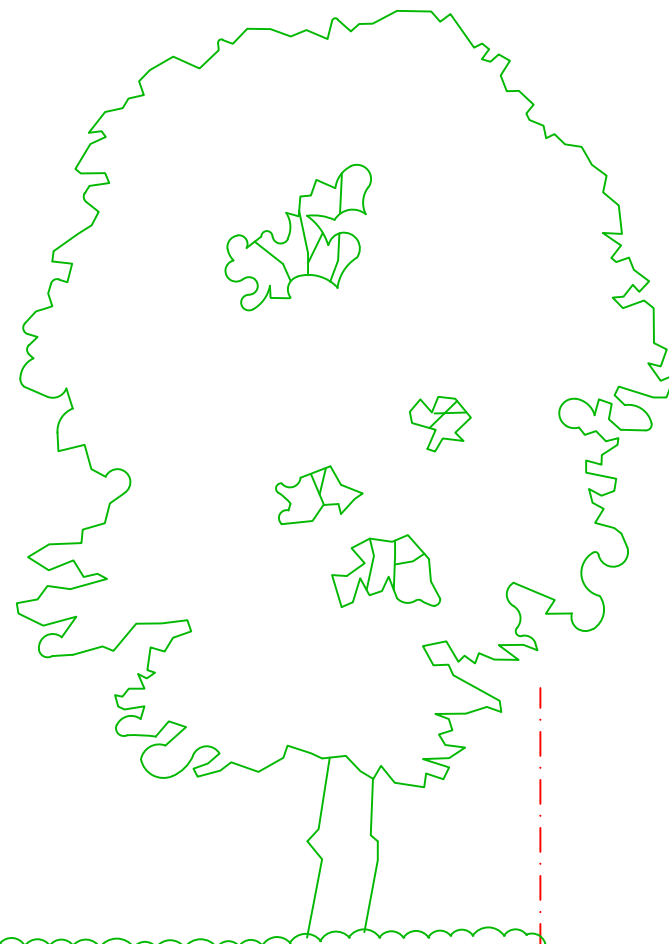

Proposed gate in situ



Container (A)



Container (B)



Container (C)



Container (D)



Proposed Site Plan

project
Land of Combs Road
(entrance between Maple House and Wood Mayne)
Combs
SK23 9UW

scale
1:500@A1
1:1000@A3

drawn by
klh

drawing number
KH816-101

revision	description	date
A	noted storage for hay	17.08.2023
B	pictures to show spec added	18.08.2023 21.10.2023

Proposed Site Plan

kieranhibbsarchitecture
27 Pioneer Road
Macclesfield
SK11 7ZB

kieranhibbs@gmail.com
Mobile: 07584049322

kieranhibbsarchitecture