




Elevations

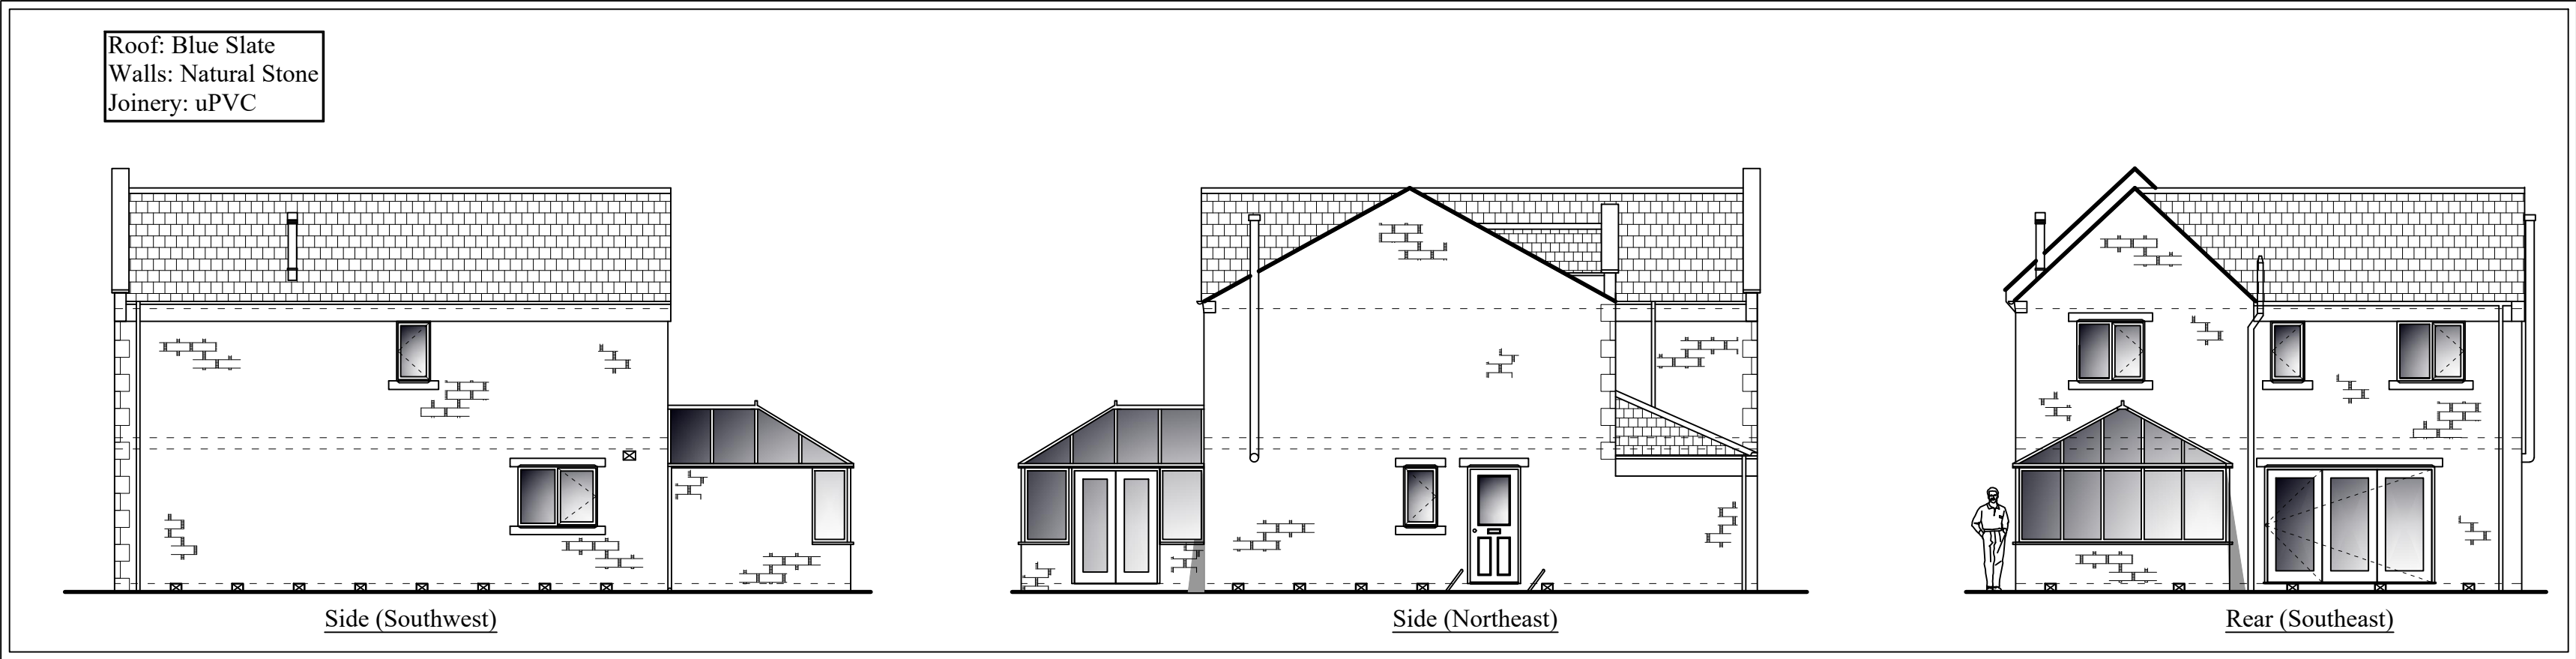


Floorplans

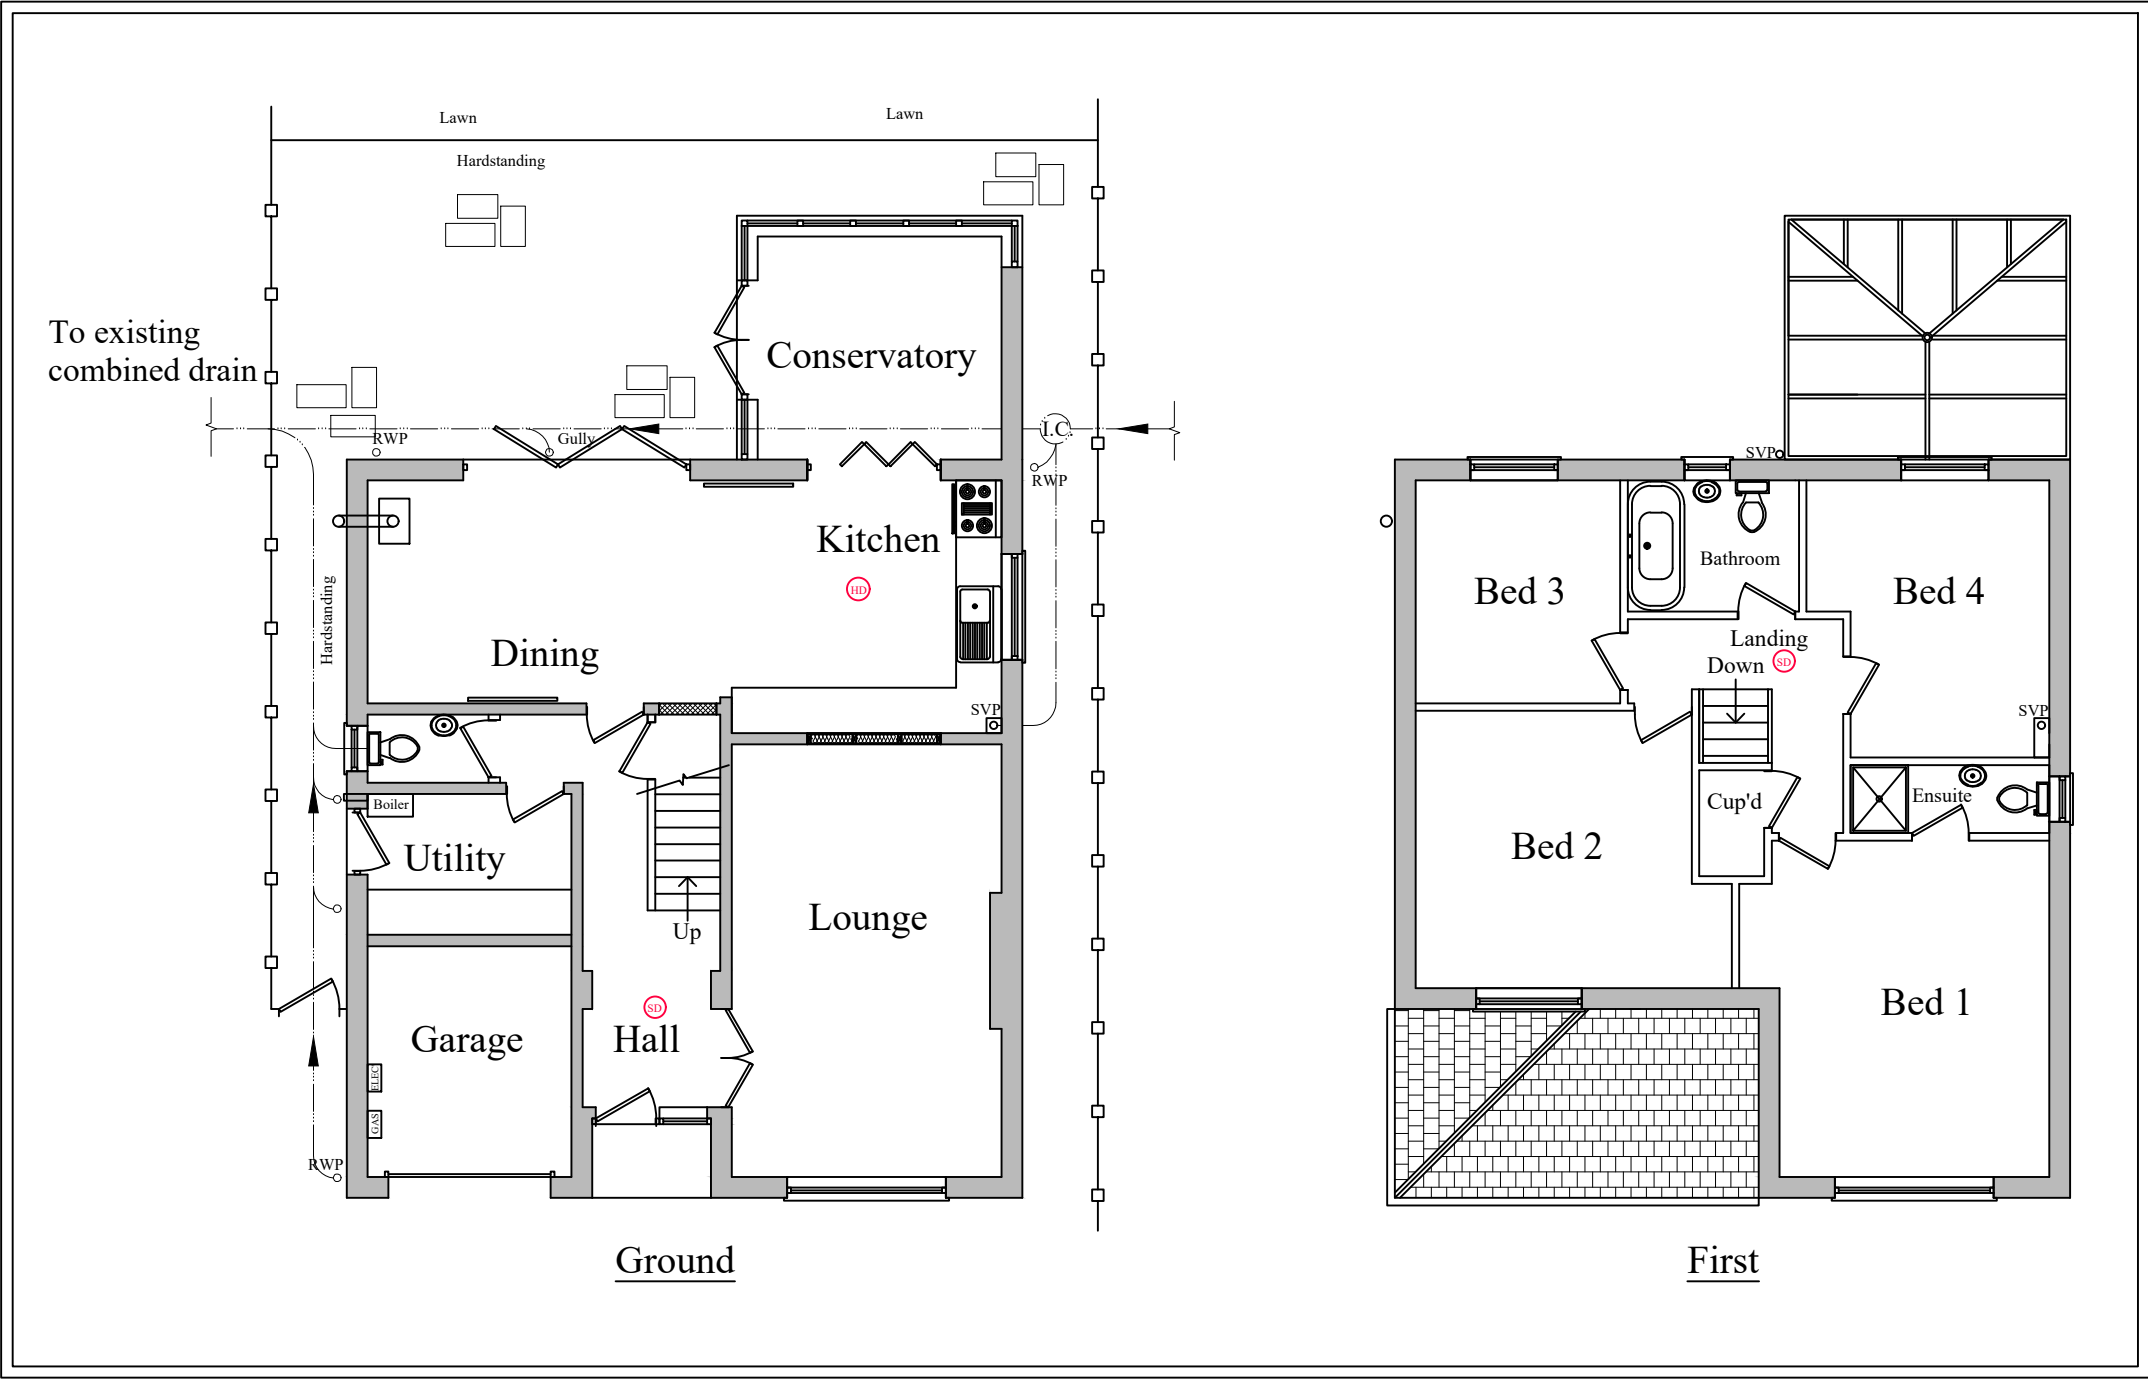

Location Plan (1:1250)

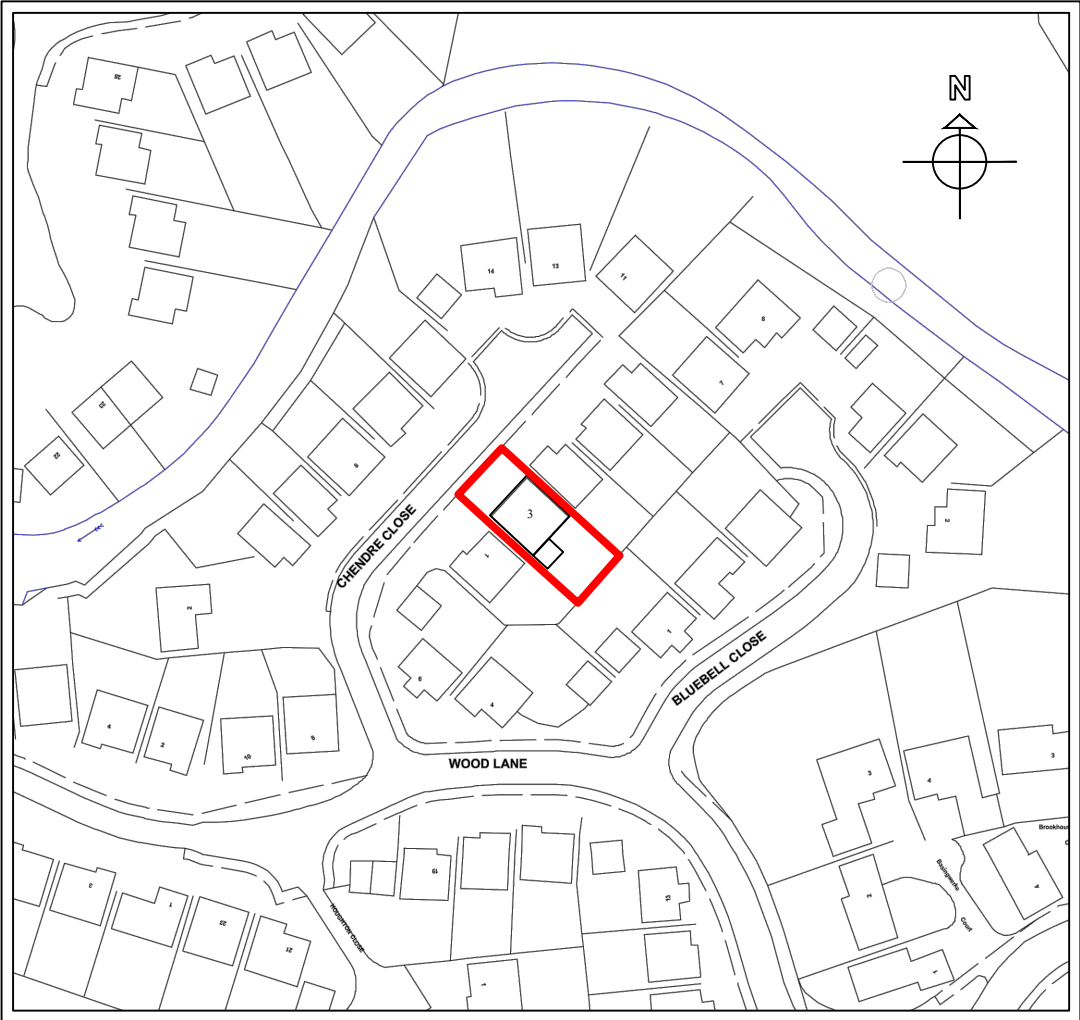

Site Plan (1:500)

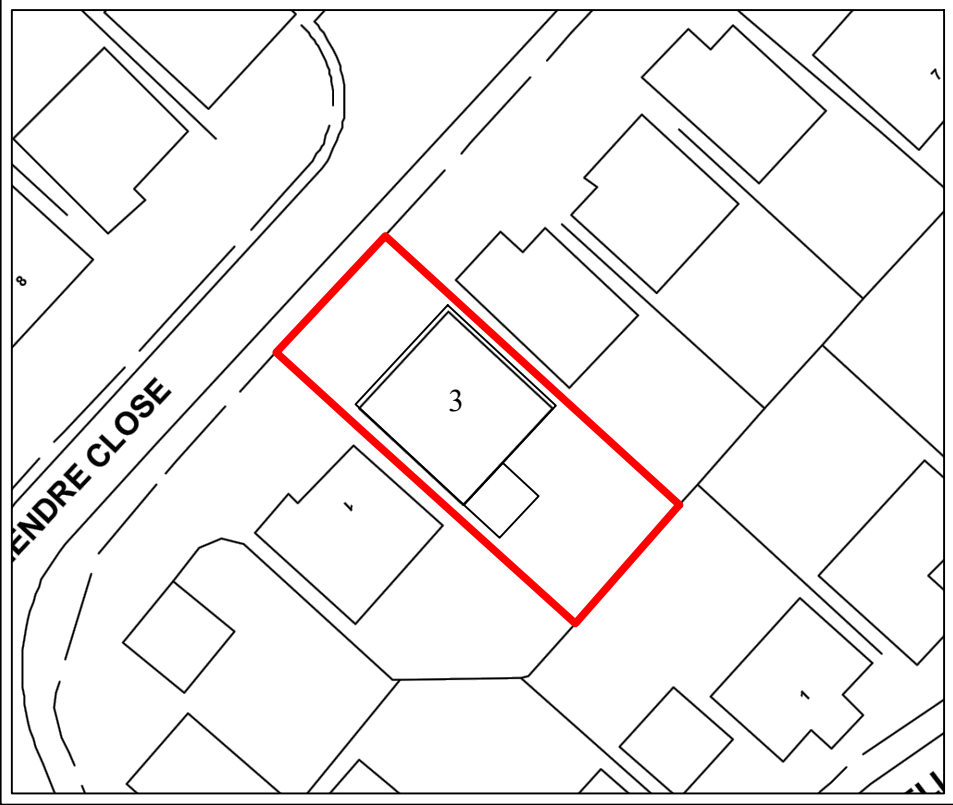

Planning and Building Regulations

This drawing is the Copyright of SJ Design Limited.
All dimensions must be checked on site.
All materials and workmanship are to be in accordance with prevailing British Standards, Codes of Practice, Building Regulations, manufacturers and federation recommendations and all to the complete satisfaction of SJ Design Limited.

A	28.10.23	Following LA comments



Building Design & Surveying Consultants
The Old Co-Op Building, Church Street,
Hayfield, High Peak SK22 2JE
Tel:01663 742903 Fax:01663 751247
Mobile: 07984 007 087 Email: info@sjdesign.net
www.sjdesign.net

Client **David Crowther**
Job Title
Proposed conservatory alterations at
3 Chendre Close
Hayfield
High Peak
SK22 2PH

Drawing Title
**Floorplans and elevations
as existing**

Scale 1:100; @A2 unless stated	
Date August 2023	Drawn by SJ

Drawing No. 100	Rev. A
--------------------	-----------