


373500.

372900.


408200.

408600.

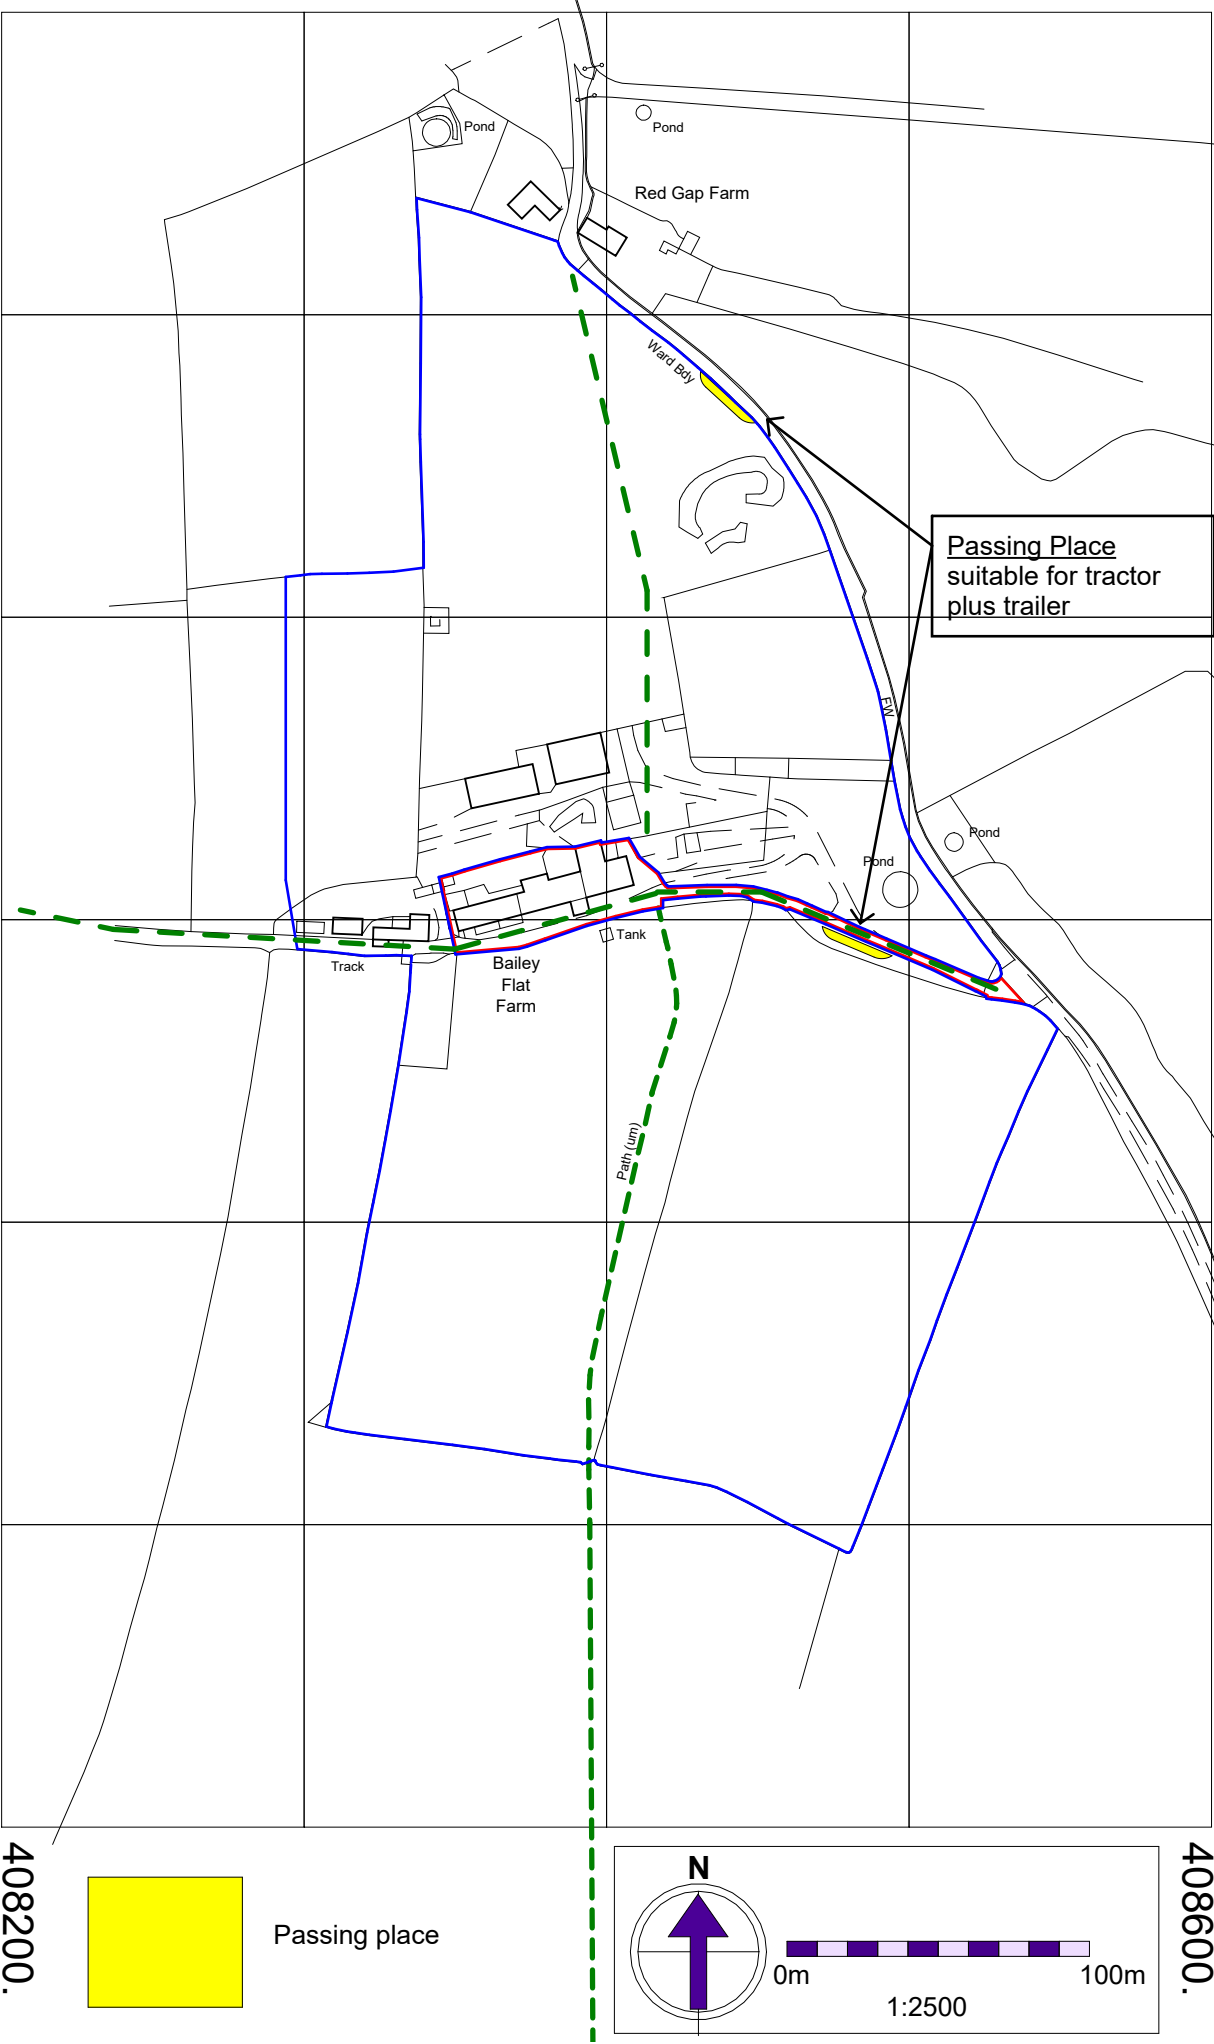


Location plan
1 : 2500

- Notes**
- Existing Farm house to be renovated and kept as single dwelling, incorporating small two-storey West barn building adjoining;
 - Existing barn to be converted into two 4-bed dwellings;
 - Shippon to be converted into garage;
 - Existing concrete block cowshed and workshop to be removed along with silo.
 - Public footpaths (marked green dash) to remain open during works with signage as appropriate.
 - Passing places to be provided as highlighted in yellow.

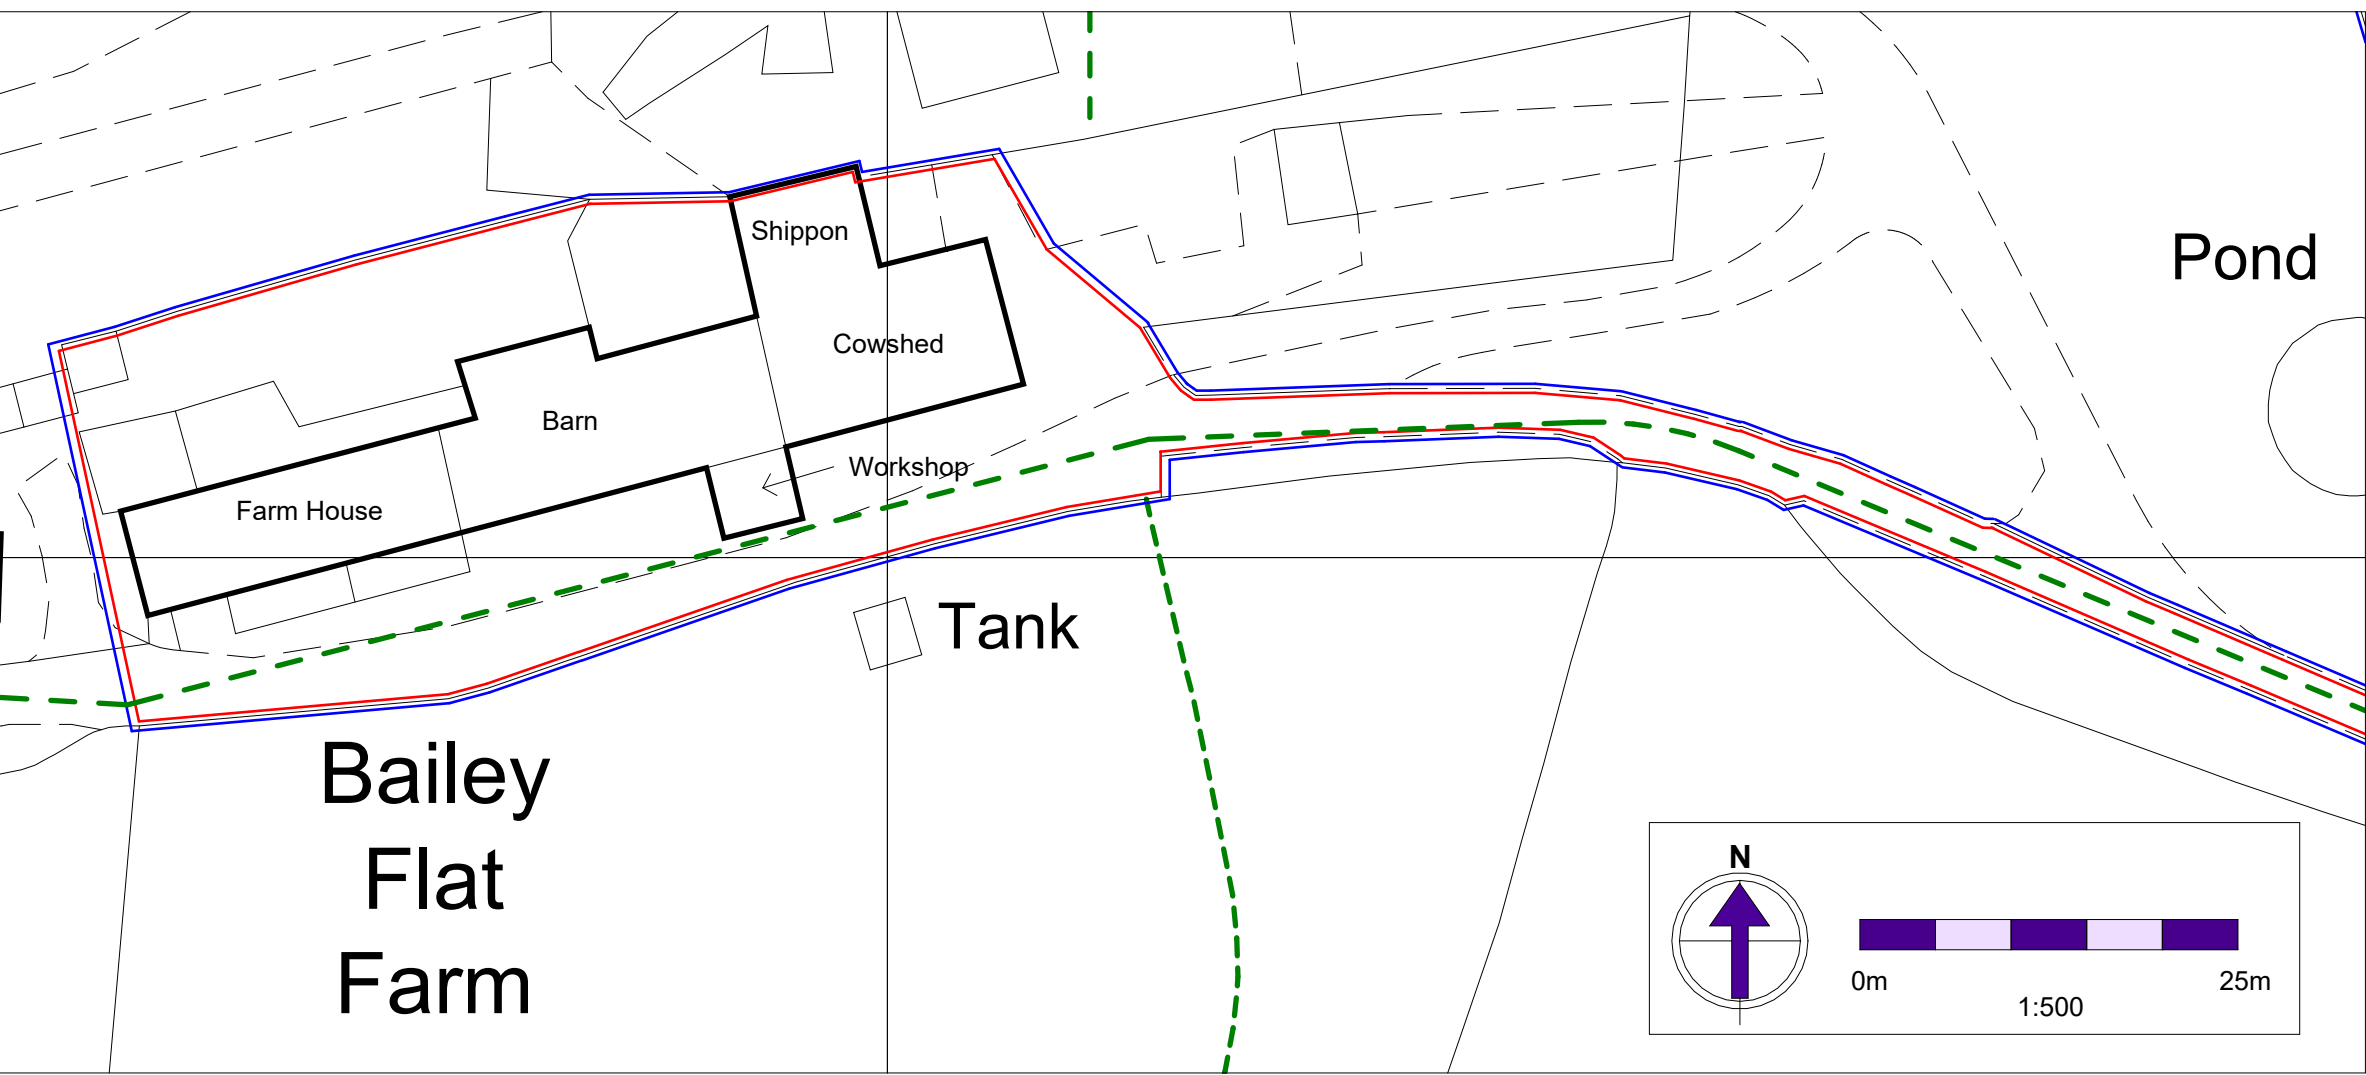

Site plan - existing
1 : 500

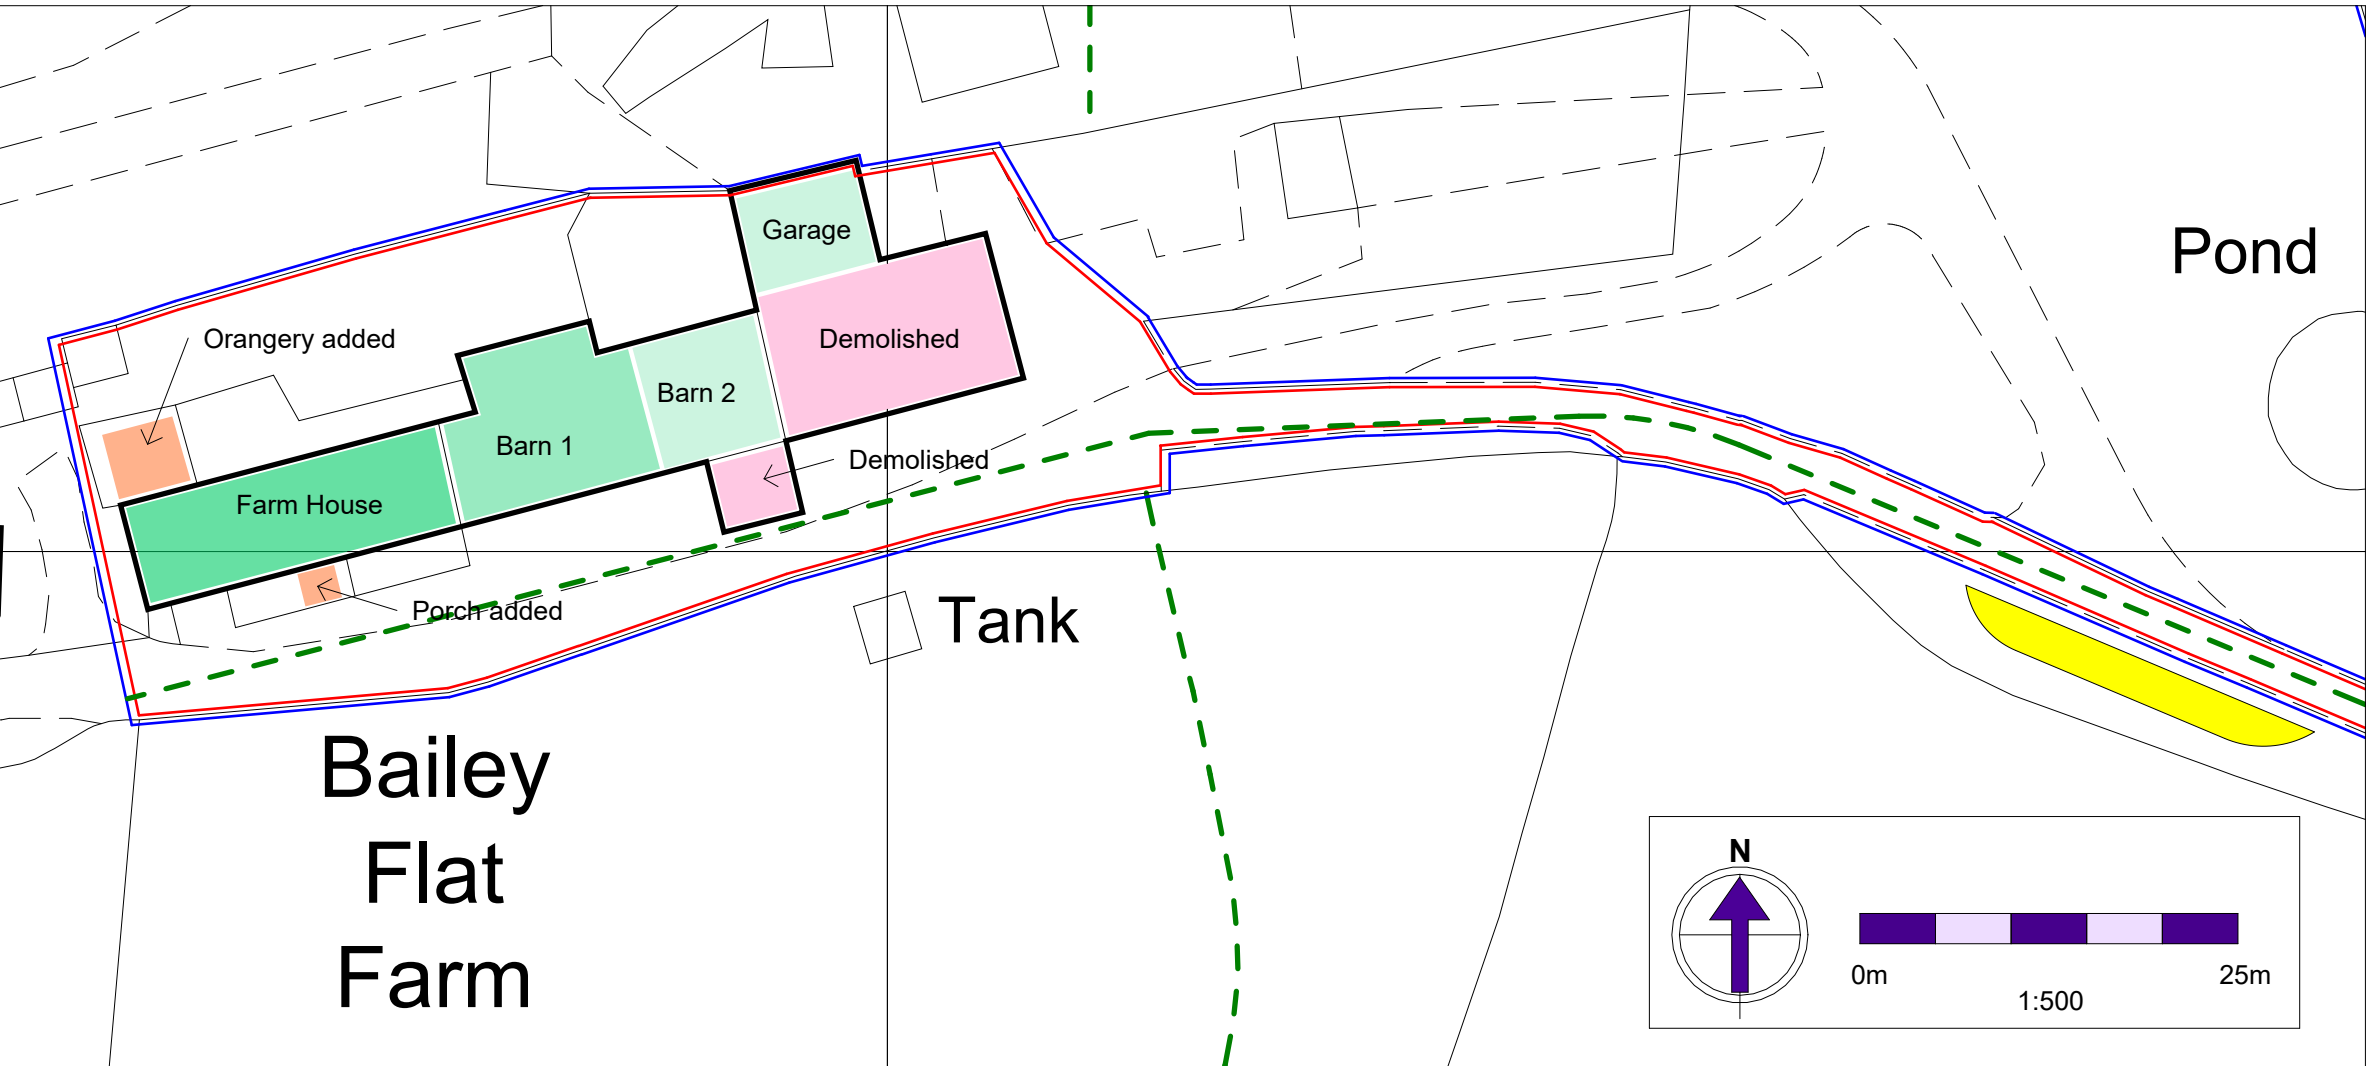

Site plan - proposed
1 : 500

**Bailey Flatt Farm, Redgap Lane,
Buxton. SK17 7JG**

Drawing Title
Location and site plans

Scale @ A2 As indicated	Job Number JVD54
-----------------------------------	----------------------------

Date/Time stamp 18/10/2023 14:18:18	Drafted by GC
---	-------------------------

Client Name
Mr Lucas Frith

Sheet Number

C200

**FOR SCALE DRAWING
PRINT AT 100% A2**