




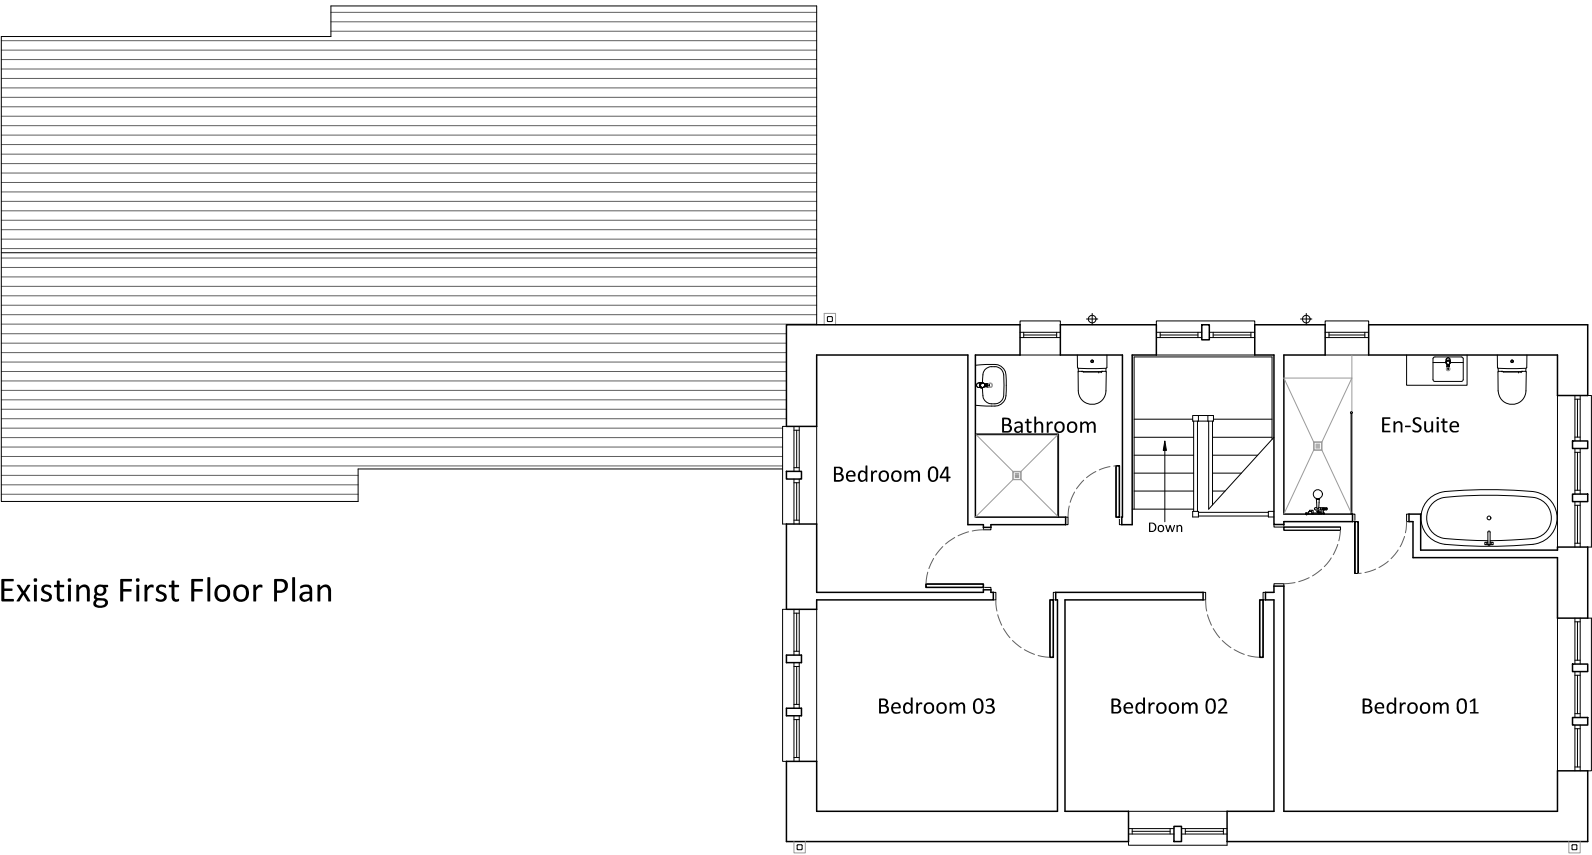

Existing First Floor Plan

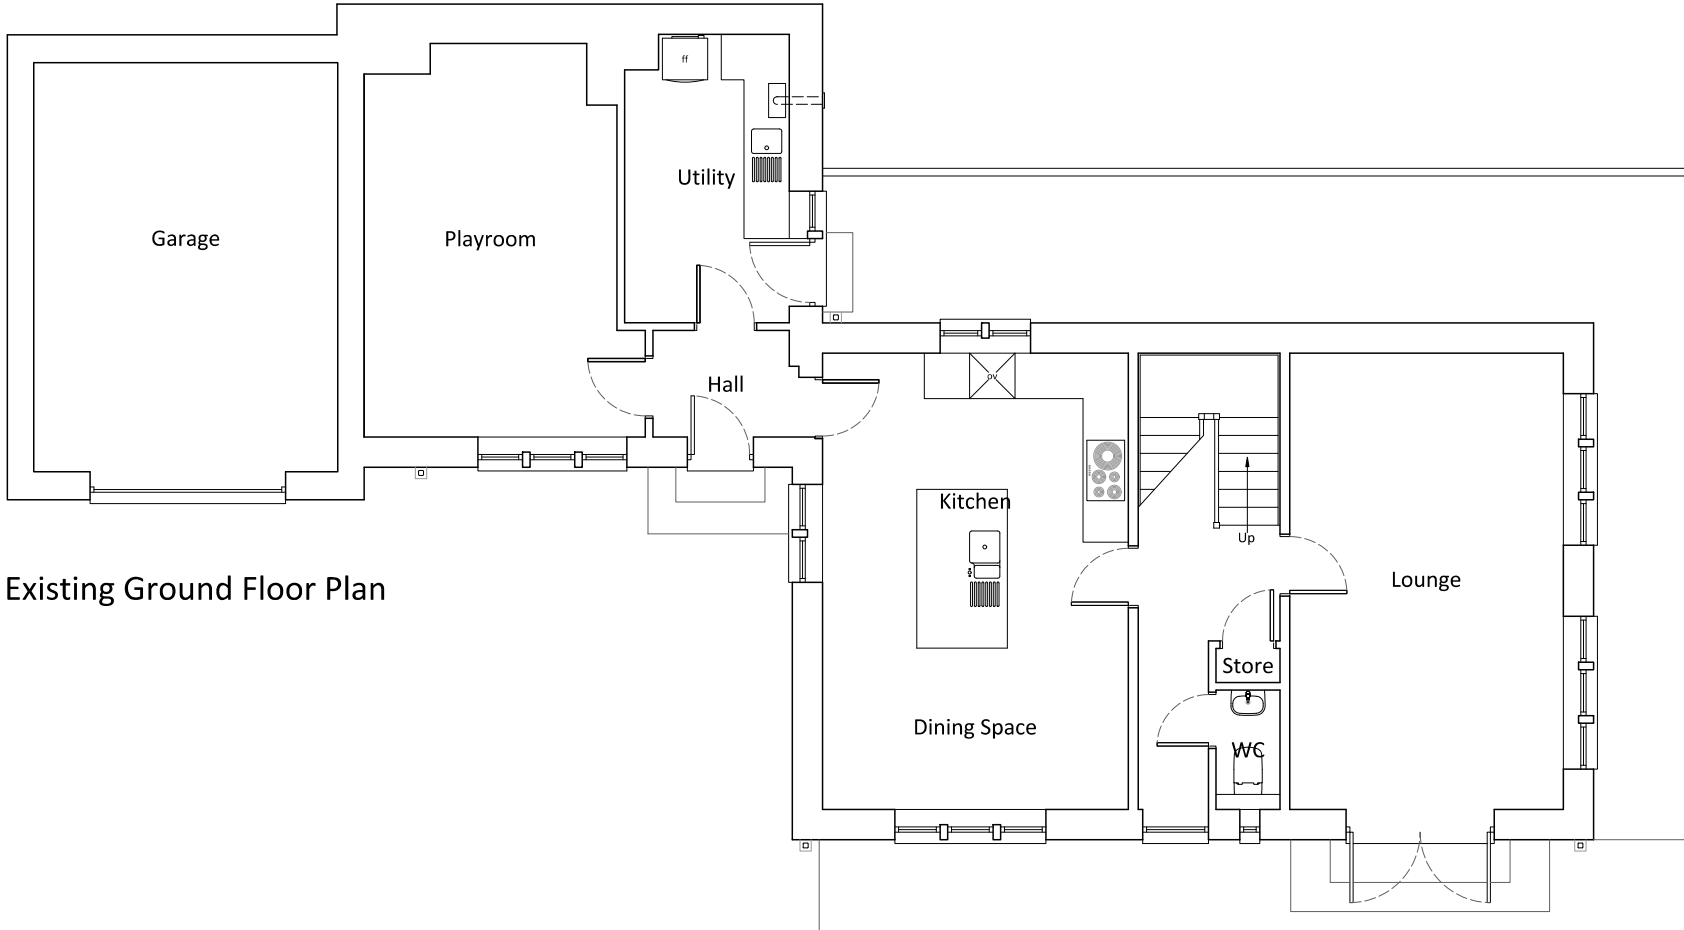

Existing Ground Floor Plan

 

REV	DATE	AMENDMENT	BY	CHKD

HNA architects
Architecture | Planning | Design

PROJECT:	19 The Shaw, Glossop			
DRAWING:	Existing Floor Plans			
DRAWN BY:	DB	CHECKED BY:	--	CREATED: 04/07/2023 SCALE: 1:100 @ A3
STATUS:	Preliminary		DRAWING No: 1440/EX-101	REVISION:

COPYRIGHT REMAINS WITH HNA ARCHITECTS Ltd.
TEMPLE WORKS, TEMPLE STREET, OLDHAM, OL1 3NJ
TEL: 0161 688 1820
E-MAIL: info@hna-architects.co.uk

