




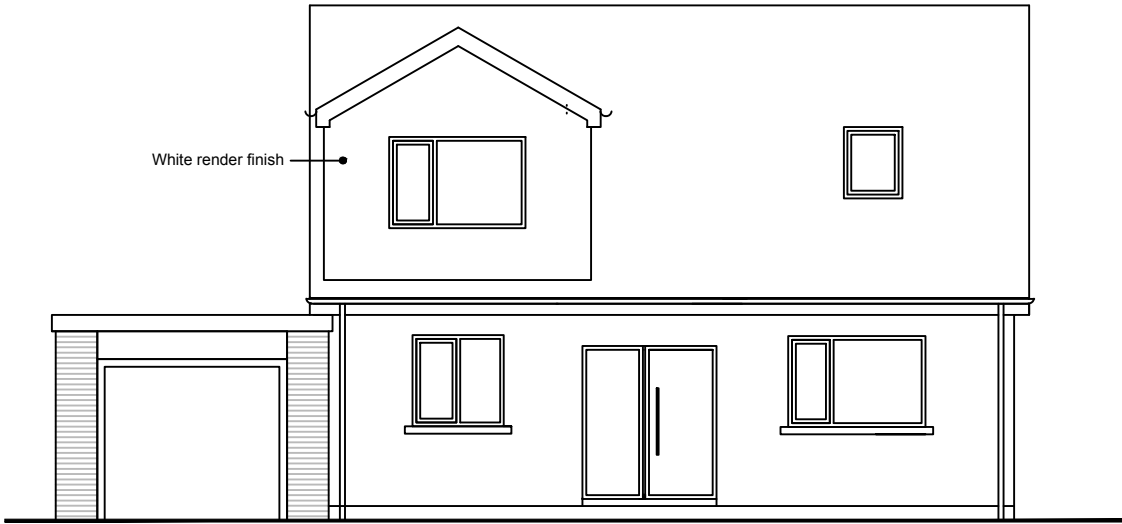


Proposed Front Elevation

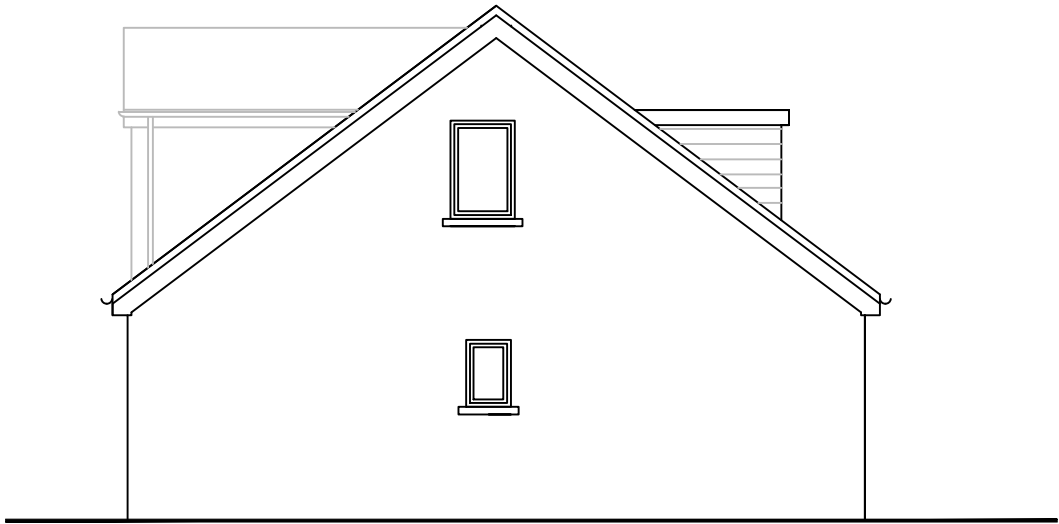

Proposed Side Elevation

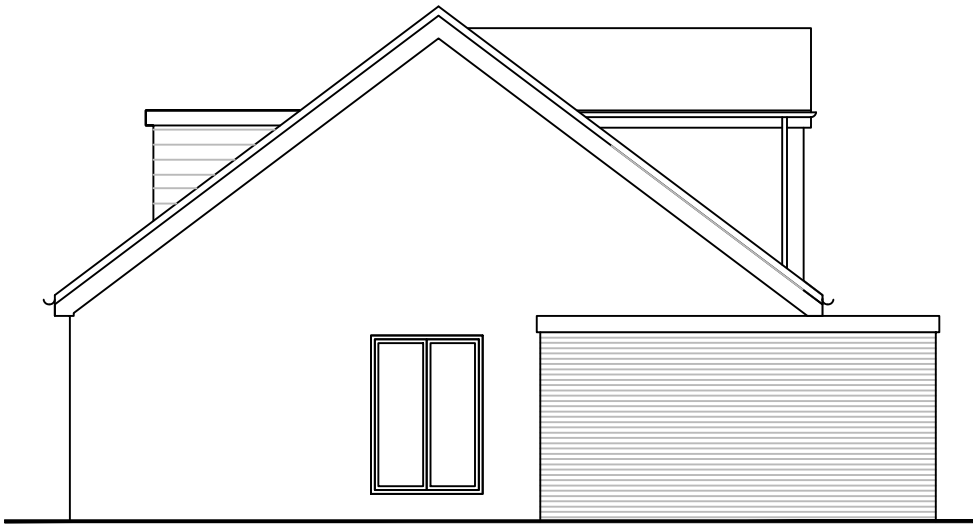

Proposed Side Elevation

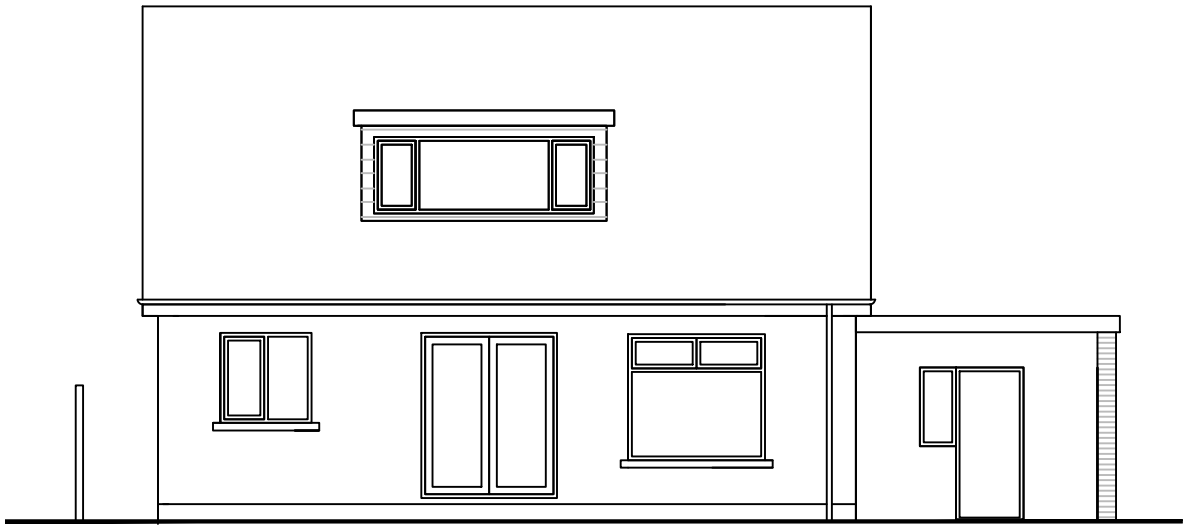

Proposed Rear Elevation



Metric Scale

Rev A - Finish to dormer changed to render
Nov 2023



Address:

Mr & Mrs Crawford,
112 Hadfield Road, Glossop, Derbyshire, SK13 2DR

Project:

Proposed front dormer to master bedroom to
replace existing balcony

Title:

Proposed Elevations

Scale: 1:100 @ A3

Drawn:

C.K.

Date:

September 2023

Project no.:

3227

Drawing no.:

3227-004A

PLANMART LIMITED
9, GEORGE STREET, GLOSSOP,
DERBYSHIRE SK13 8AY.
TEL: 01457 863153