




SITE PLAN
Scale 1:1250

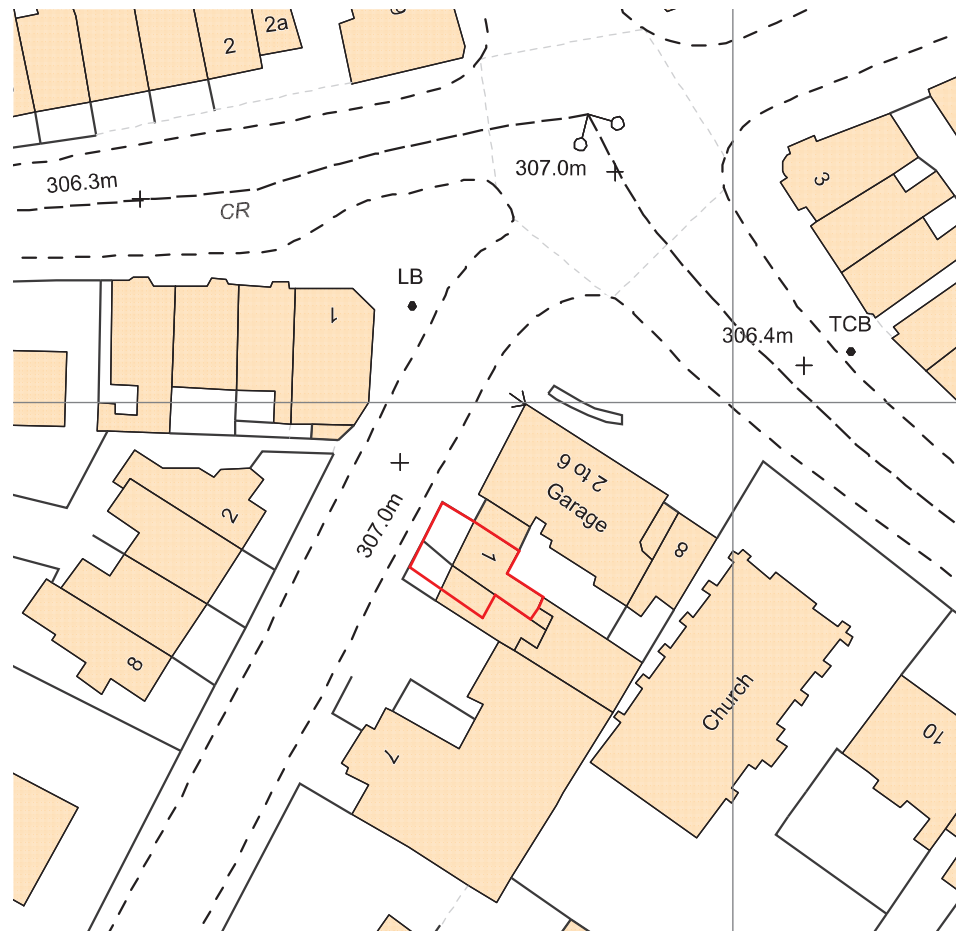

BLOCK PLAN
Scale 1:500

Variation of opening hours
condition - 1 Green Lane,
Buxton

Job No.	TP3023	Scale	As noted @ A3
Sheet No.	01	Date	25/10/2023
		Drawn	DS

Drawing Title
SITE PLAN AND BLOCK PLAN

1 GREEN LANE, BUXTON, SK17 9DS