




Existing Front Elevation

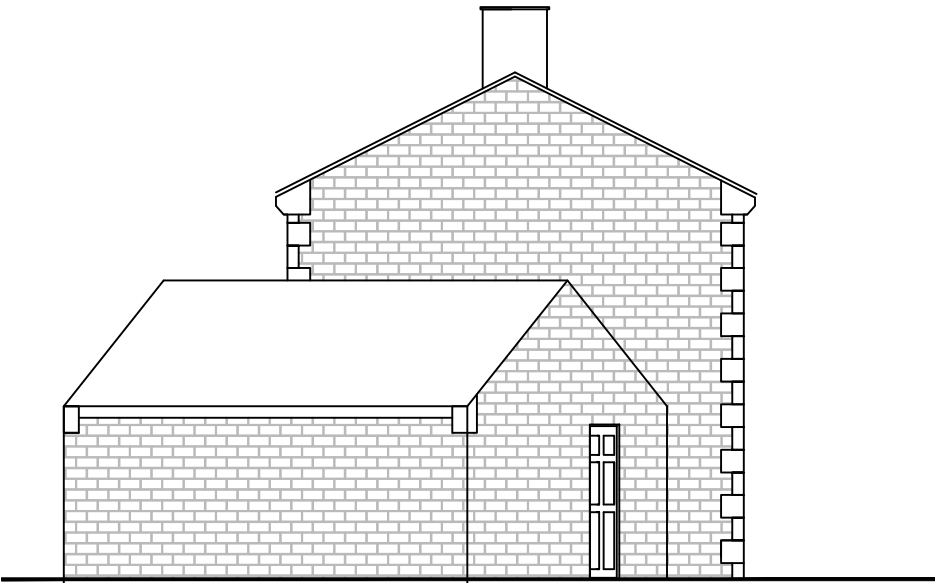

Existing Side Elevation



Existing Side Elevation



Existing Rear Elevation



Address:

Mr & Mrs Hodgson
3 Barns Fold Court, Hayfield, Derbyshire, SK22 2PB

Project:

Proposed garage conversion

Title:

Existing Elevations

Scale: 1:100 @ A3

Drawn: C.K.	Date: October 2023
----------------	-----------------------

Project no.: 3238	Drawing no.: 3238-002
----------------------	--------------------------



Metric Scale