


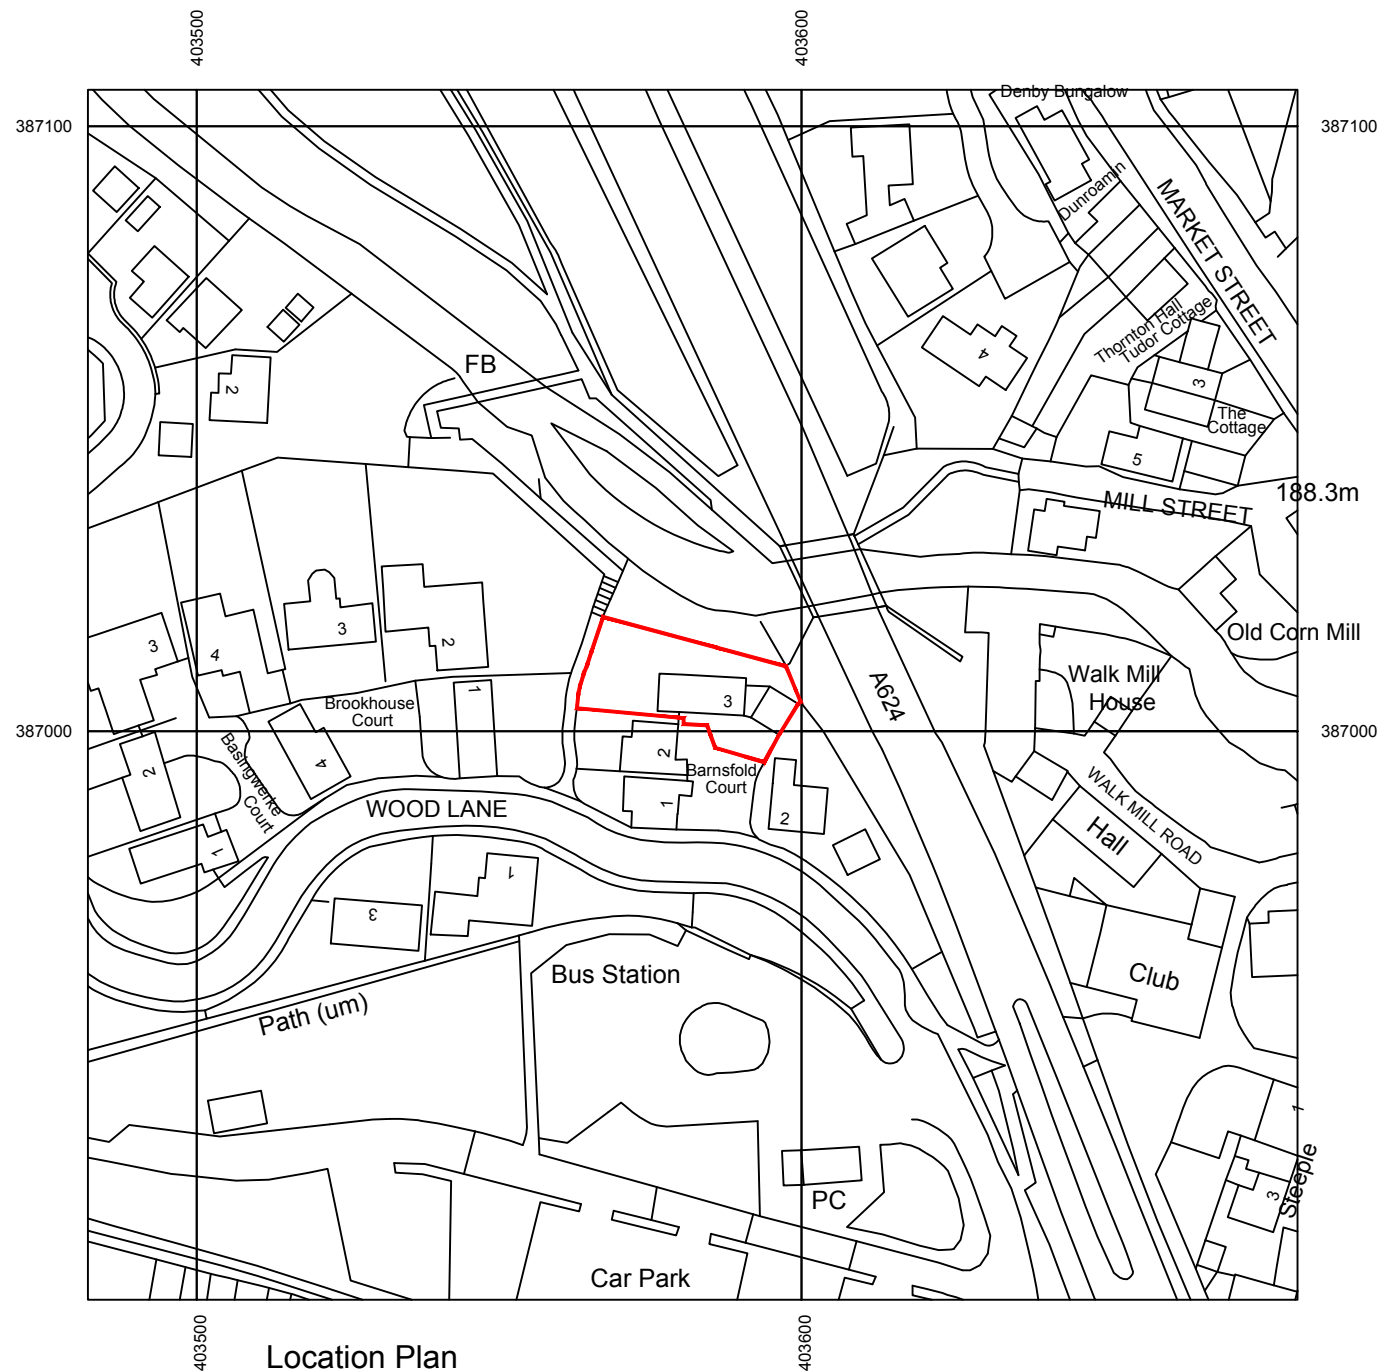


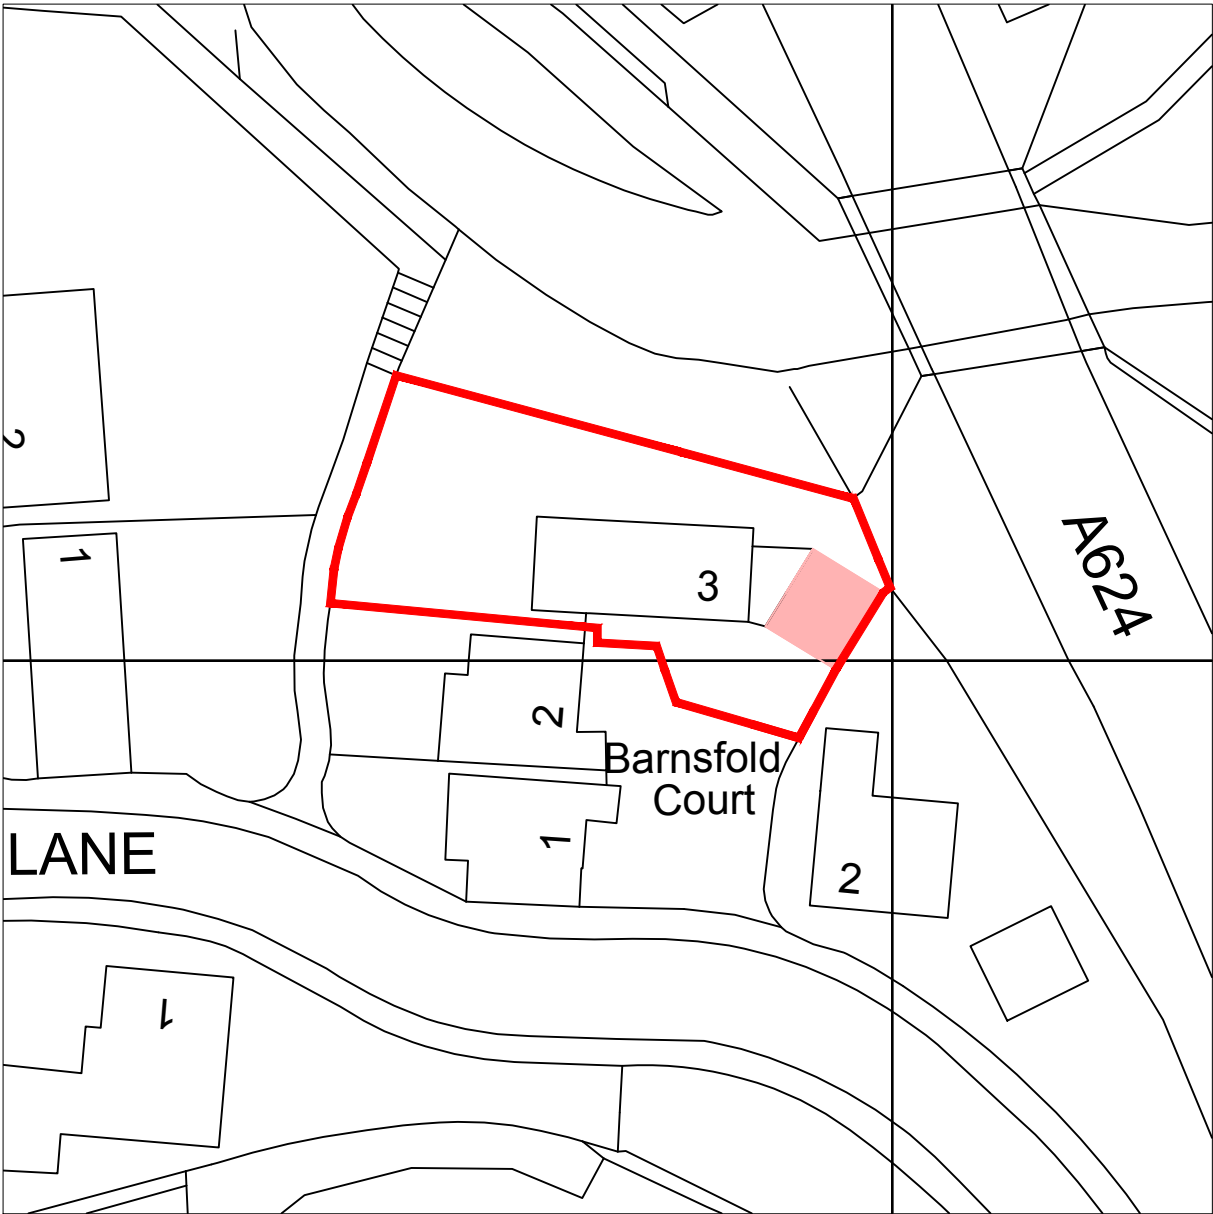

Location Plan
Scale 1:1250

 

Site Plan
Scale 1:500

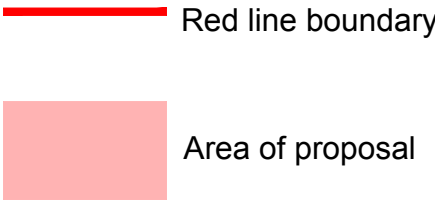

Address:

Mr & Mrs Hodgson
3 Barnsfold Court, Hayfield, Derbyshire, SK22 2PB

Project:
Proposed garage conversion

Title:
Location Plan

Scale: 1:1250 & 1:500 @ A3

Drawn: C.K.	Date: October 2023
----------------	-----------------------

Project no.: 3238	Drawing no.: 3238-005
----------------------	--------------------------

PLANMART LIMITED
9, GEORGE STREET, GLOSSOP,
DERBYSHIRE SK13 8AY.
TEL: 01457 863153