


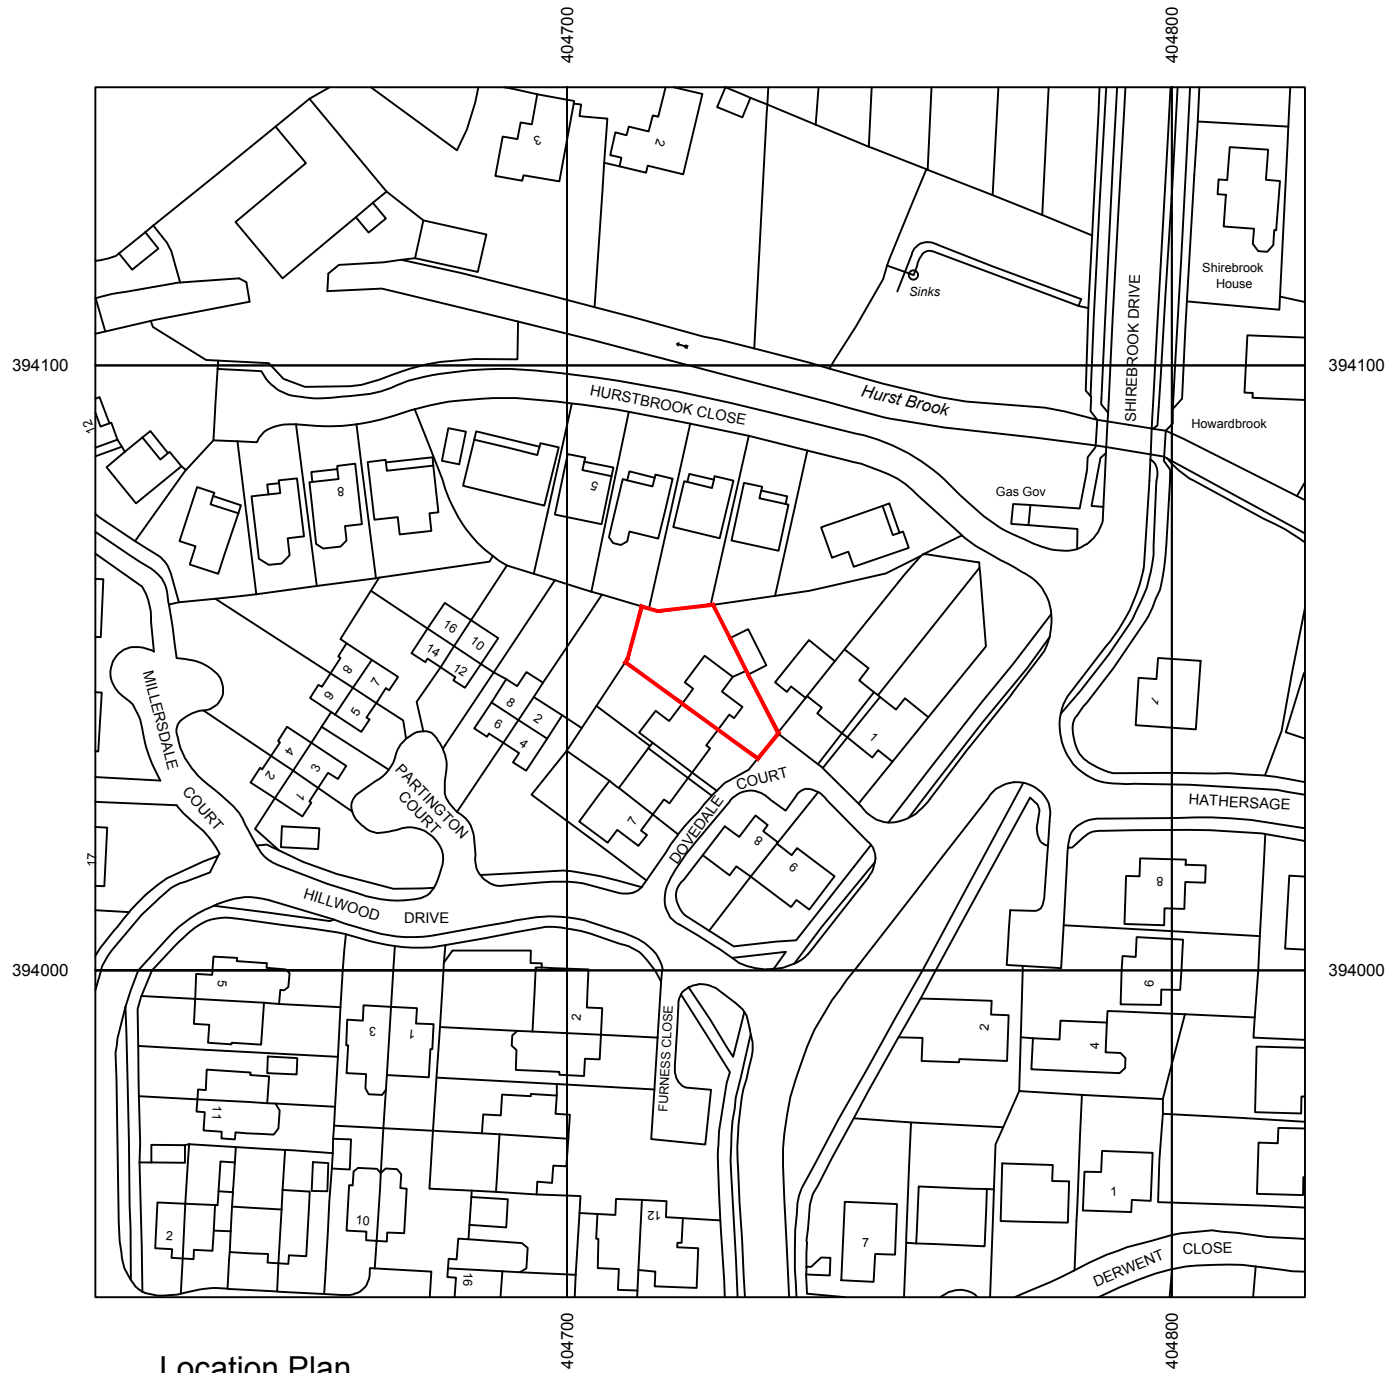

Location Plan
Scale 1:1250



Site Plan
Scale 1:500

Rev A - Parking shown on site plan Nov 2023
PLANMART

Address:

Mrs Georgina Bruce
4 Dovedale Court, Glossop, Derbyshire SK13 8RQ

Project:
Proposed first floor extension over existing garage, garage conversion and single storey rear extension

Title:
Location Plan

Scale: 1:1250 & 1:500 @ A3	
Drawn: C.K.	Date: September 2023
Project no.: 3223	Drawing no.: 3223-005A

PLANMART LIMITED
9, GEORGE STREET, GLOSSOP,
DERBYSHIRE SK13 8AY.
TEL: 01457 863153