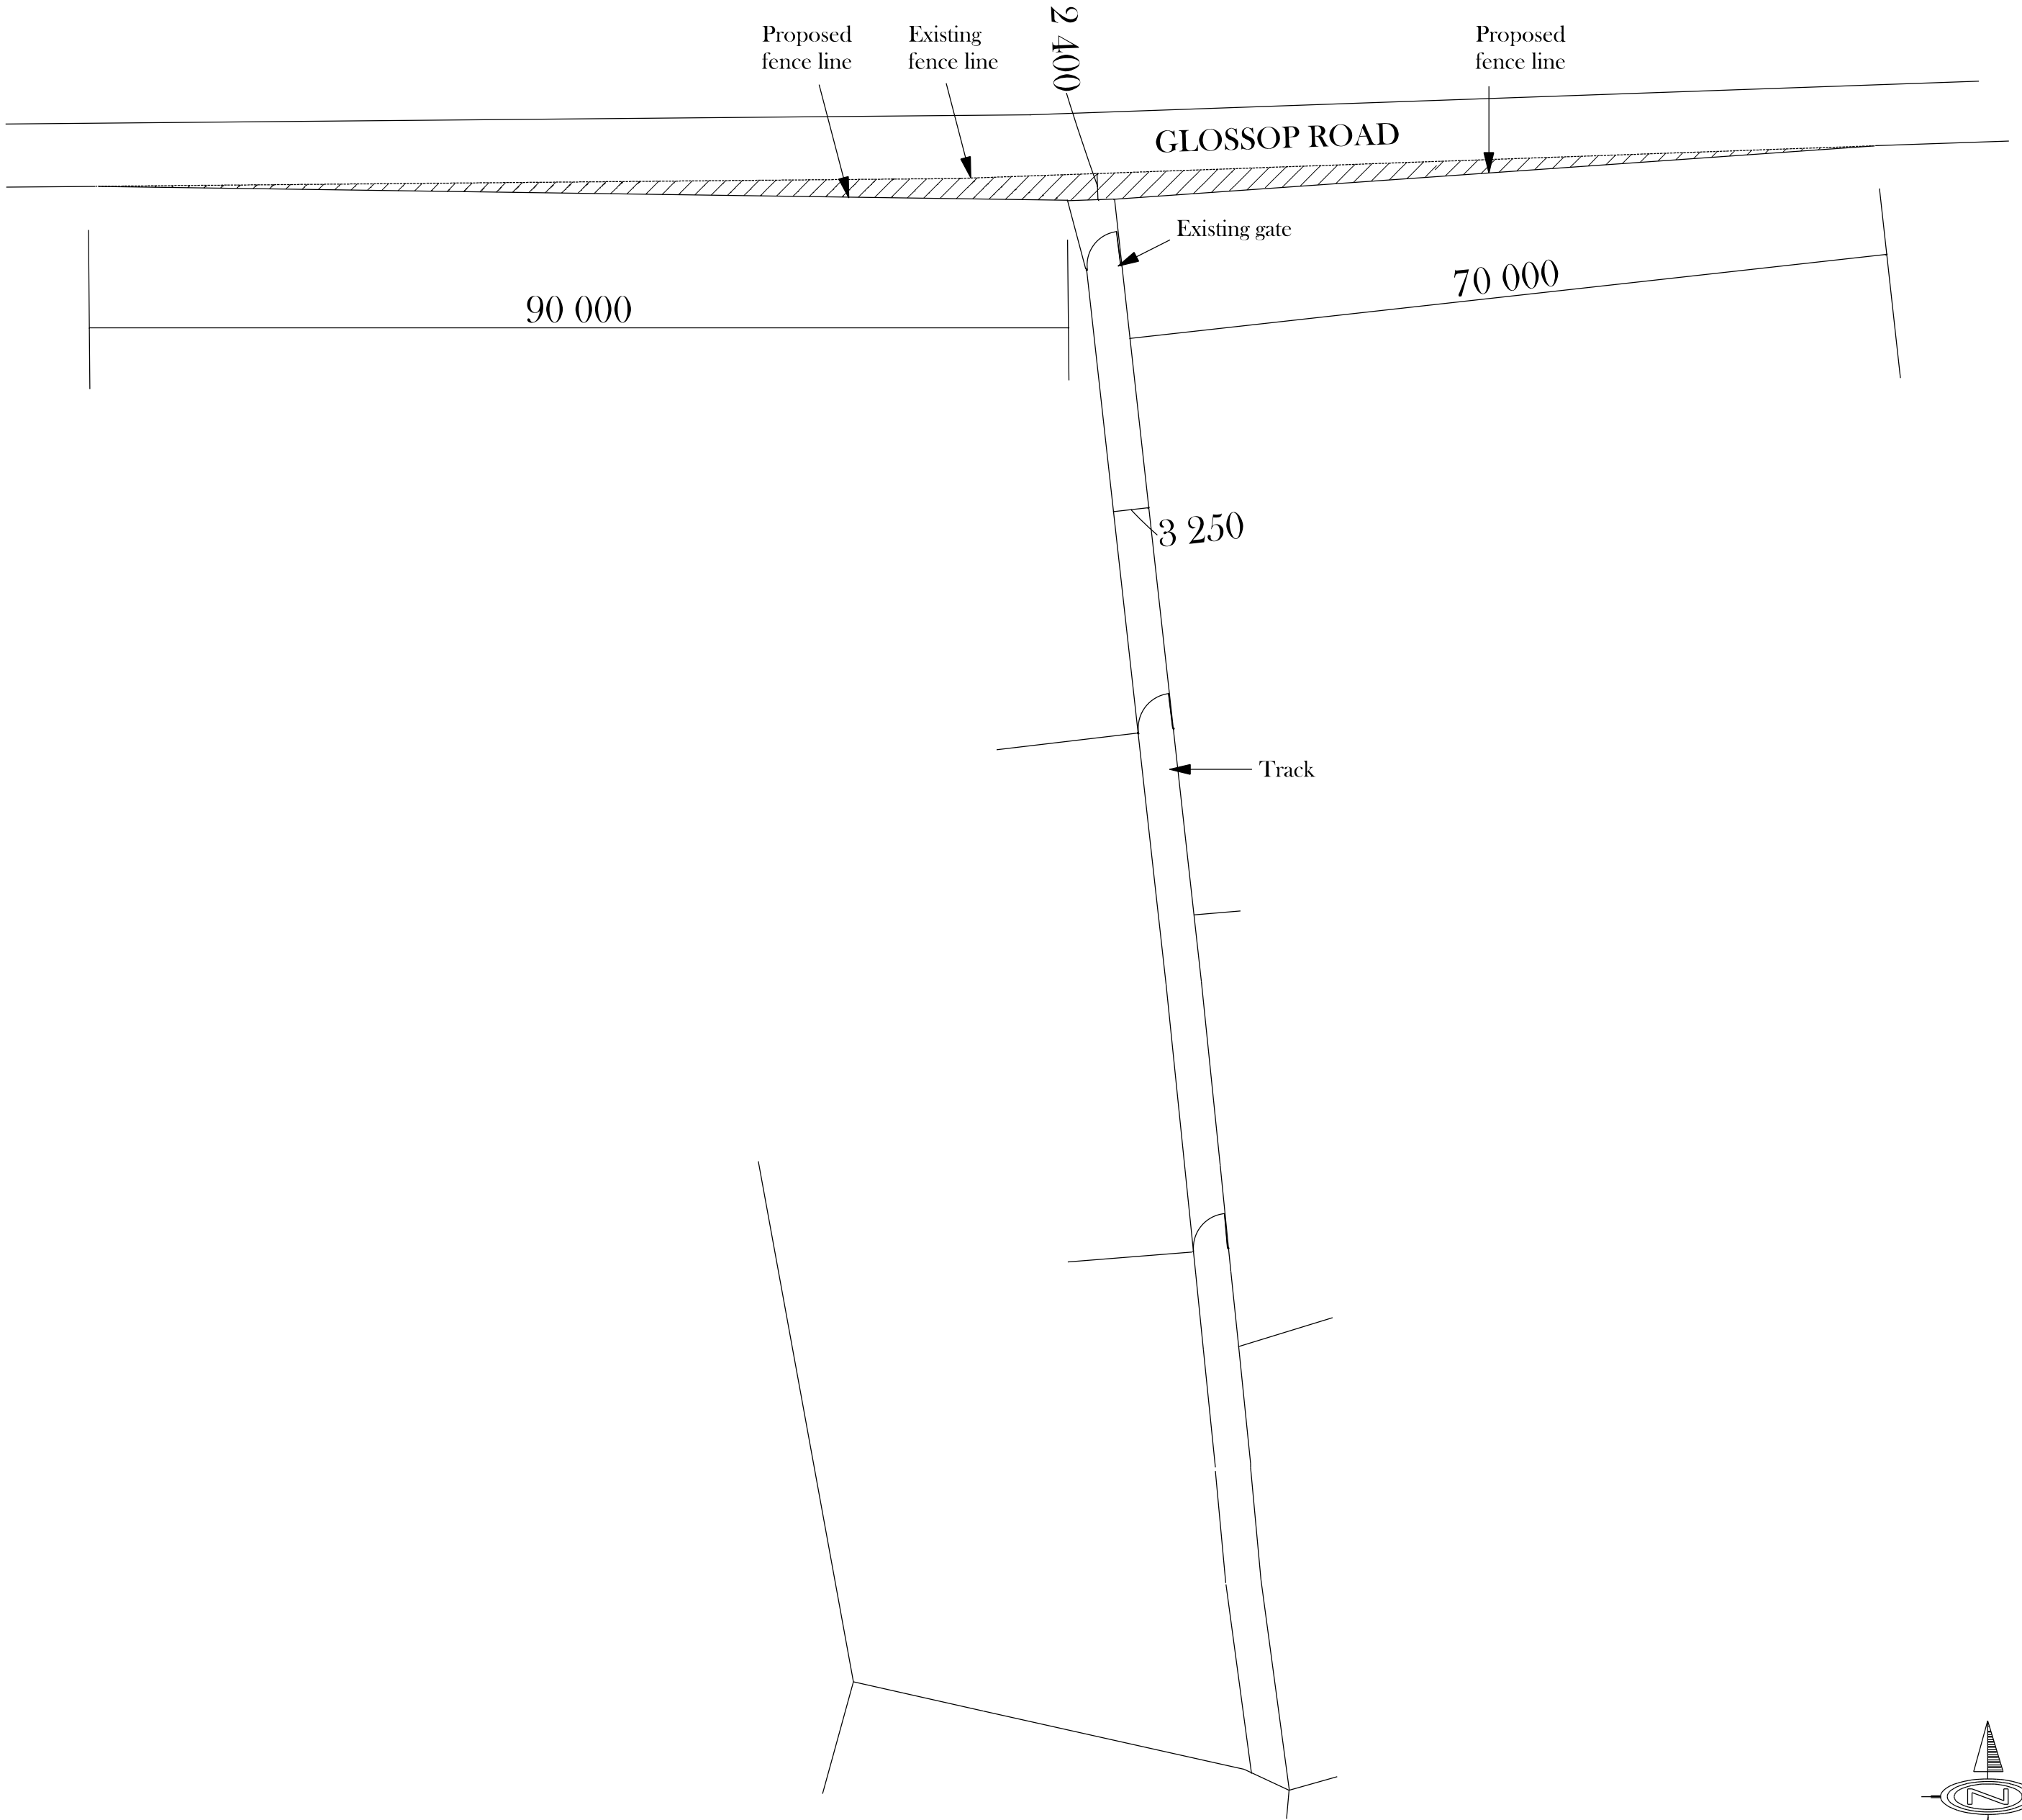


TRAFFIC SITE PLAN
ACCESS TRACK
for
Mr. & Mrs G. WILLIAMS,
at
HIGH ASH HOUISE,
SANDY LANE,
CHISWORTH,
SK13 5RZ
Scale 1:500 @ A2
Date OCTOBER 2023
Drawing Number 2177/1