




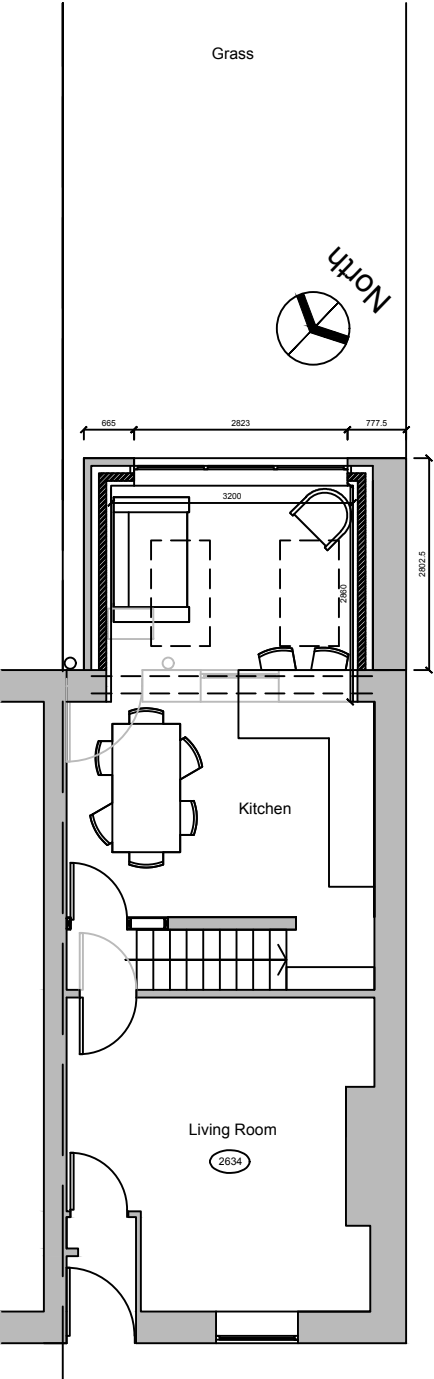

Proposed Ground Floor Plan

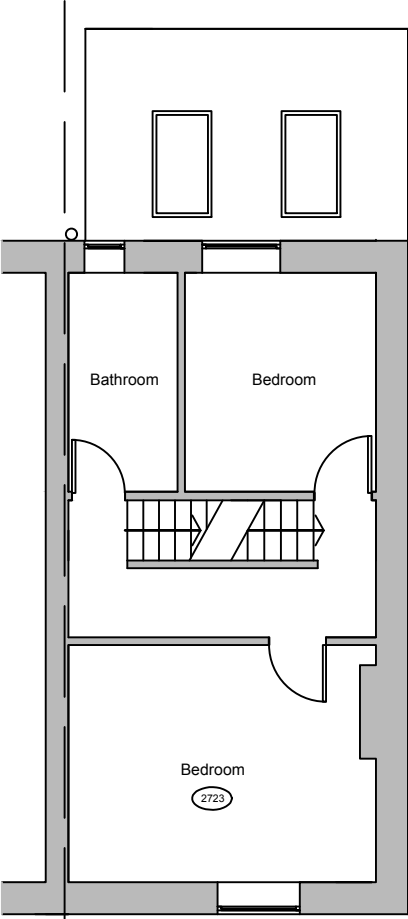

Proposed First Floor Plan

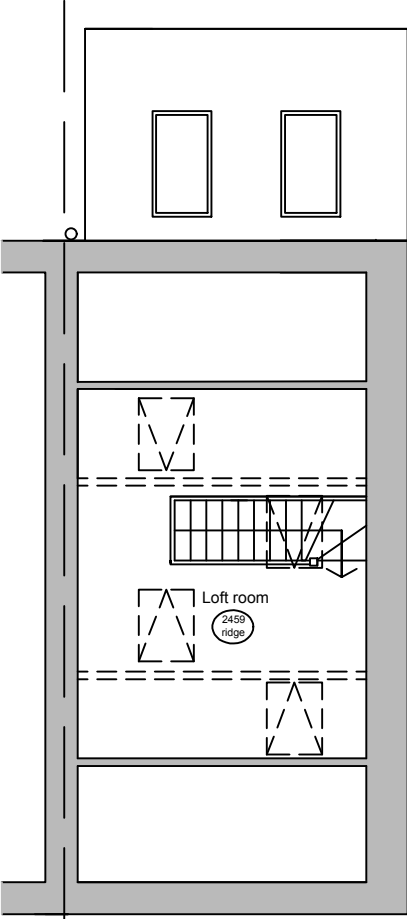

Proposed Loft Plan



Address:

Mrs Clare Savory
11 Salisbury Street, Hadfield, Glossop, Derbyshire,
SK13 1NP

Project:
Proposed single storey rear extension and velux
windows to front elevation

Title:
Proposed Plans

Scale: 1:100 @ A3

Drawn: C.K.	Date: October 2023
----------------	-----------------------

Project no.: 3235	Drawing no.: 3235-002
----------------------	--------------------------

PLANMART LIMITED
9, GEORGE STREET, GLOSSOP,
DERBYSHIRE SK13 8AY.
TEL: 01457 863153

