
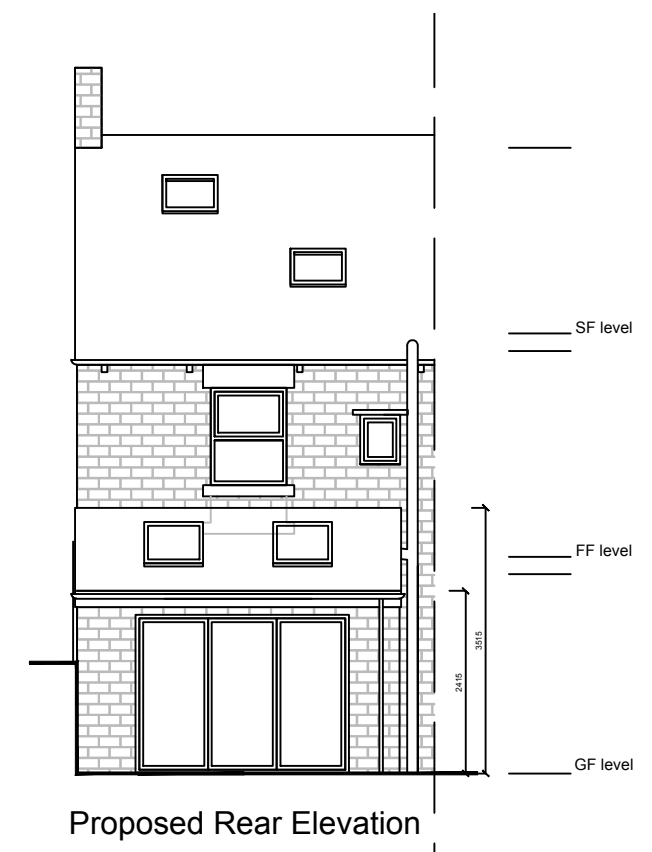
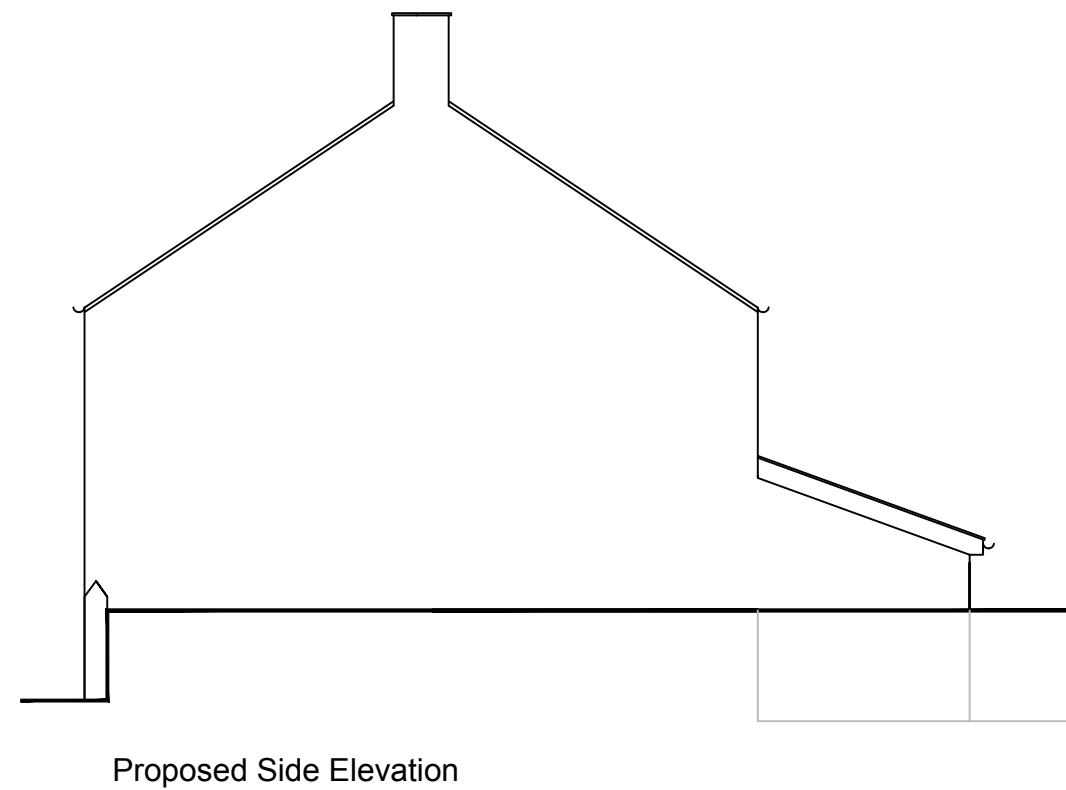


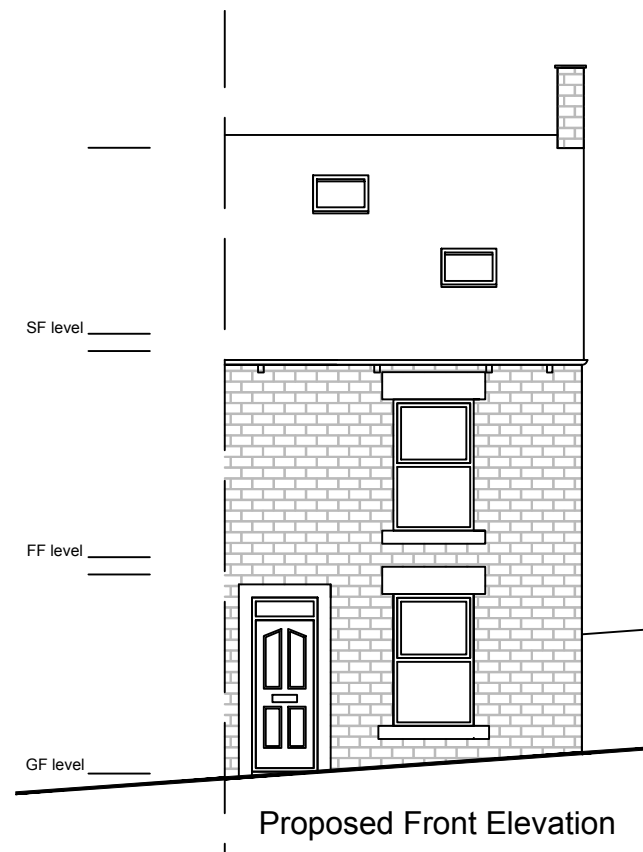

Address:

Mrs Clare Savory
11 Salisbury Street, Hadfield, Glossop, Derbyshire,
SK13 1NP

Project:

Proposed single storey rear extension and velux
windows to front elevation

Title:

Proposed Elevations

Scale: 1:100 @ A3

Drawn:

C.K.

Date:

October 2023


Project no.:

3235

Drawing no.:

3235-003

PLANMART LIMITED
9, GEORGE STREET, GLOSSOP,
DERBYSHIRE SK13 8AY.
TEL: 01457 863153

 

Metric Scale