




Existing South West Elevation
1 : 100

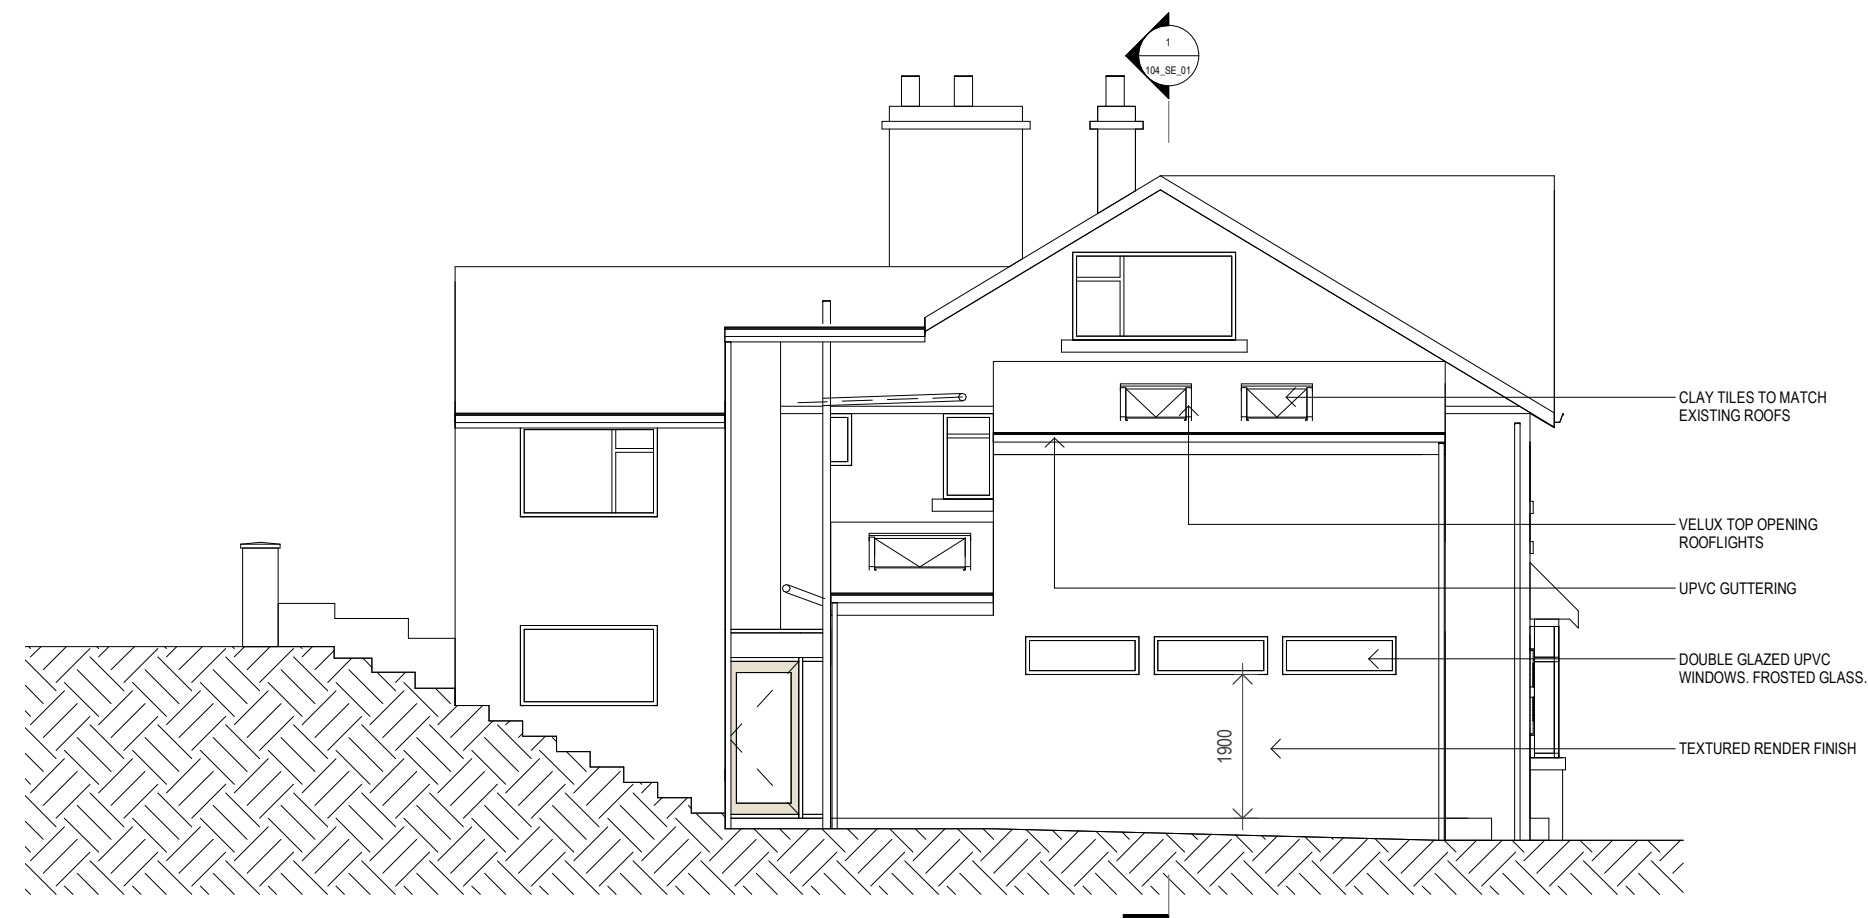

Proposed South West Elevation
1 : 100

- Notes:
- This drawing is copyright.
 - This drawing is to be read in conjunction with all other relevant drawings.
 - All discrepancies on this drawing are to be reported to the architect.
 - Do not modify any element of this drawing.
 - Use drawing only for purpose(s) issued.

North Sign / Key Plan

The following external model files are included within this drawing:

0mm				60mm
F	09.11.23	Second Storey Added. Issued for Planning		
E	07.09.23	Minor Ammendments		
D	25.01.23	Issued for Planning		
C	11.11.22	Change to Single Storey Extension		
B	27.10.22	Issued to Planning for Comment		
A	12.10.22	Issued for information		
Rev	Date	Revision Notes	Drawn	Review

Client / Contractor	
---------------------	--

Client / Contractor
Joanna Sherborne

Theo Bishop _ Architect
62 Crowstones, Buxton, Derbyshire, SK176NZ
T: 07764935985
E: theobishop@googlemail.com

Project	74 Corbar Road, Buxton
---------	------------------------

Drawing Title	Existing and Proposed North East Elevation
---------------	--

Job Number 104	Date Created	PAS 1192 Status Code
Scale@A3 1 : 100	Purpose	
Drawing Number 104_EL_02		Revision F