

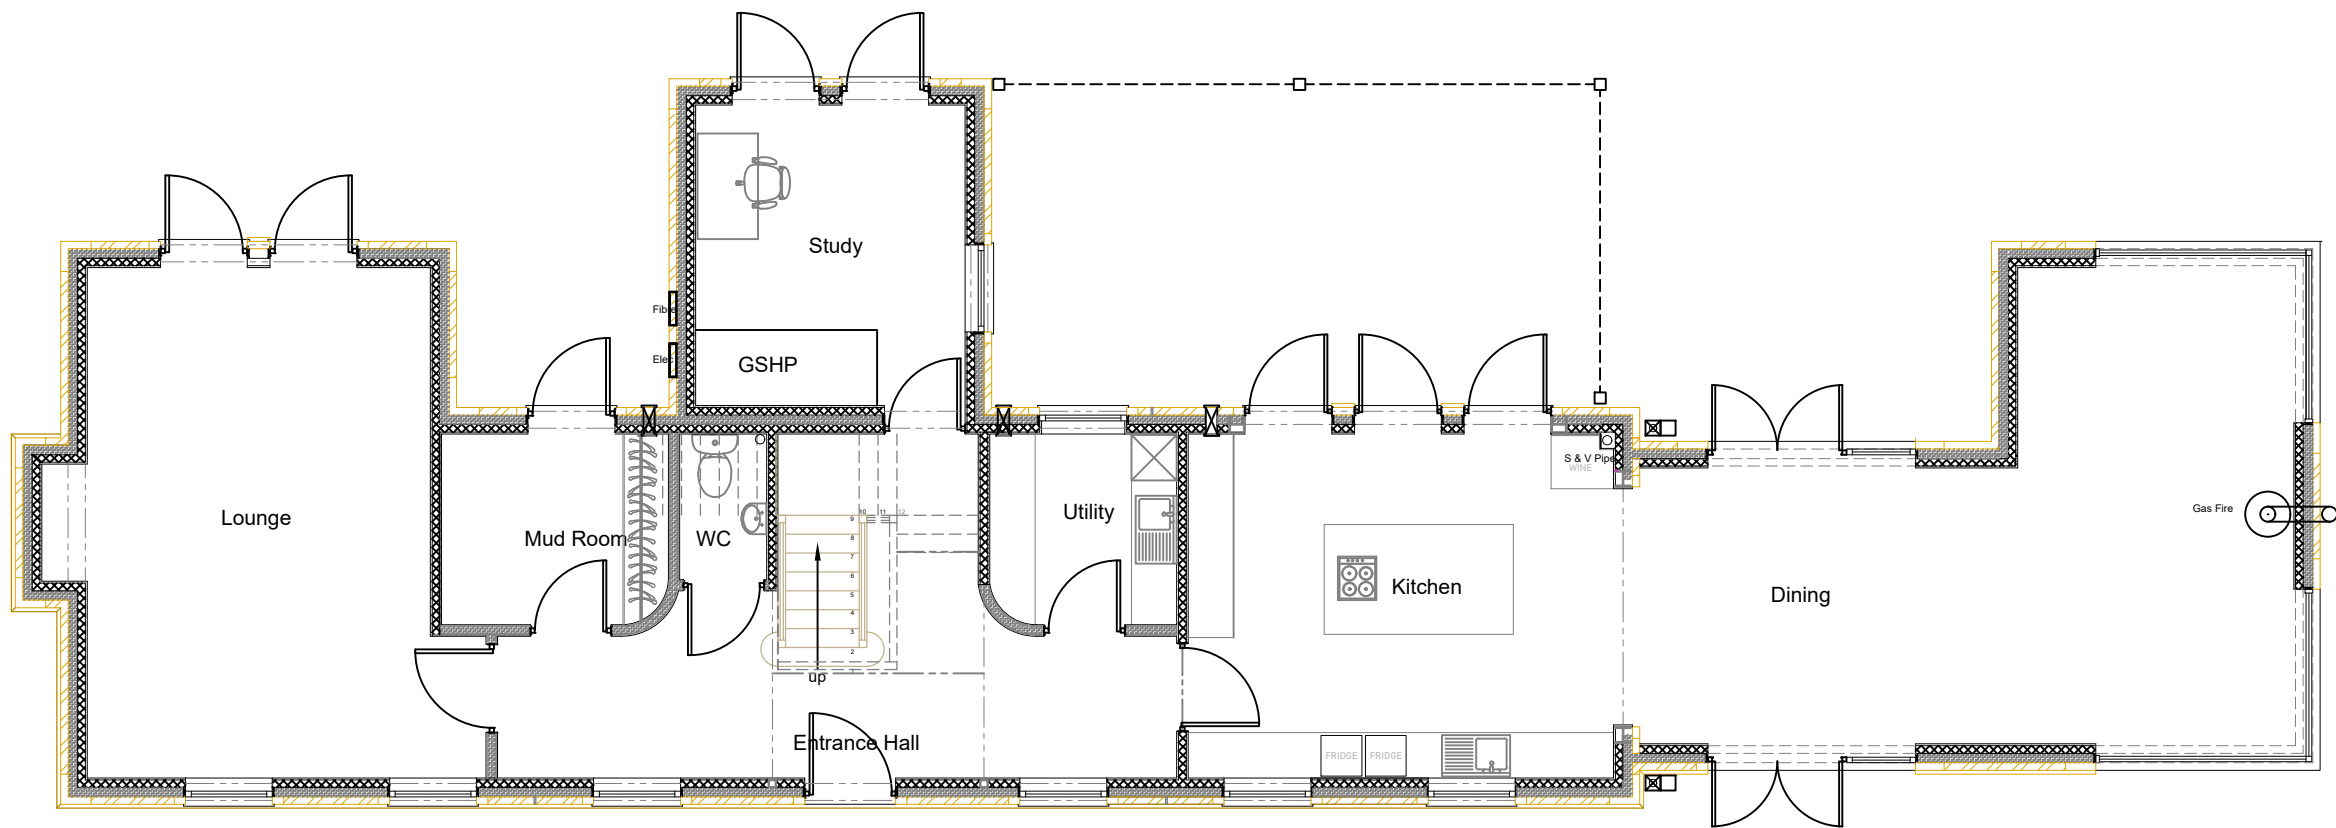


This drawing is protected by copyright and the information contained therein is the property of William McCall.
The drawing must not be copied and the information contained therein may not be used or disclosed without written permission of and in the manner permitted by William McCall.

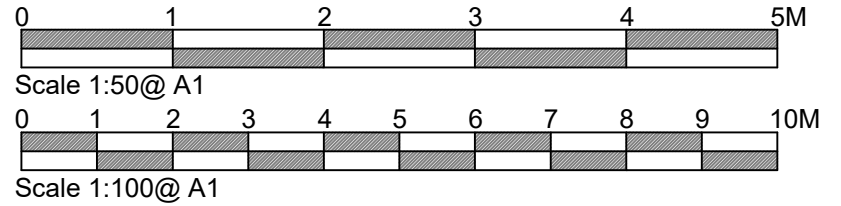

Proposed Ground Floor Plan

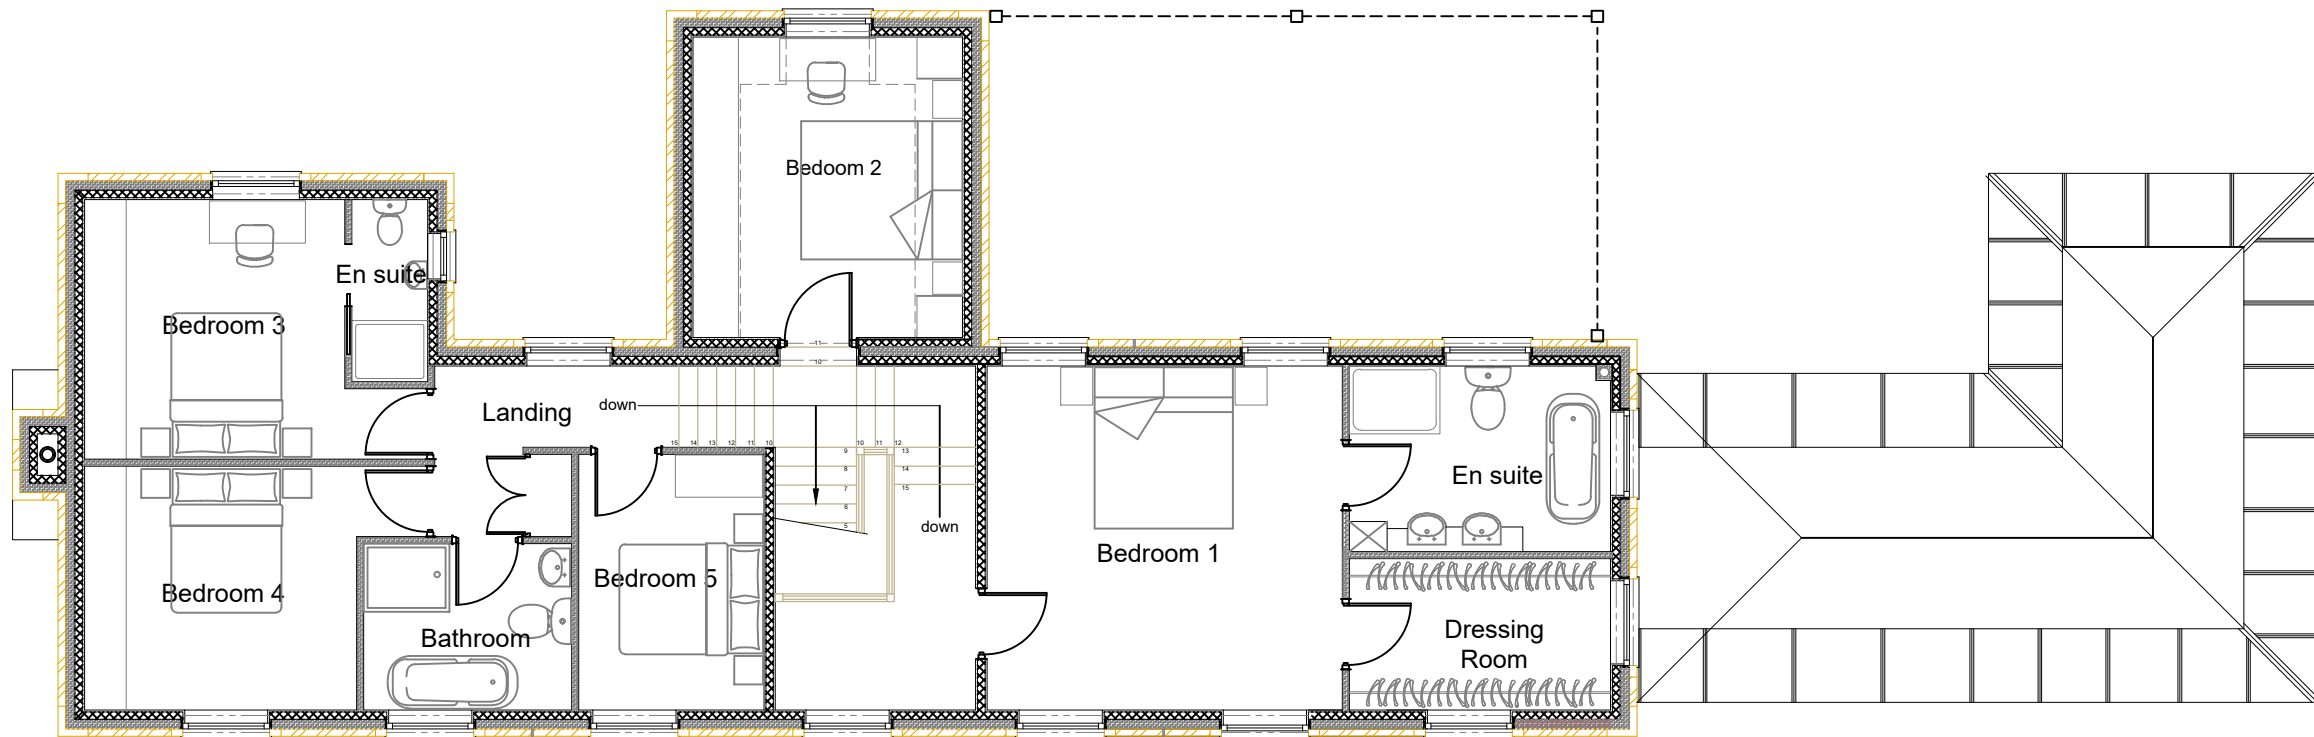

Proposed First Floor Plan

Stage :-				Planning Drawing			
Project Title :-				Proposed Detached House & Outbuildings			
Drawing Title :-				Proposed Floor Plans			
Client :-				Loxley Construction			
Drwg No :- PL 03/20/040B		1	Date :- Oct '23		Rev :-		
Scale :- 1:100@A1		Drawn:- WMC		Checked :-			
Site Address :-		Bankwood Mill, Charlesworth, Glossop, SK13 5ES.					