


This drawing is protected by copyright and the information contained therein is the property of William McCall.
The drawing must not be copied and the information contained therein may not be used or disclosed without written permission of and in the manner permitted by William McCall.

0 1 2 3 4 5M


Scale 1:50@ A1

0 1 2 3 4 5 6 7 8 9 10M


Scale 1:100@ A1

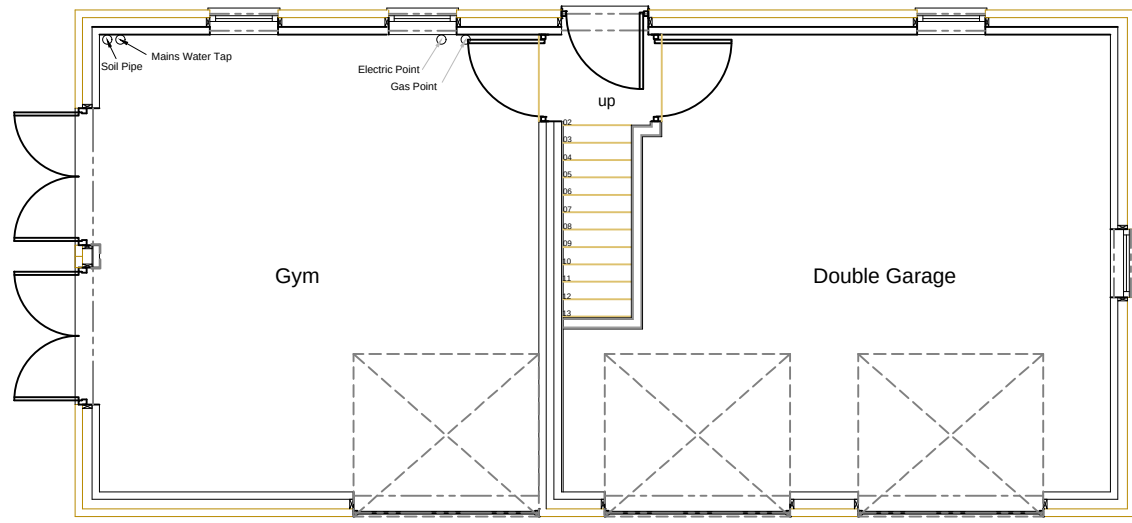


Proposed Ground Floor Plan

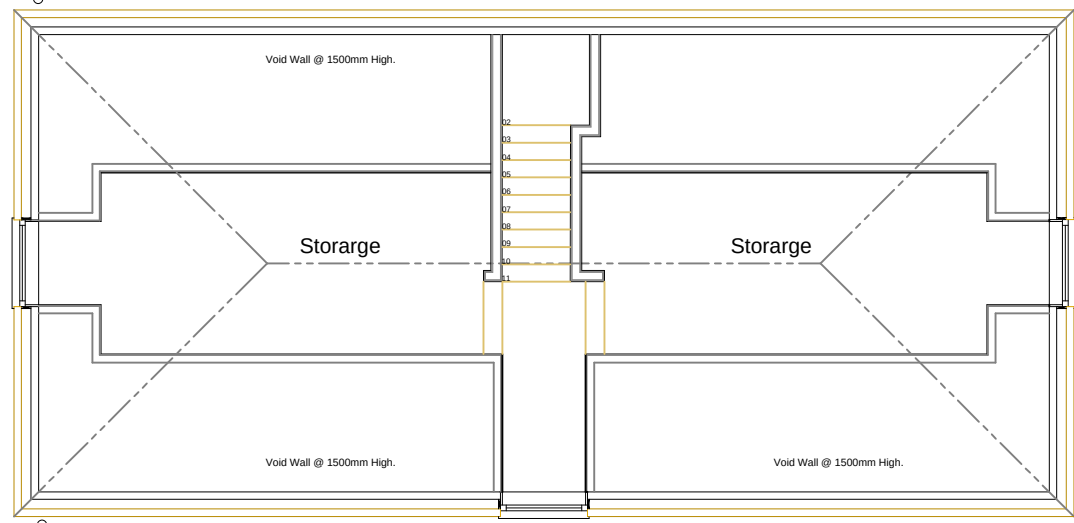


Proposed First Floor Plan

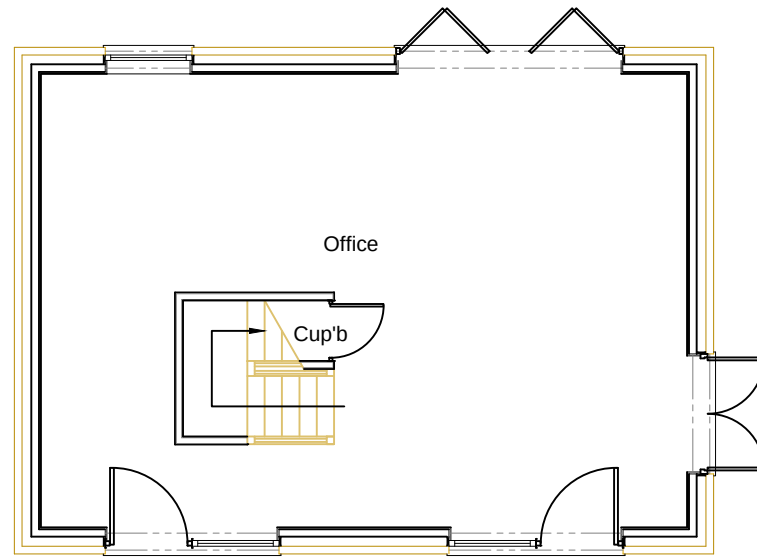

Proposed Ground Floor Plan

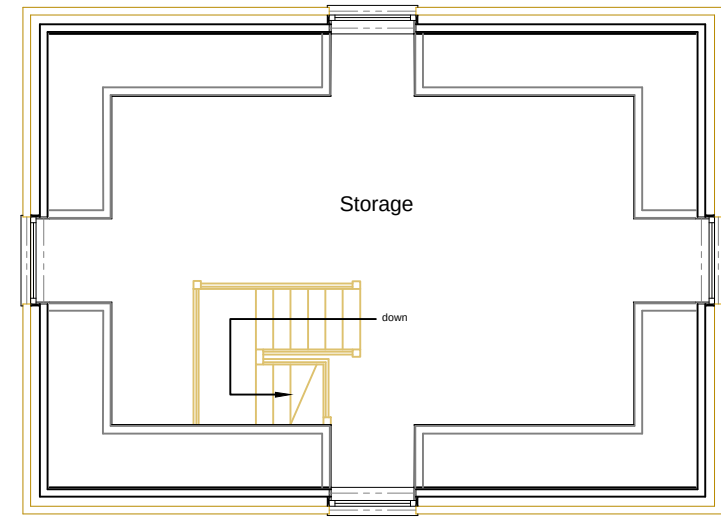


Proposed First Floor Plan

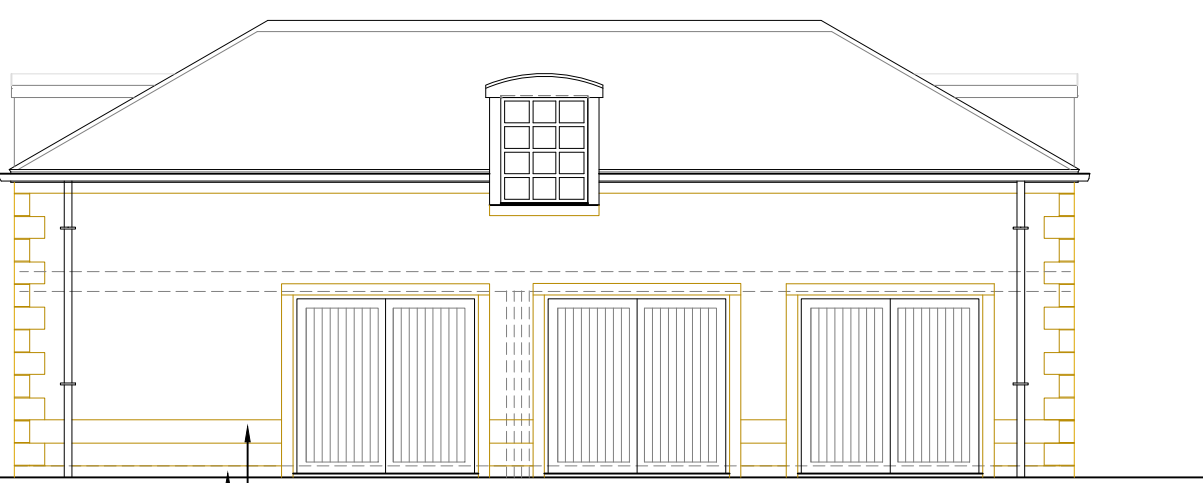

1 x Stone plinth below DPC
2 x Ashlar course above DPC

Proposed Front Elevation

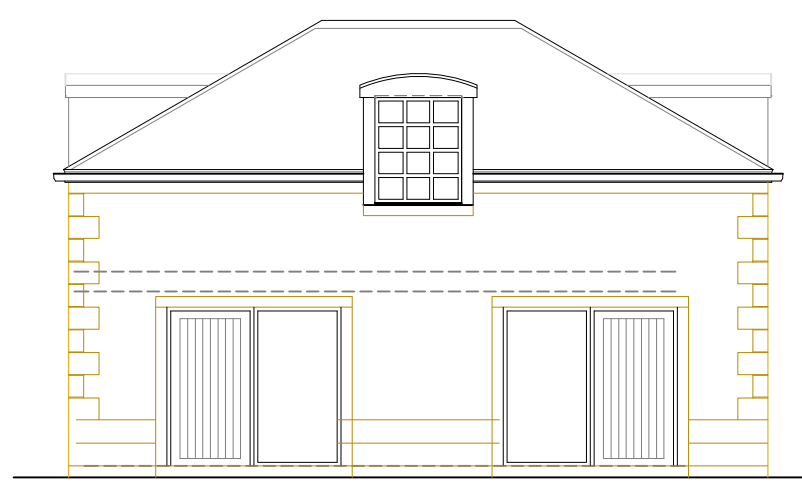

Proposed Front Elevation



Proposed Side Elevation



Proposed Side Elevation




Proposed Rear Elevation




Proposed Side Elevation




Proposed Rear Elevation

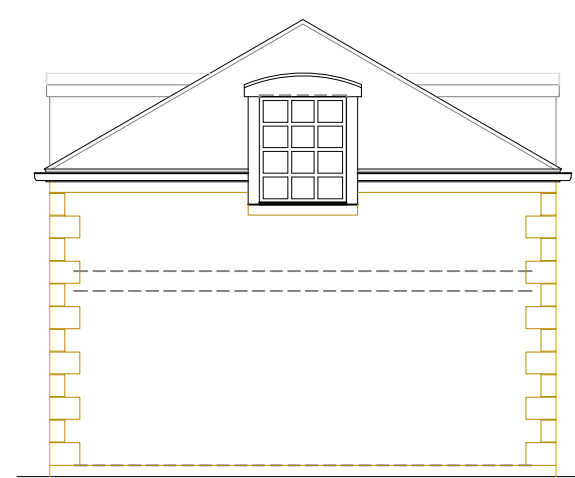


Proposed Side Elevation

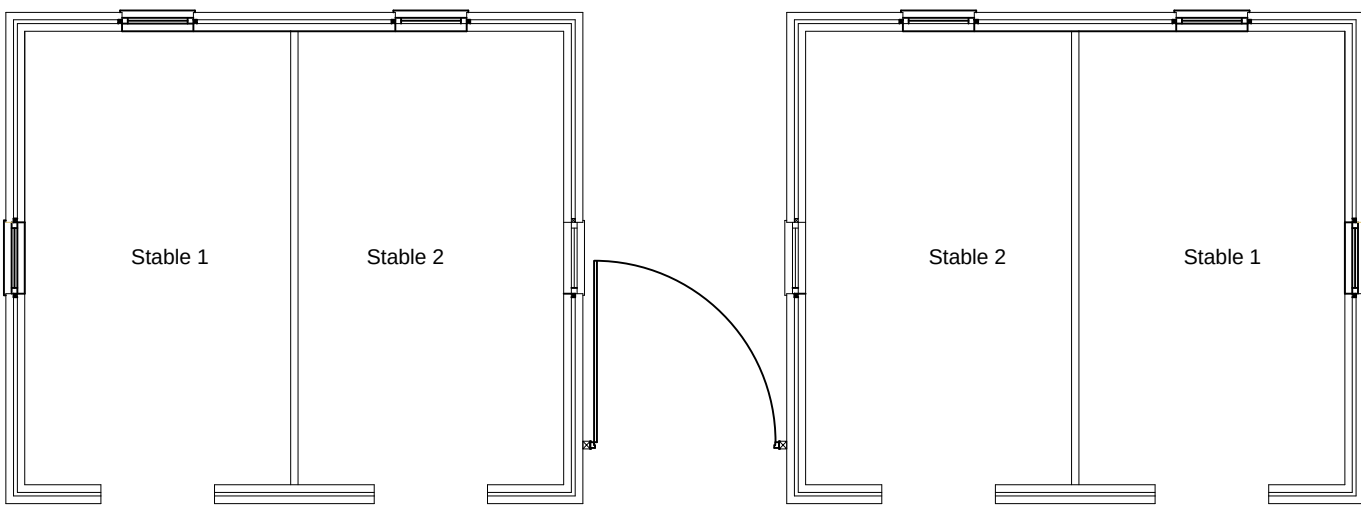


Proposed Ground Floor Plan

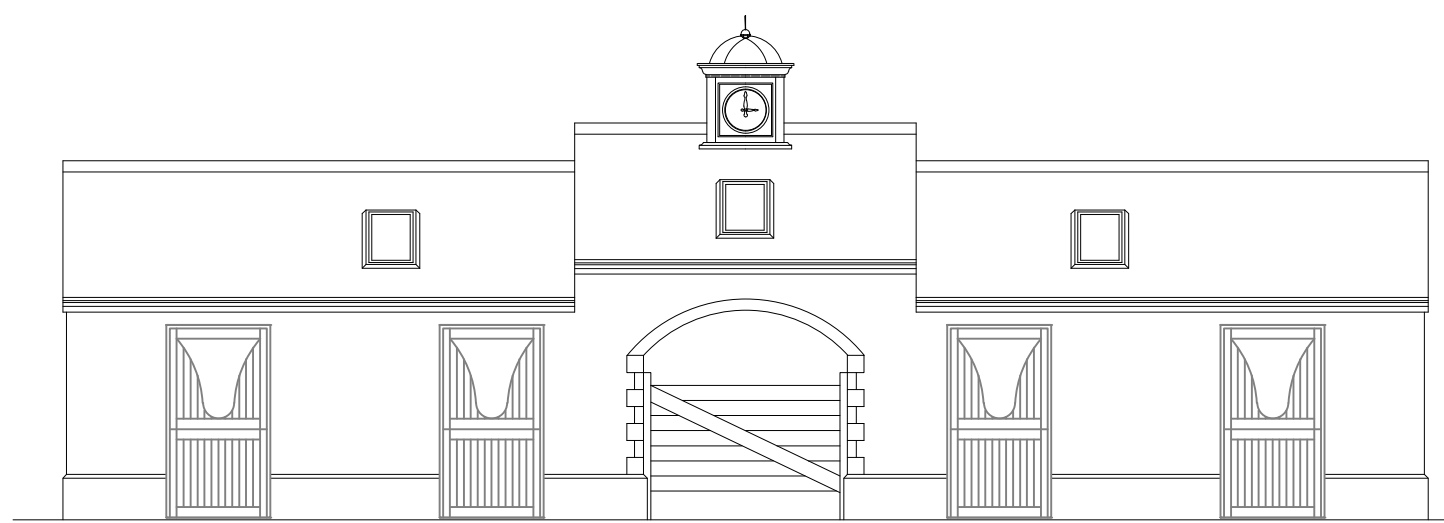


Proposed Front Elevation

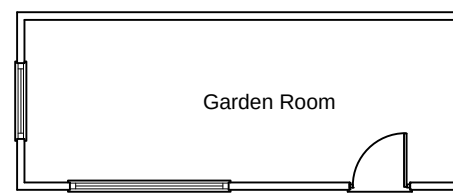


Proposed Rear Elevation

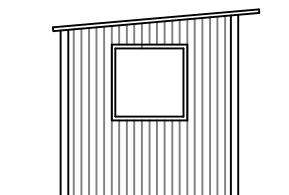

Proposed Side Elevation

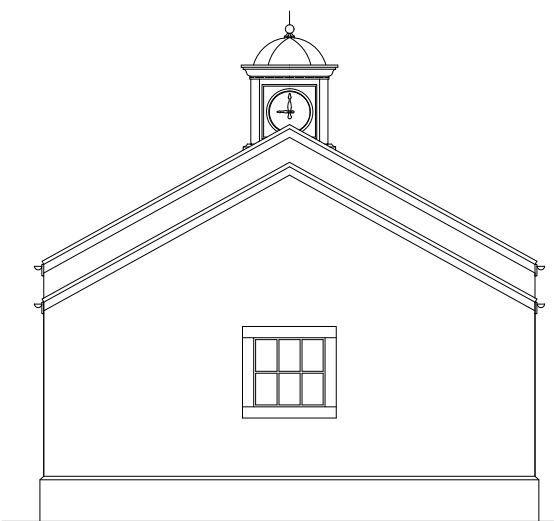


Proposed Side Elevation

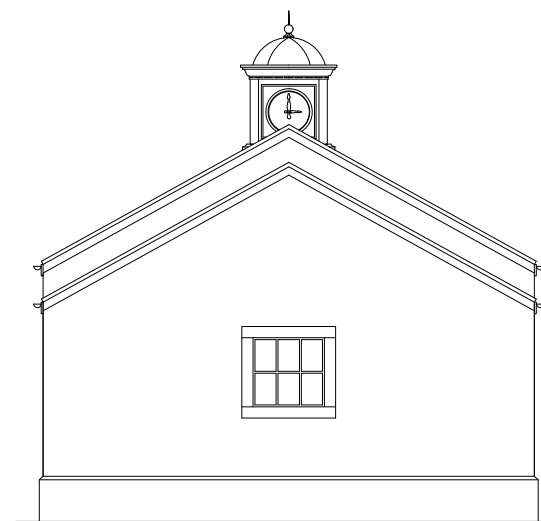


Proposed Side Elevation



Proposed Rear Elevation

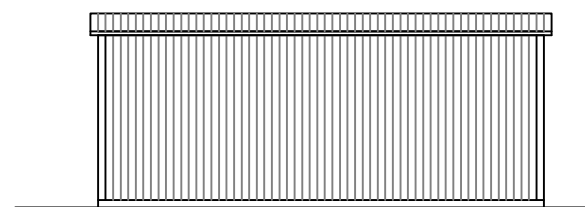

Proposed Rear Elevation

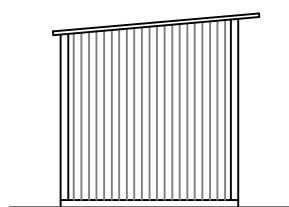

Proposed Side Elevation

Stage :-		Planning Drawing	
Project Title :-		Proposed Detached House & Outbuildings	
Drawing Title :-		Proposed Plans & Elevations of Outbuildings	
Client :-		Loxley Construction	
Drwg No :- PL 03/20/040B	3	Date :- Oct '23	Rev :-
Scale :- 1:100@A1		Drawn:- WMC	Checked :-
Site Address :-		Bankwood Mill, Charlesworth, Glossop, SK13 5ES.	