


Notes


James Design Associates take no responsibility for any dimensions obtained by scaling from this drawing. It is recommended that the site measurement. Supplying this drawing in digital form is solely for the convenience of the client and does not constitute an offer of a service. Any discrepancies must be reported to the Architect immediately. This drawing is not to be used for any other purpose without the written consent of James Design Associates.




- KEY
- Natural Slate Roof Tile (Manufacturer TBC, Colour: Blue Grey)
 - Ridge Tile (TBC)
 - Girt Stone Chimney
 - Black UPVC Fascia and Soffits (Swish BP or equivalent)
 - Black Cast-iron/Steel-System Gutter & Downpipes (TBC)
 - UPVC Double/Triple (TBC) Glazed Windows Colour Black externally, white internally
 - Natural Girt Stone walling 140mm coursing at random lengths
 - Natural Girt Stone Cill/Head (Manufacturer TBC)
 - Black Composite Entrance Door (Manufacturer TBC)
 - Retaining Wall (TBC - to engineers details)
 - Air bricks
 - Electric Meter
 - Vents (positions TBC)
 - Electric Vehicle Charging Point (positions TBC)

 


Front Elevation

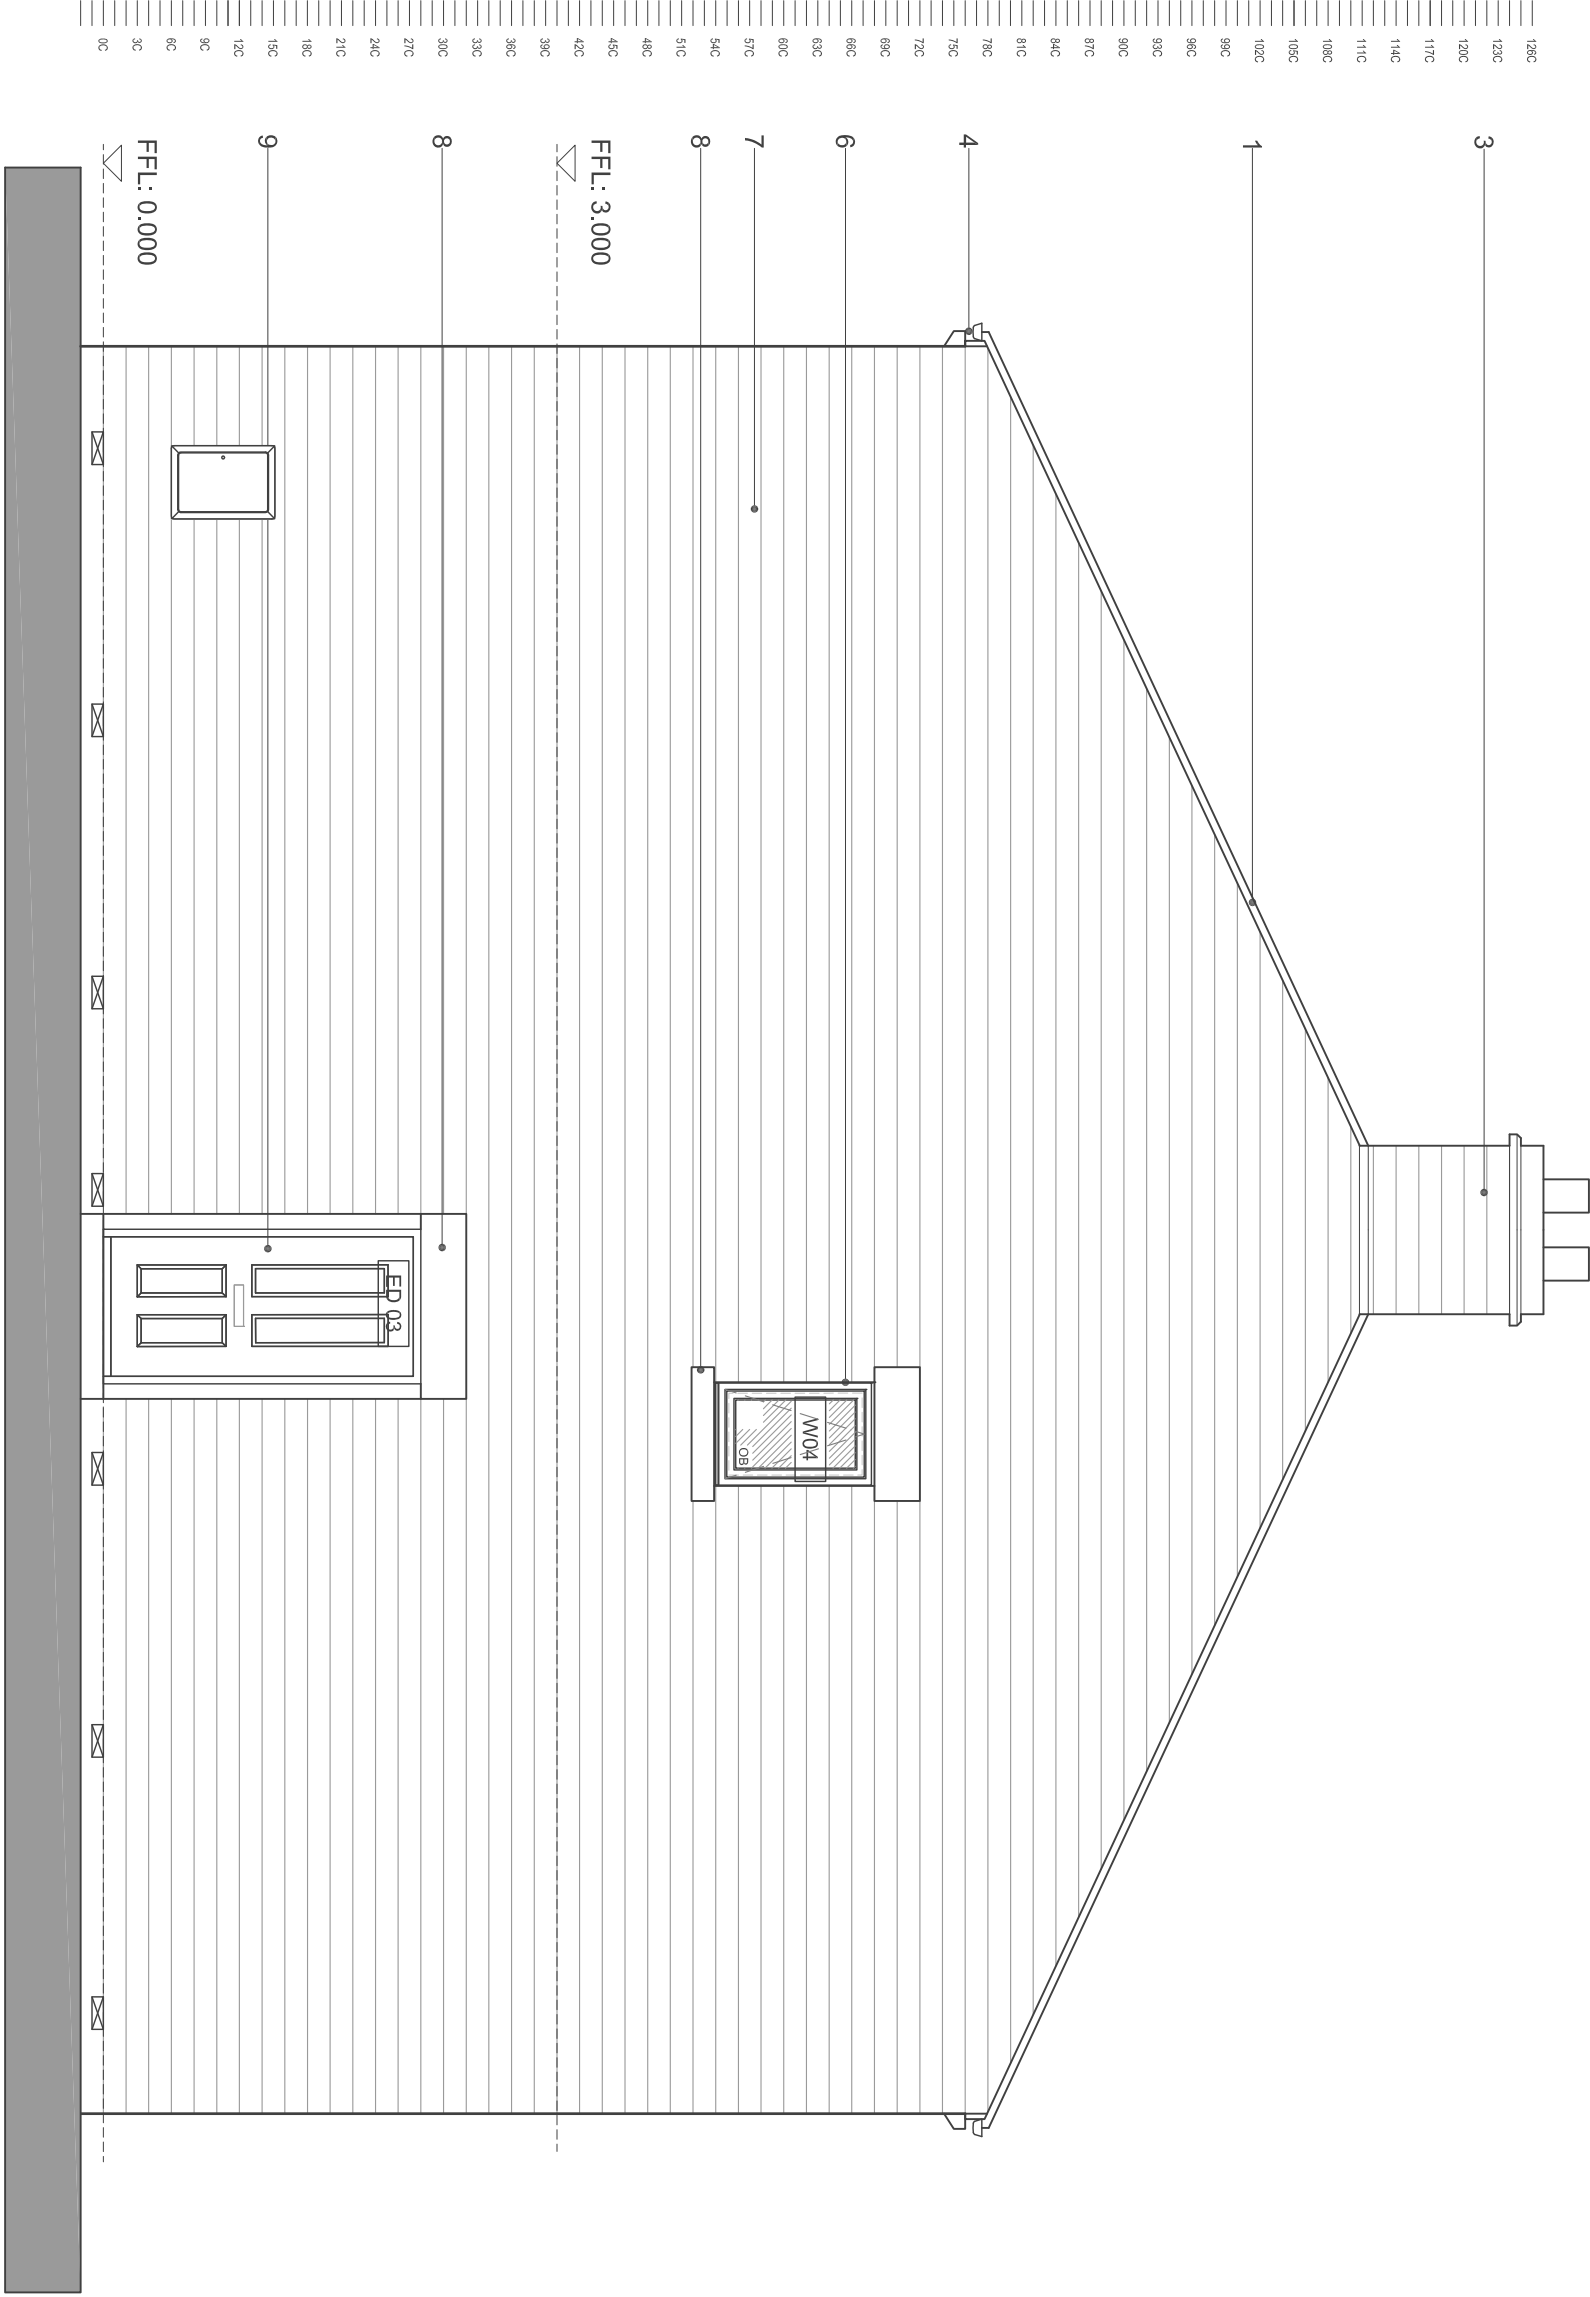

Side Elevation

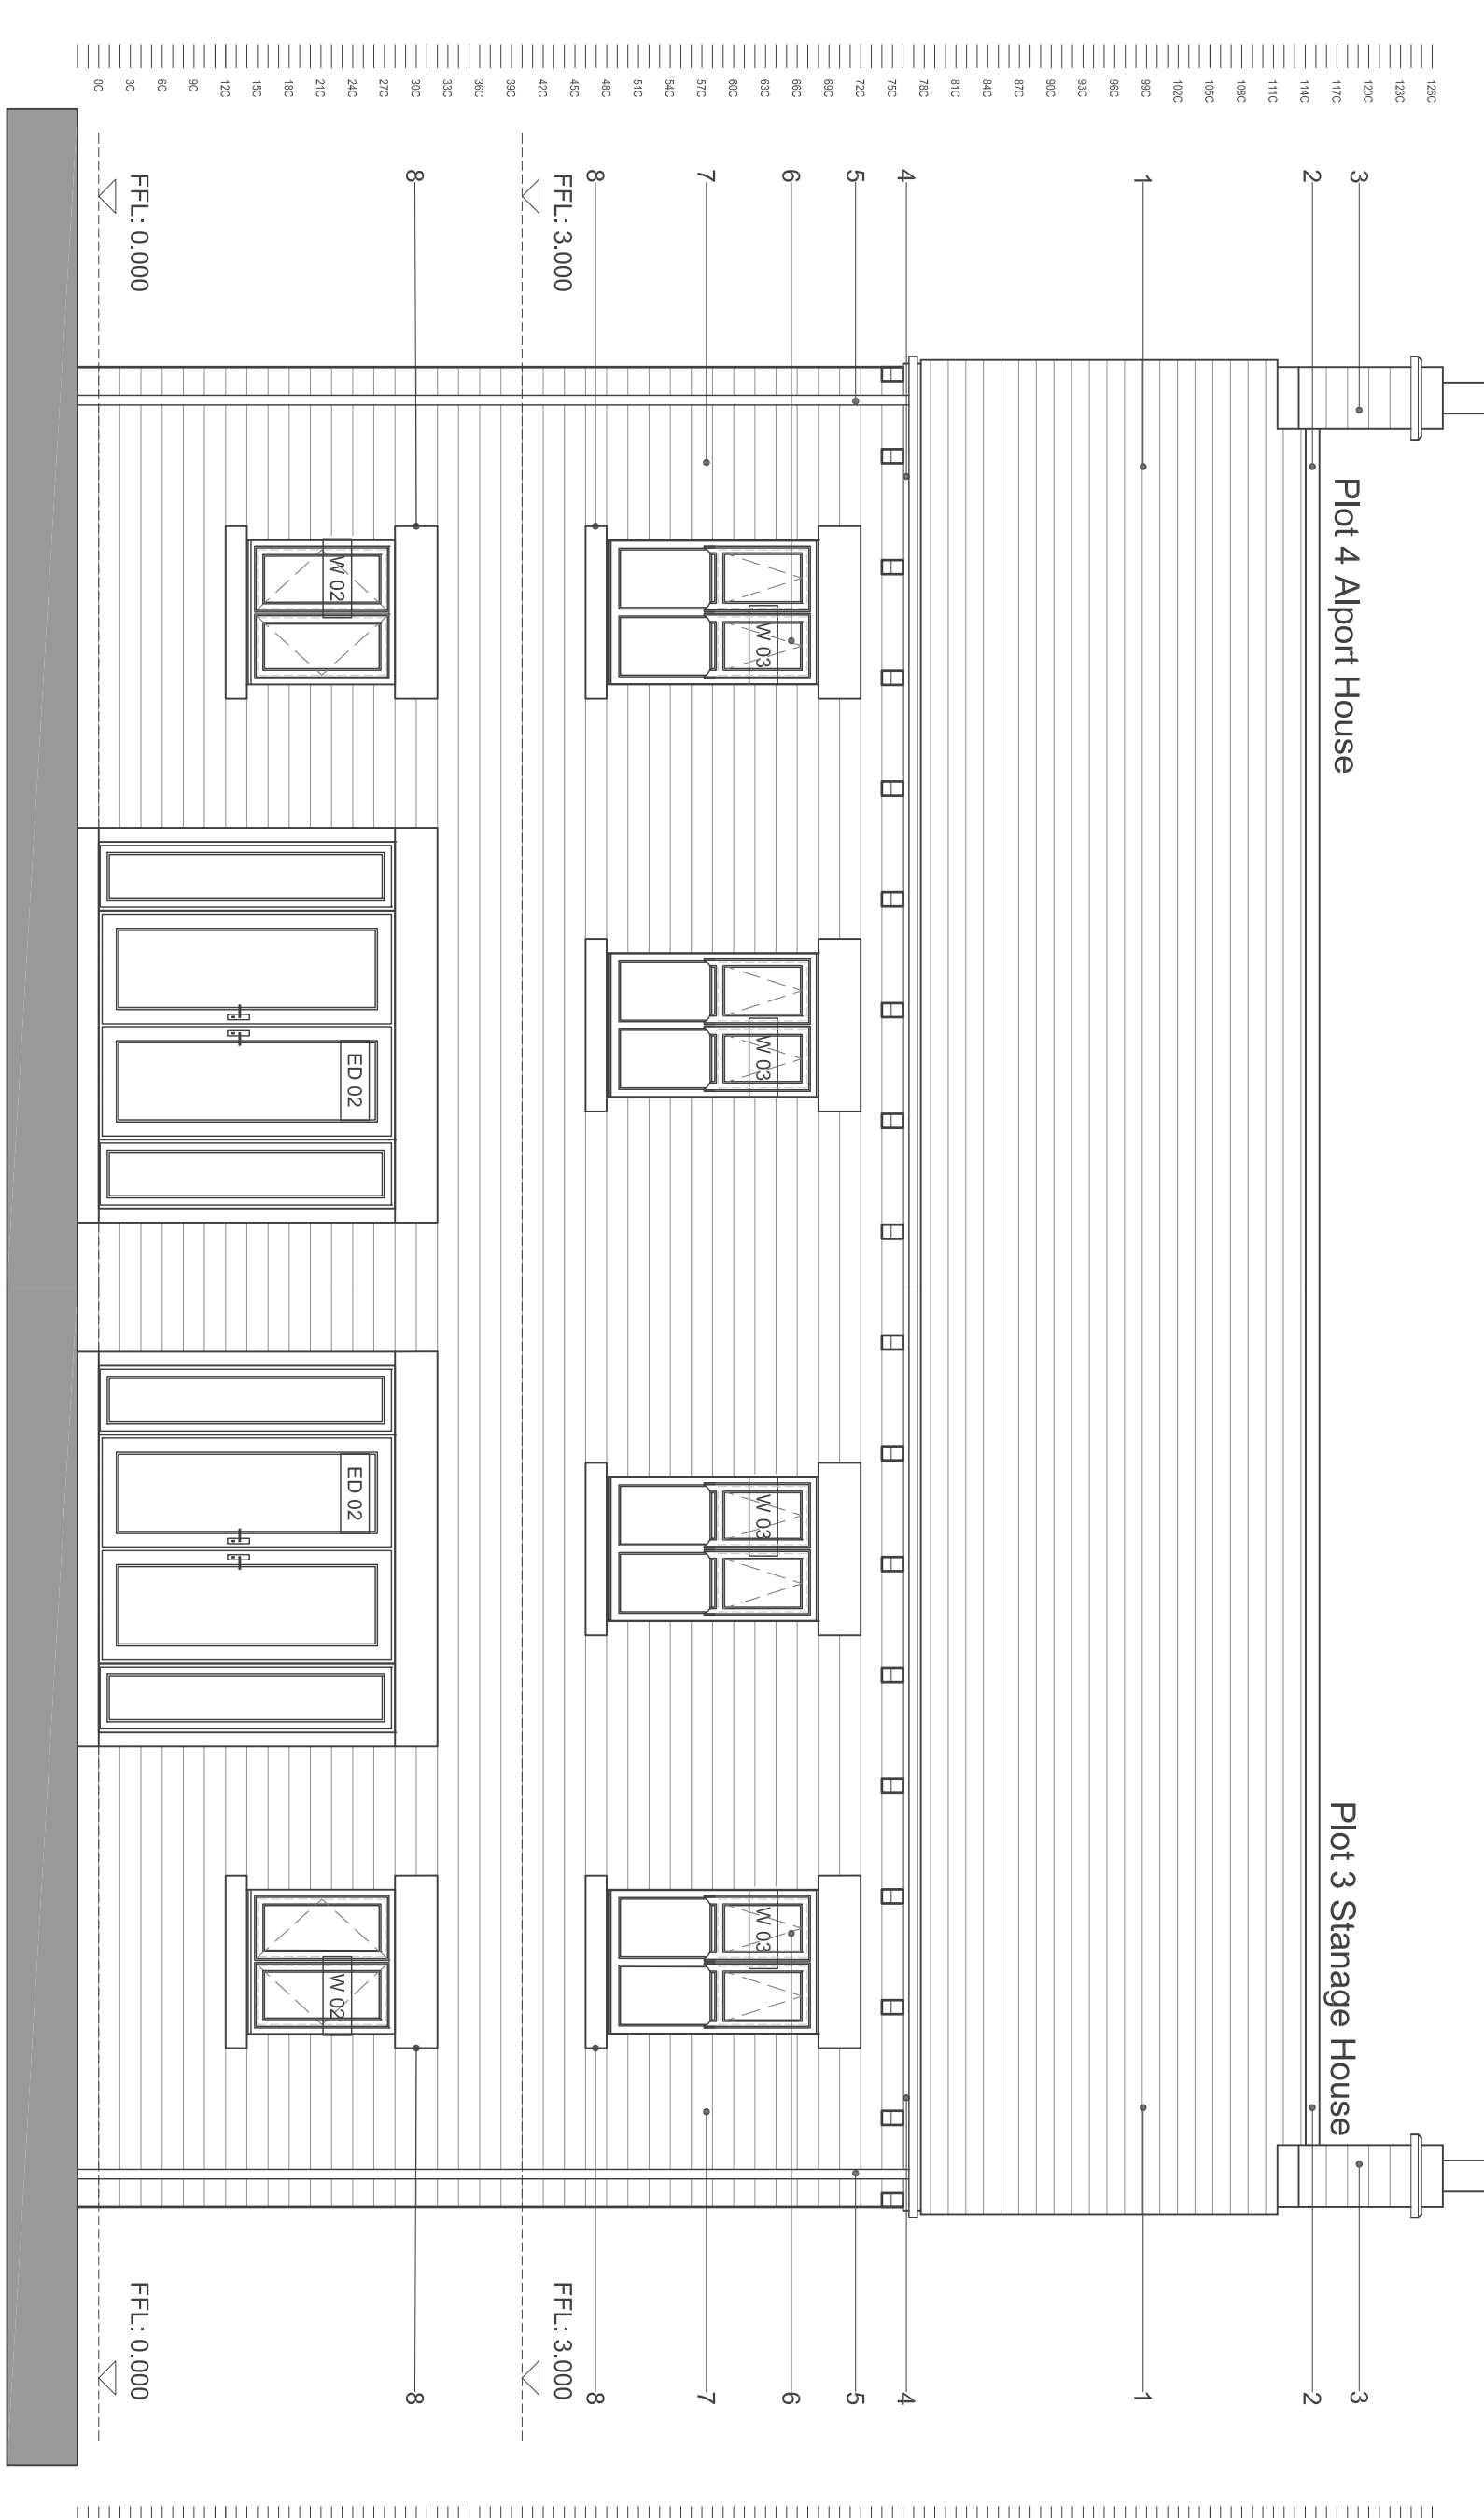

Rear Elevation

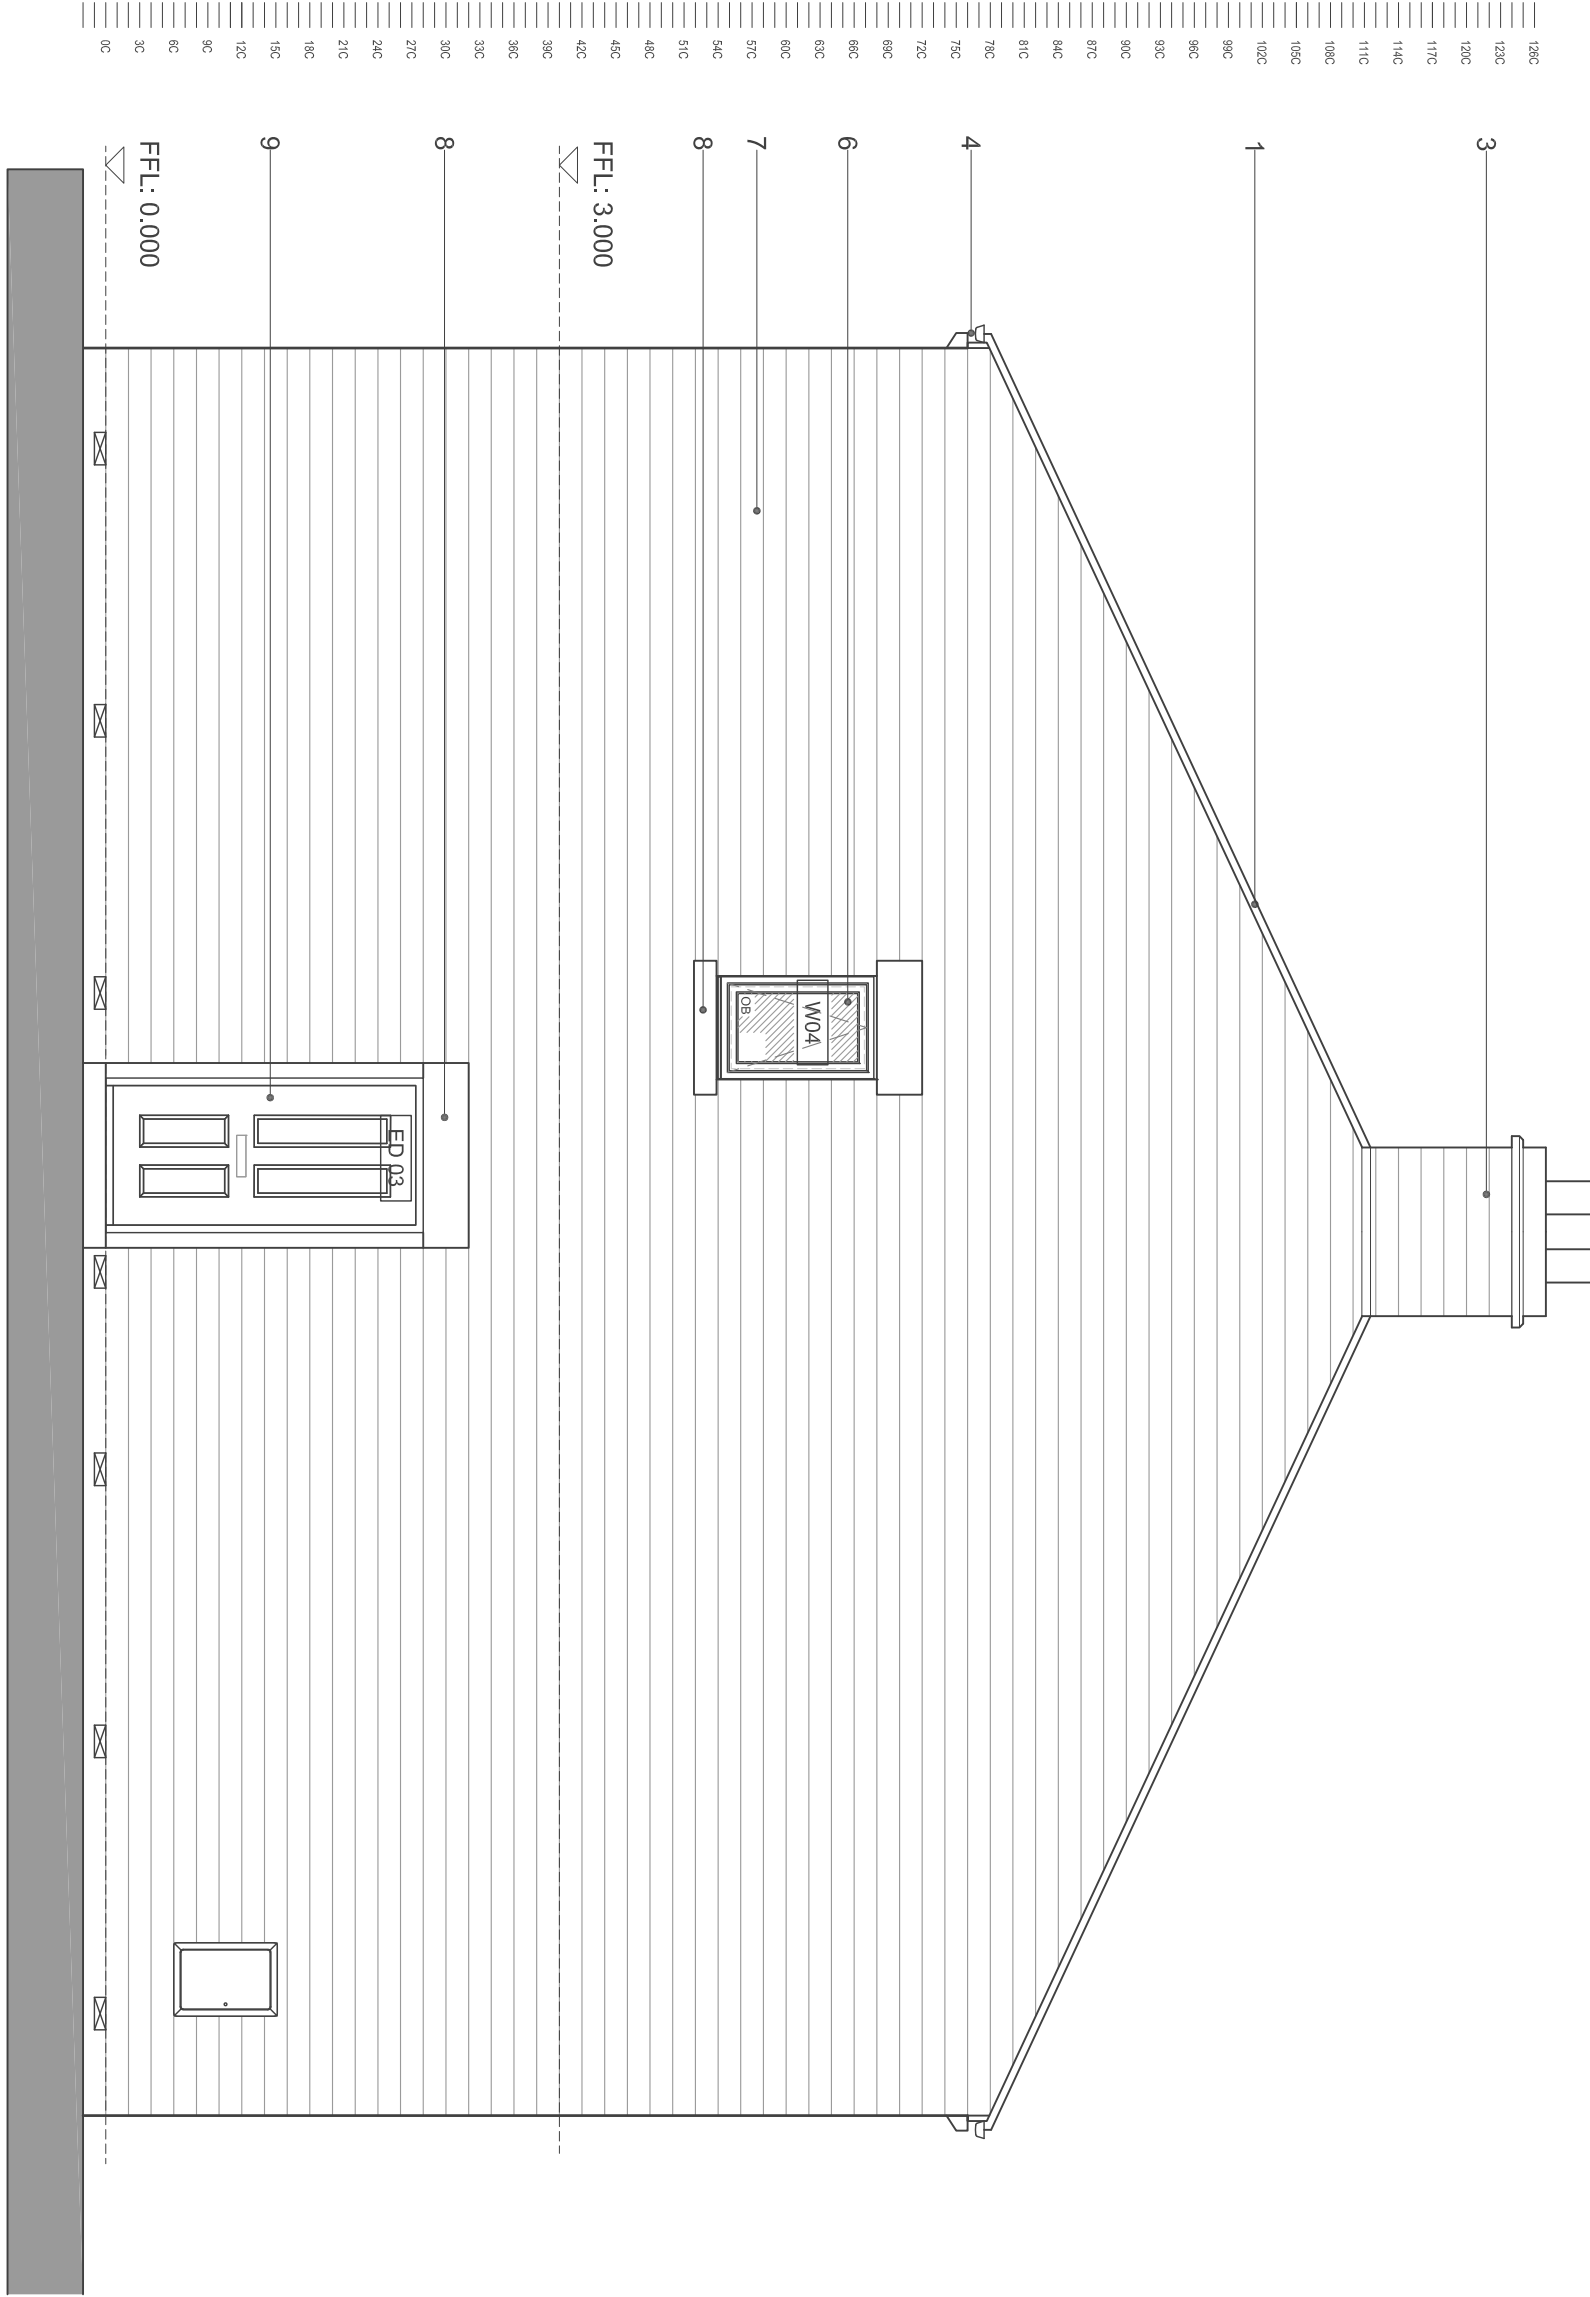

Side Elevation

Project Details

Client: Melfor Homes

FEBA Workstage: P Preliminary

Scale: A1

Revision: 01

Drawn By: DP

Project Code: 1283-JDA-ZS-ZR-A-0200

Scale: 1:50

Project Details

Client: Melfor Homes

FEBA Workstage: P Preliminary

Scale: A1

Revision: 01

Drawn By: DP

Project Code: 1283-JDA-ZS-ZR-A-0200

Scale: 1:50

