




Scale 1:1250

Key

Site Boundary

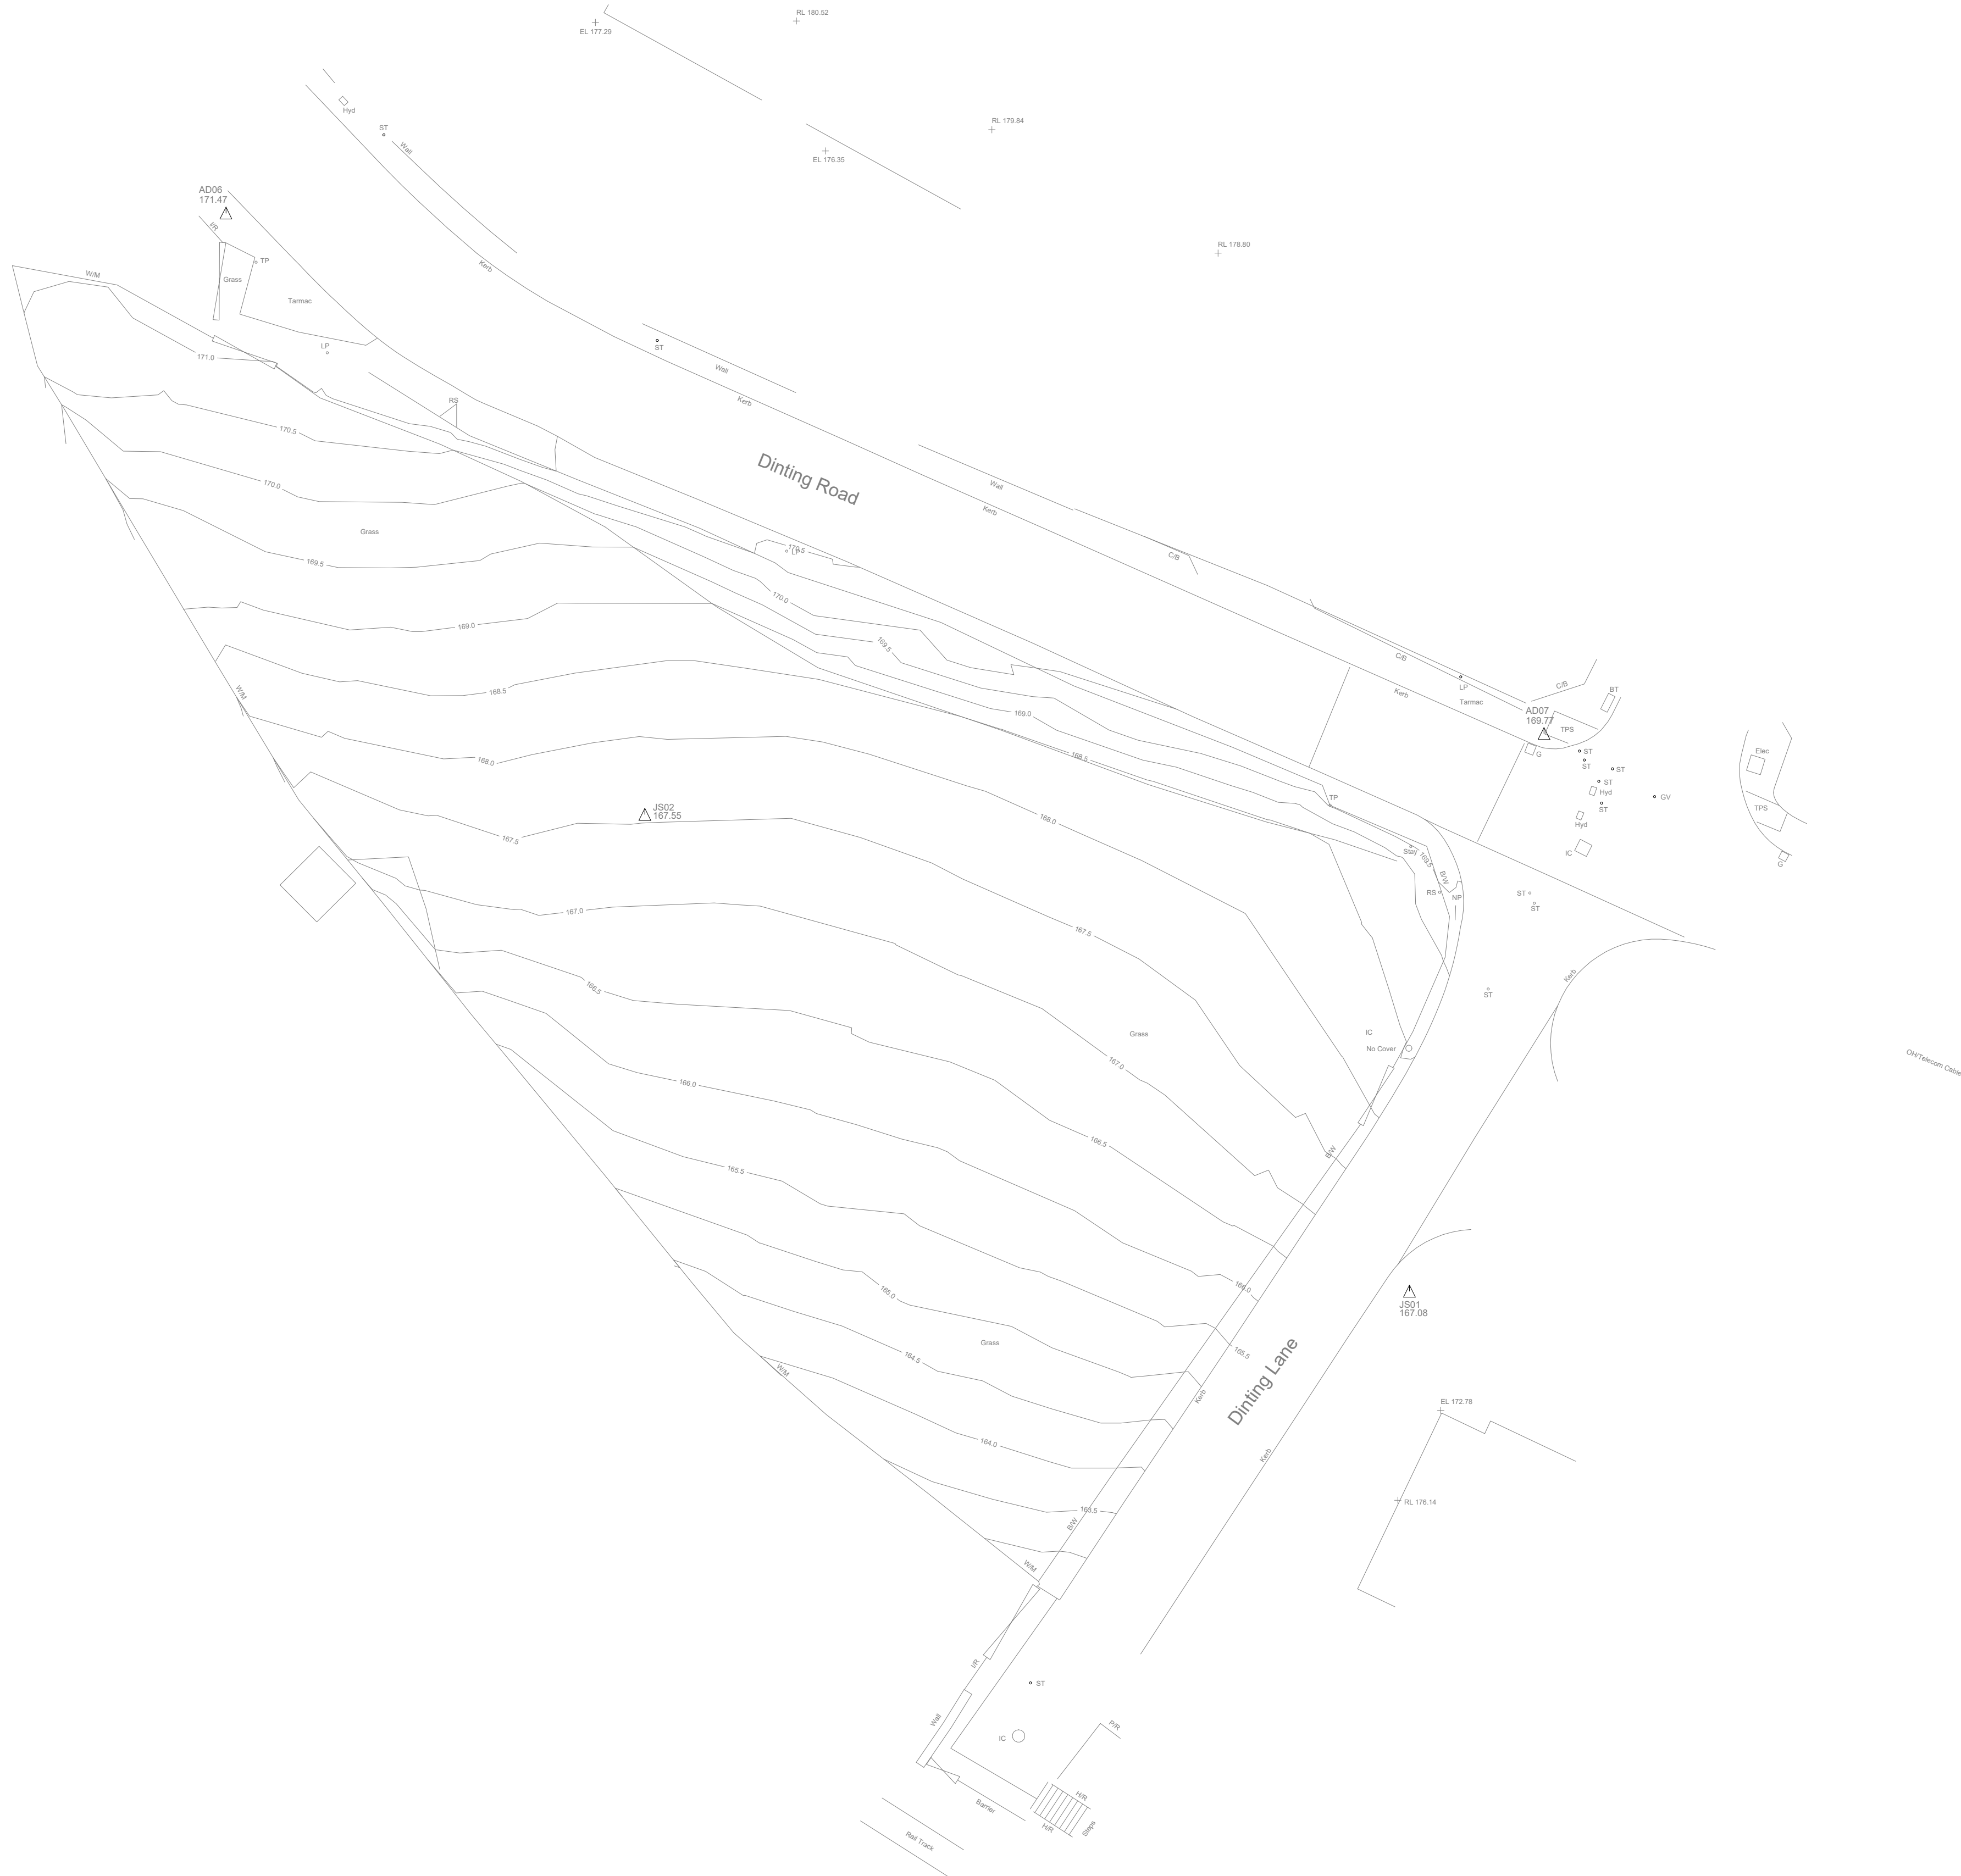

Existing Site Plan/ Topographical
Scale: 1:200



Rev.	Notes.	Date.	By.
-	-	-	-

This drawing is the property of WhiteleyEaves Ltd, and the copyright is reserved. Therefore this drawing is not to be copied or disclosed by any unauthorised persons without the prior consent of WhiteleyEaves Ltd

WHITELEYEAVES PROPERTY & CONSTRUCTION CONSULTANTS			
Hollinwood Business Centre, Albert Street, Oldham, OL8 3QL T 0161 393 8417 E info@whiteleyeaves.co.uk W www.whiteleyeaves.co.uk			
CLIENT	PAUL WHITEHEAD		
JOB NUMBER	210	DATE	08/02/2021
DRAWING NAME	EXISTING SITE PLAN/ TOPOGRAPHICAL		
SCALE DRAWN:	1:200/ 1:1250	PAGE SIZE	A1
REVISION	-	DRAWING NUMBER	002
ADDRESS	Dinting Road Glossop		
NOTES			
DRAWN BY:	DRL	CHECKED BY:	DW