





Front Elevation
Scale: 1:100

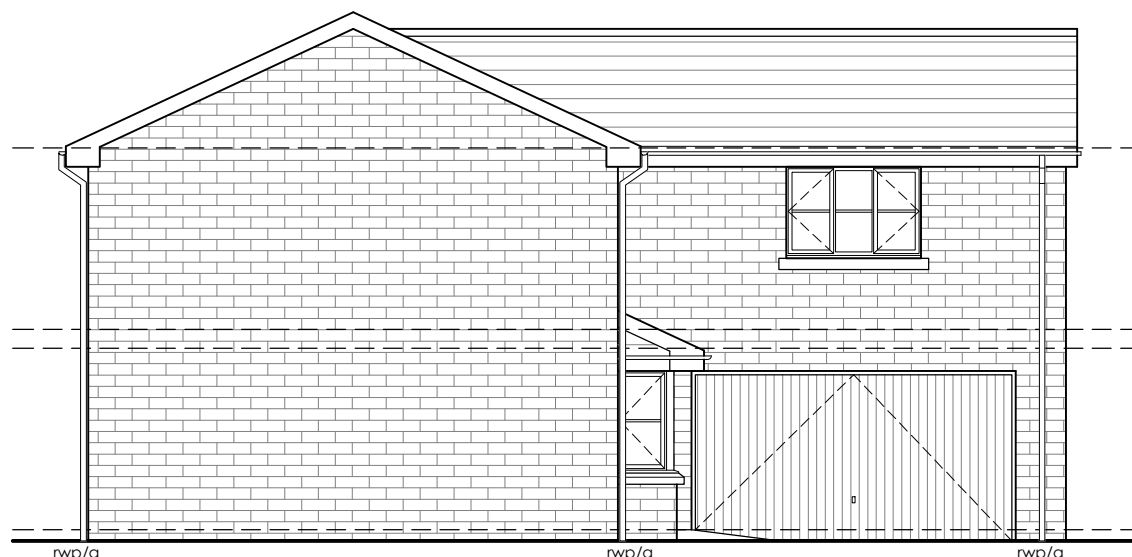


Side Elevation
Scale: 1:100




Rear Elevation
Scale: 1:100

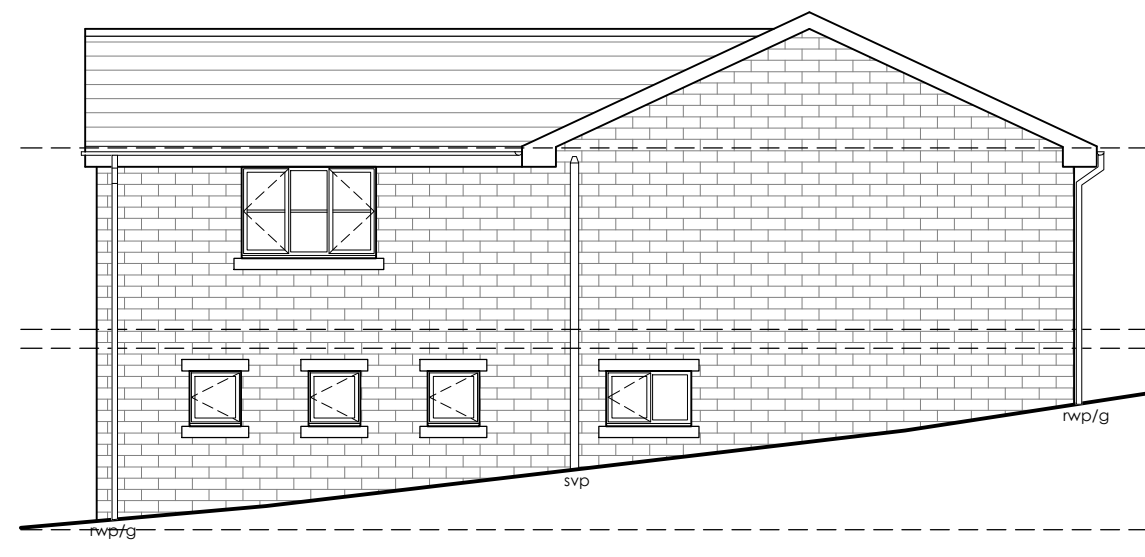


Side Elevation
Scale: 1:100

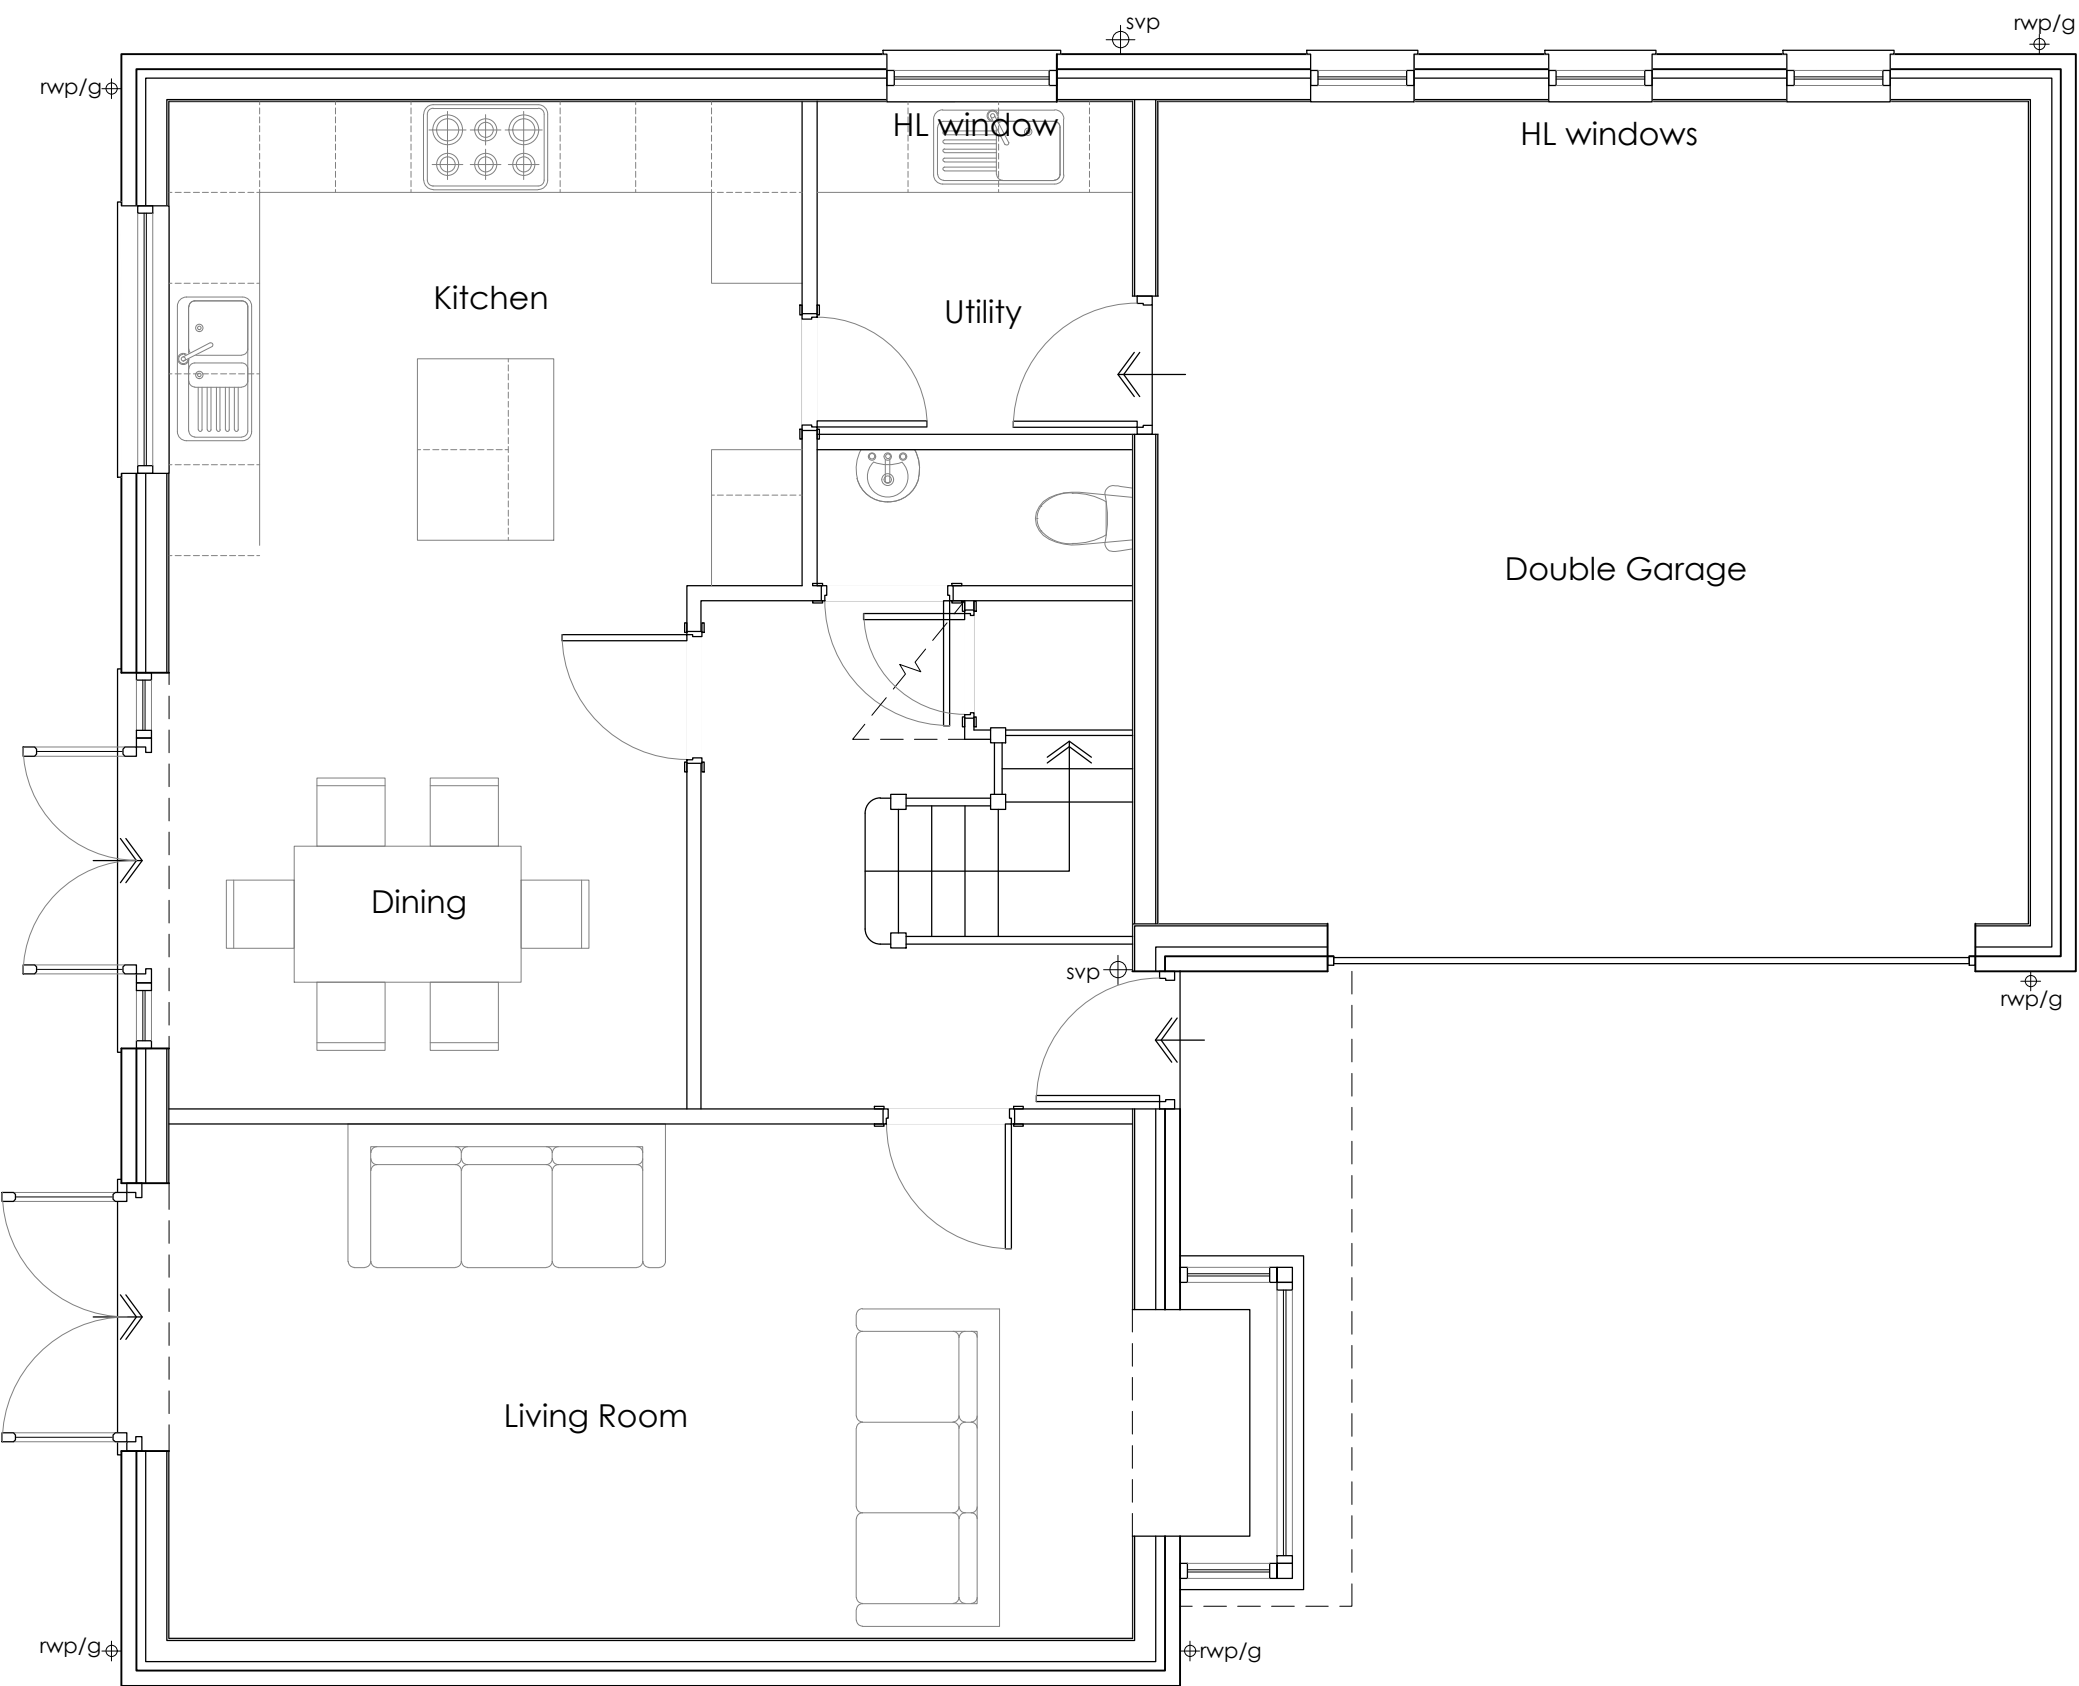

Ground Floor Plan
Scale: 1:50

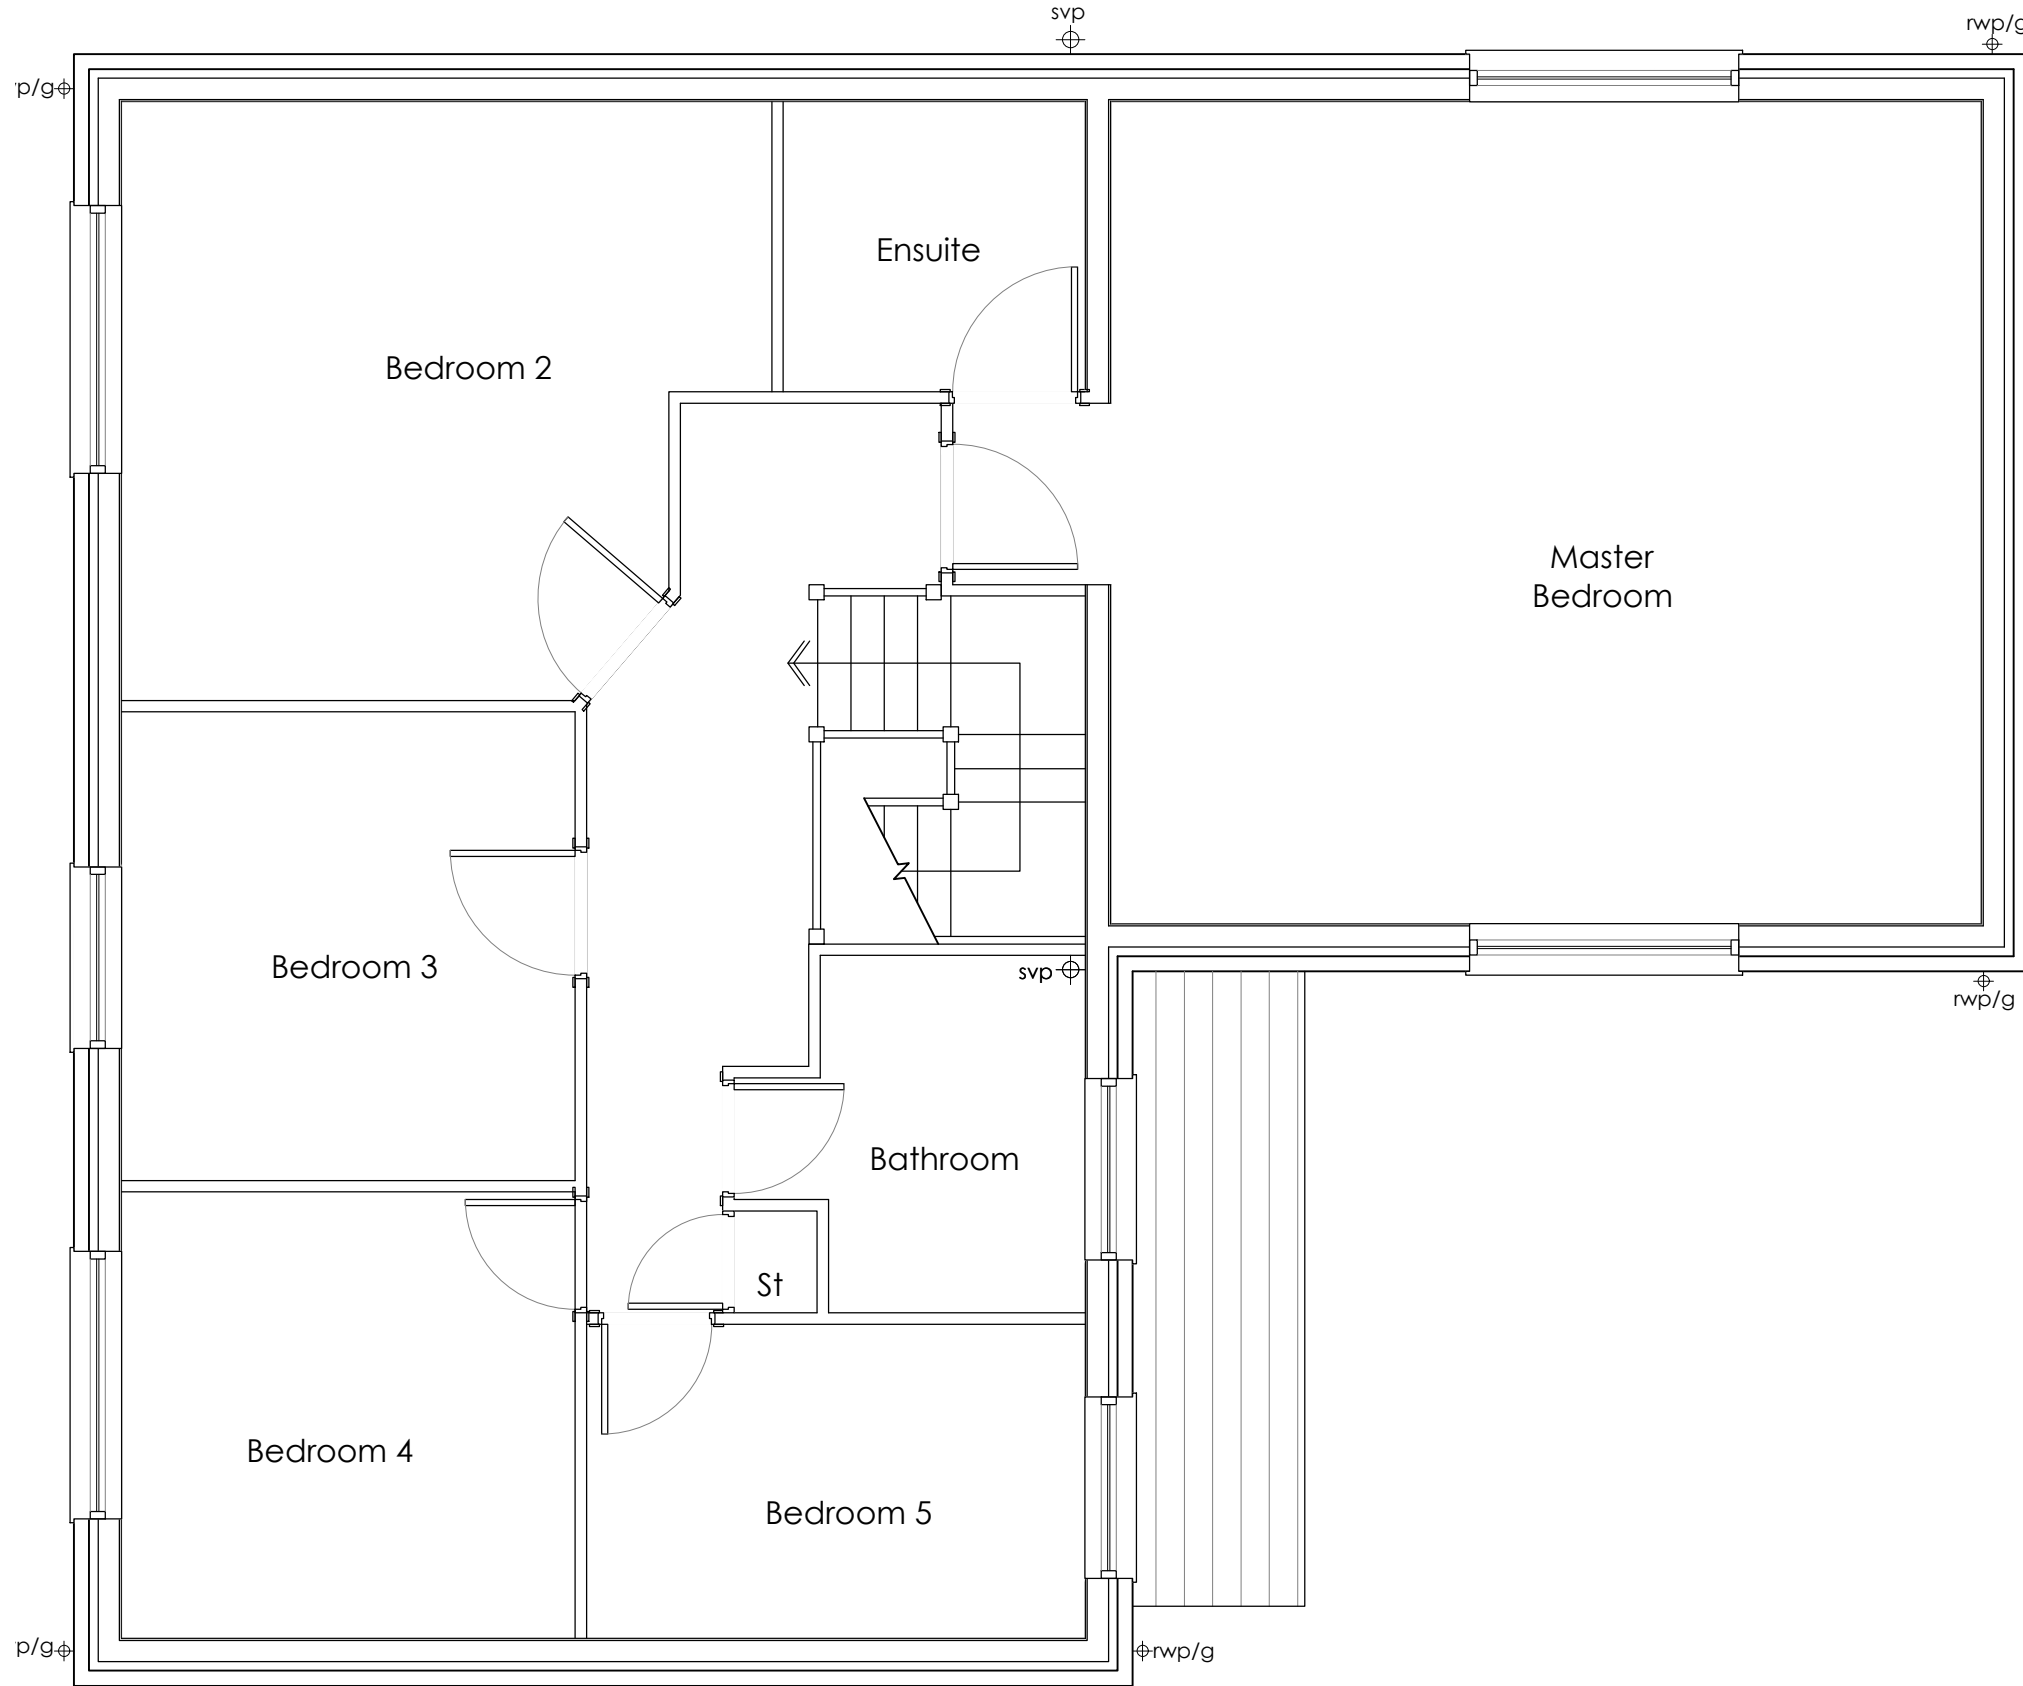

First Floor Plan
Scale: 1:50

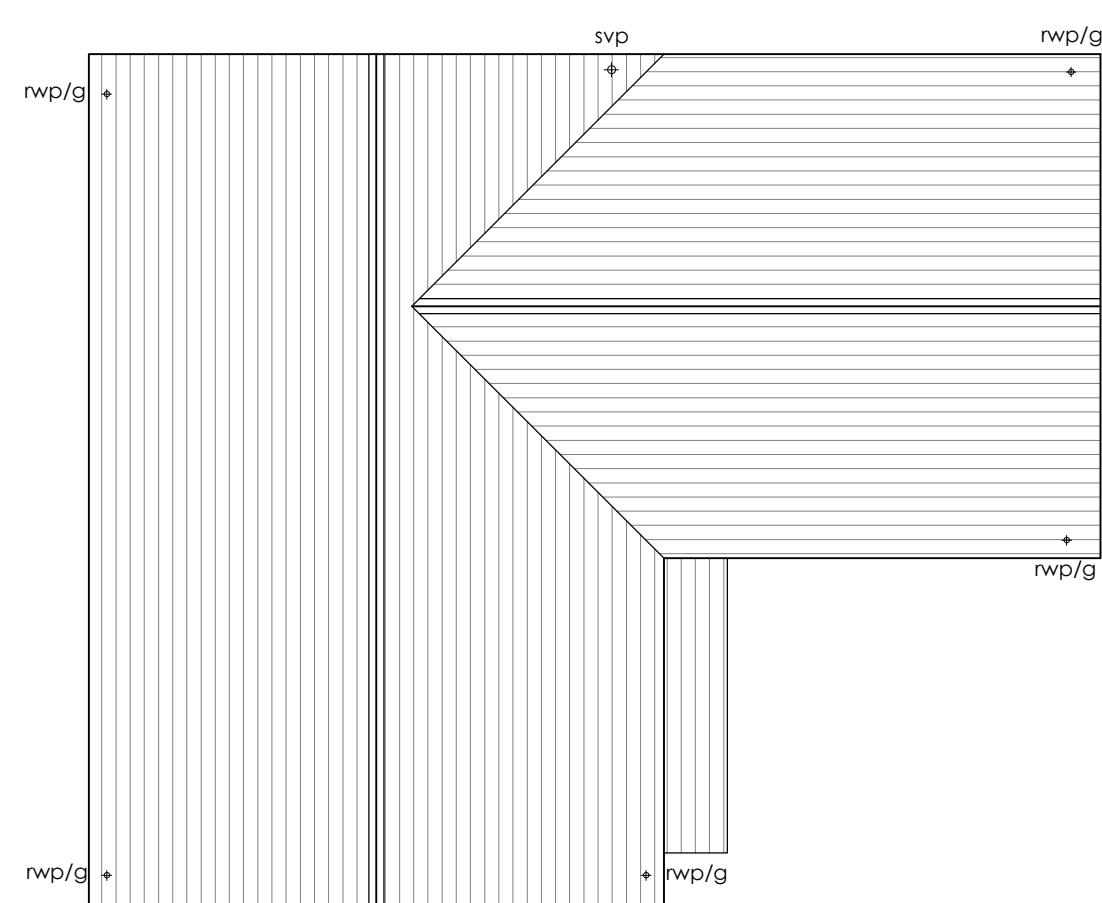

Roof Plan
Scale: 1:100

SCHEDULE OF ACCOMODATION

No. Beds: 5
No. Parking Spaces: 3
GIA: 111m²
NIA: 190m²

Rev.	Notes.	Date.	By.
A	Altered retaining walls	25.08.23	TH

This drawing is the property of WhiteleyEaves Ltd. and the copyright is reserved. Therefore this drawing is not to be copied or disclosed by any unauthorised persons without the prior consent of WhiteleyEaves Ltd



WHITELEYEAVES
PROPERTY & CONSTRUCTION CONSULTANTS

Hollinwood Business Centre, Albert Street, Oldham, OL8 3QL
T 0161 393 8417
E info@whiteleyeaves.co.uk
W www.whiteleyeaves.co.uk

CLIENT PAUL WHITEHEAD

JOB NUMBER 210 DATE 05/07/2023

DRAWING NAME HT5 - PROPOSED PLANS & ELEVATIONS

SCALE DRAWN: 1:50/ 1:100 PAGE SIZE A1

REVISION A DRAWING NUMBER 004

ADDRESS Dinting Road
Glossop

NOTES

DRAWN BY: TH CHECKED BY: