


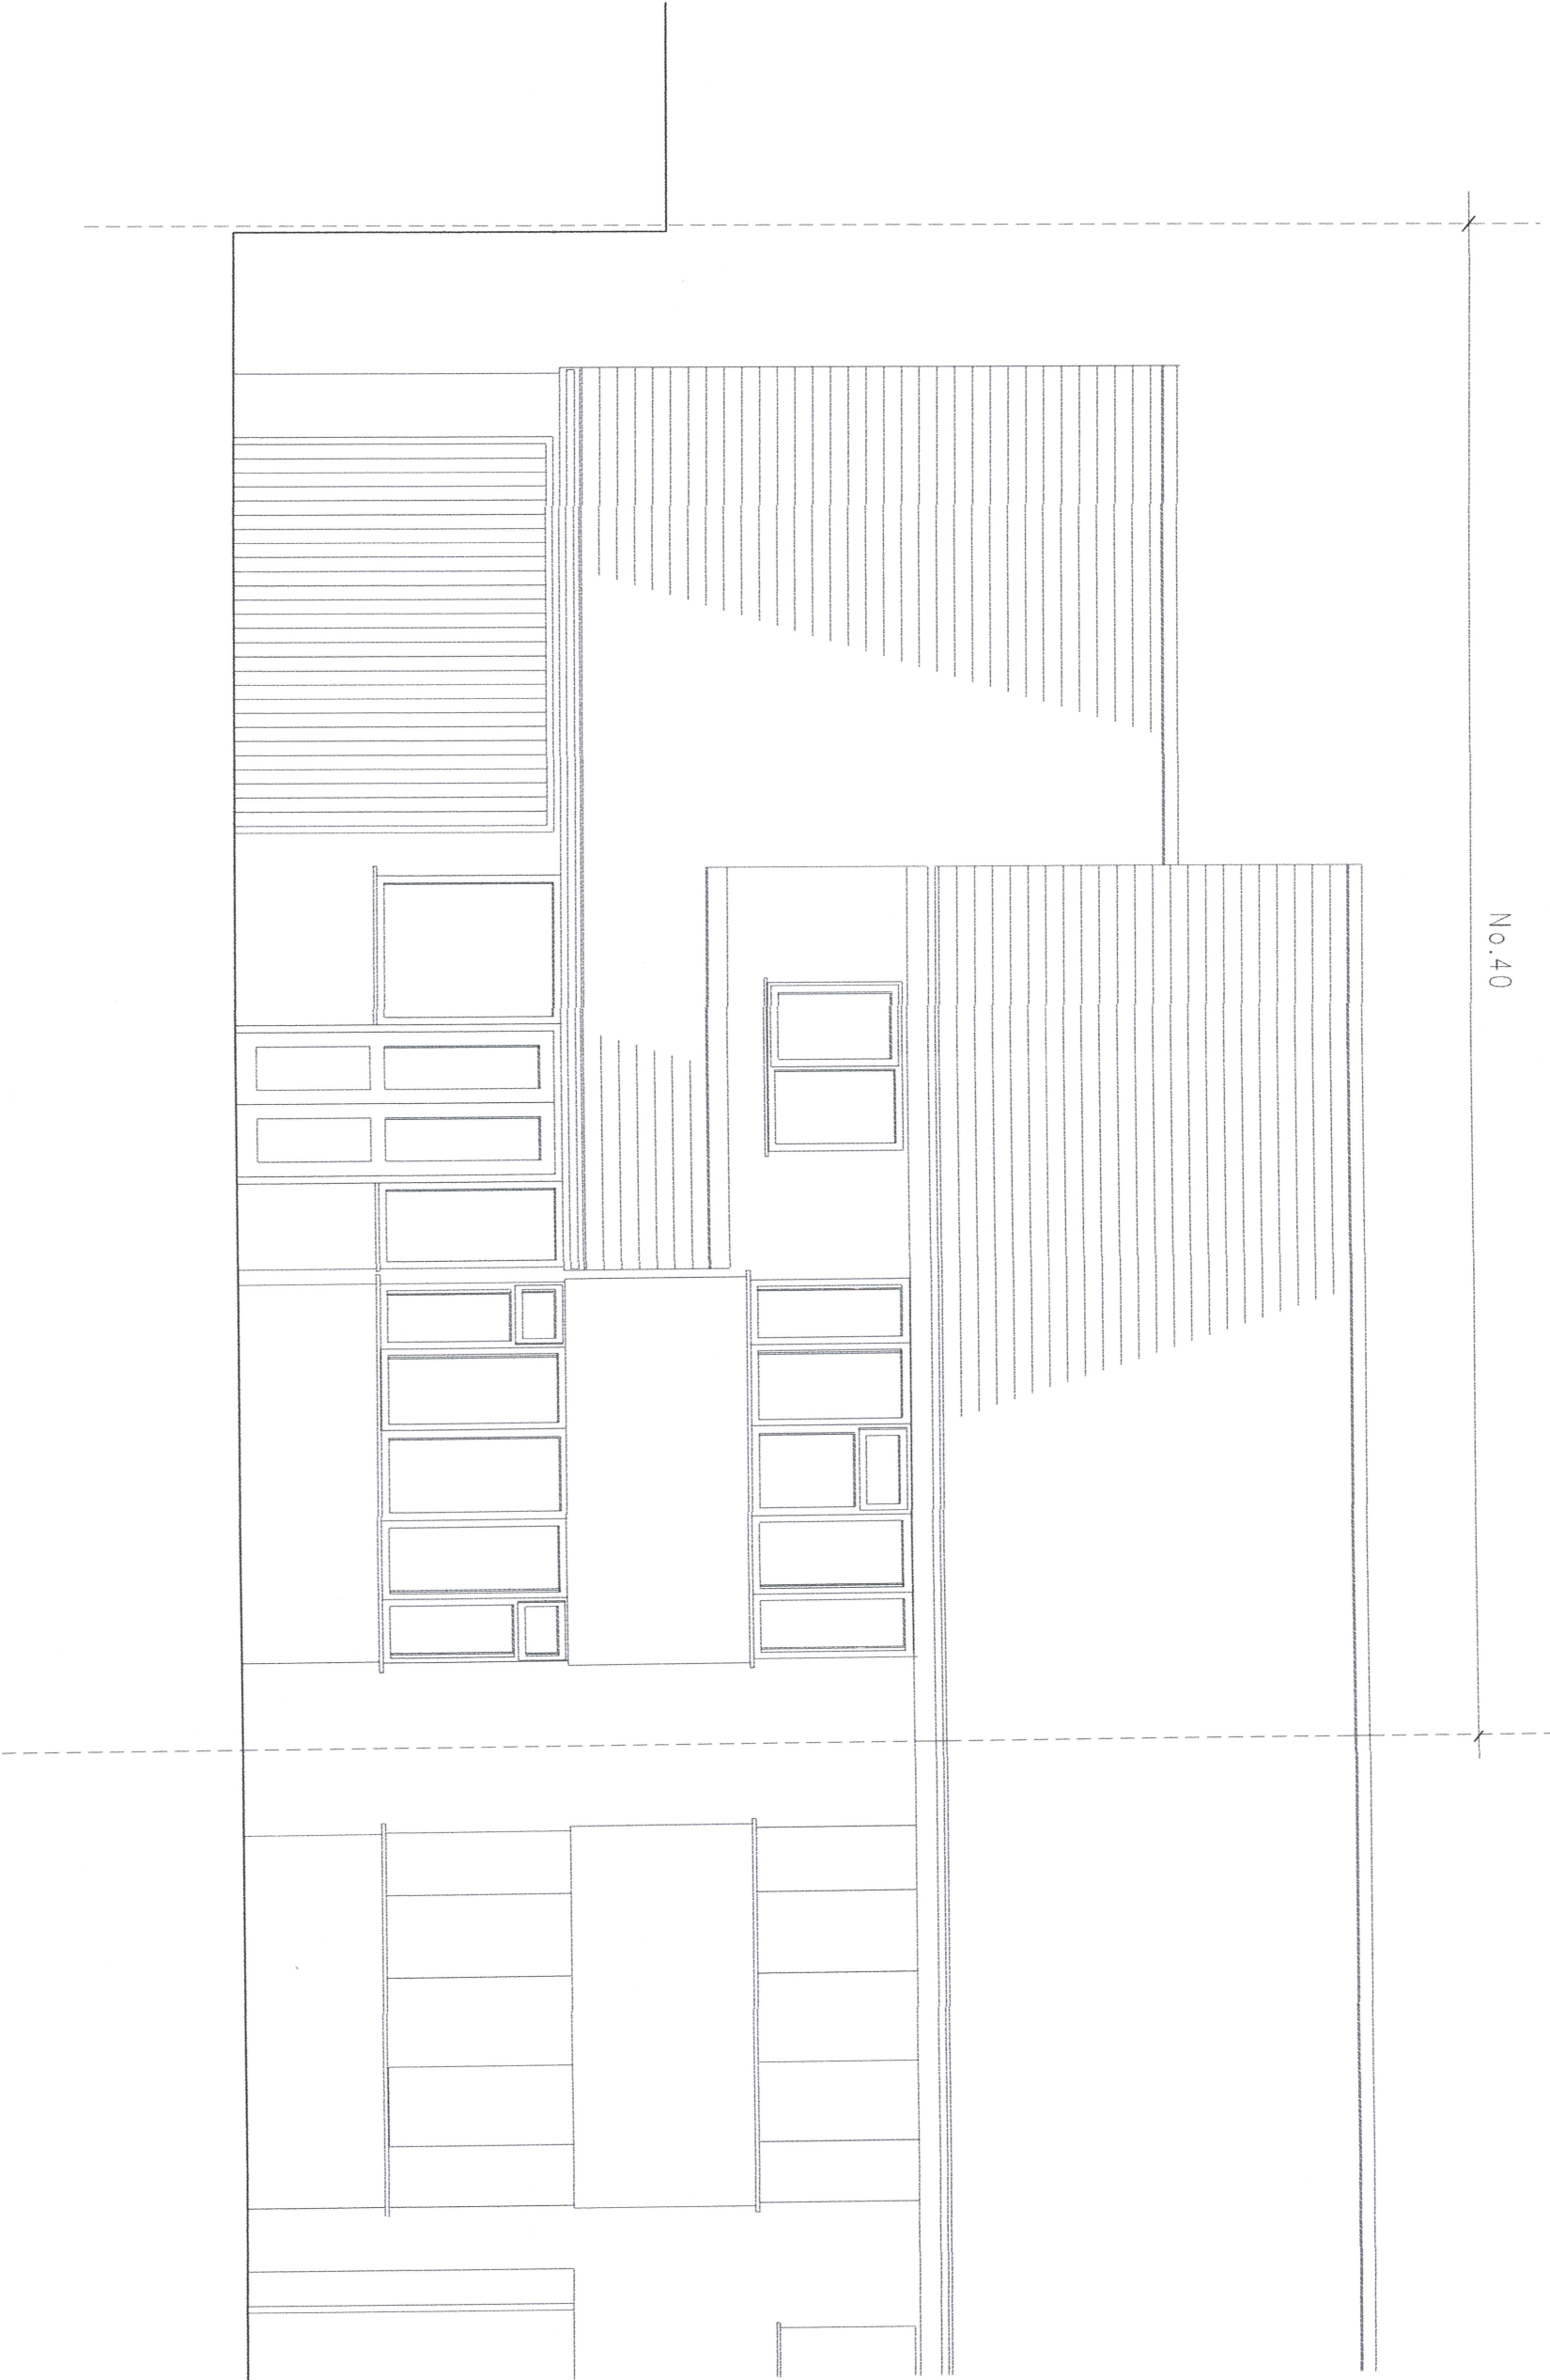

SIMON COLEY

BALFOUR DUNN

RIBA

ARCHITECT

2, Water's Edge Lane,
Chapel-en-le-Frith,
High Peak,
Derbyshire.
SK23 0LP
Tel No. 01298 815835
Fax No. 01298 815219
e Mail: C.south@AOL.COM

SITE
40, Netherfield Rd, Chapel-en-le-Frith

TITLE
Existing - Front Elevation

SCALE 1:50 DATE AUG 2023 BY: SNC

DRAWING NO.

230-TP03

REV NOTES

DATE

