


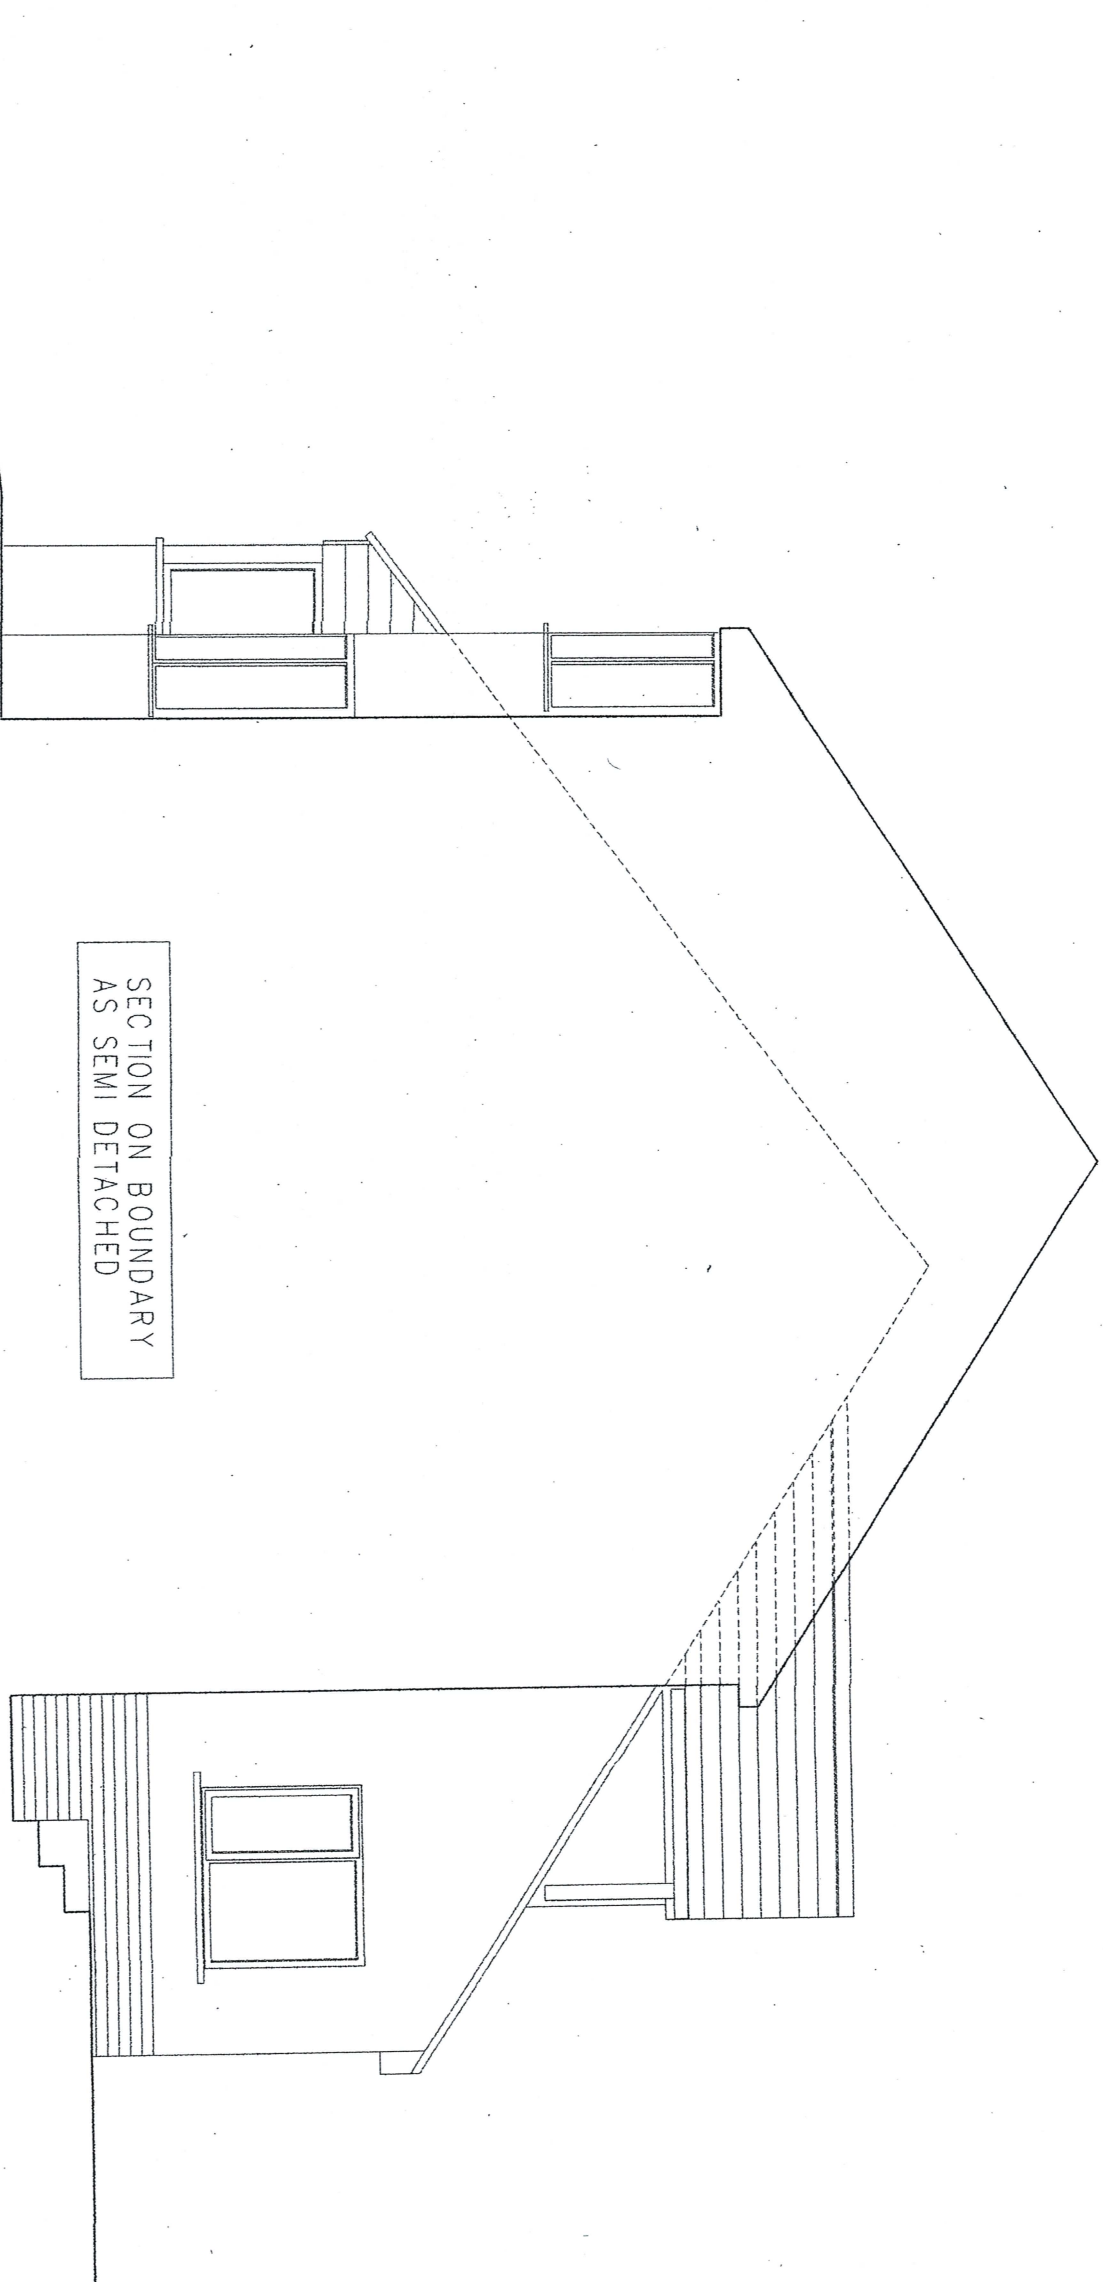

SECTION ON BOUNDARY
AS SEMI DETACHED

SIMON COLEY

BAVINGDON

REDA

ARCHITECT

2, Water's Edge Lane,
Chapel-en-le-Frith,
High Peak,
Derbyshire,
SK23 0LP
Tel No. 01298 815835
Fax No. 01298 815219
e Mail: Ccoley@AOL.COM

SITE
40, Netherfield Rd, Chapel-en-le-Frith

TITLE

Existing - North Elevation

SCALE 1:50

DATE MAR 2023

BY: SNC

DRAWING NO.

230 - TP05

REV

NOTES

DATE

A

Amendments to front section and roof line

SEPT 23

