


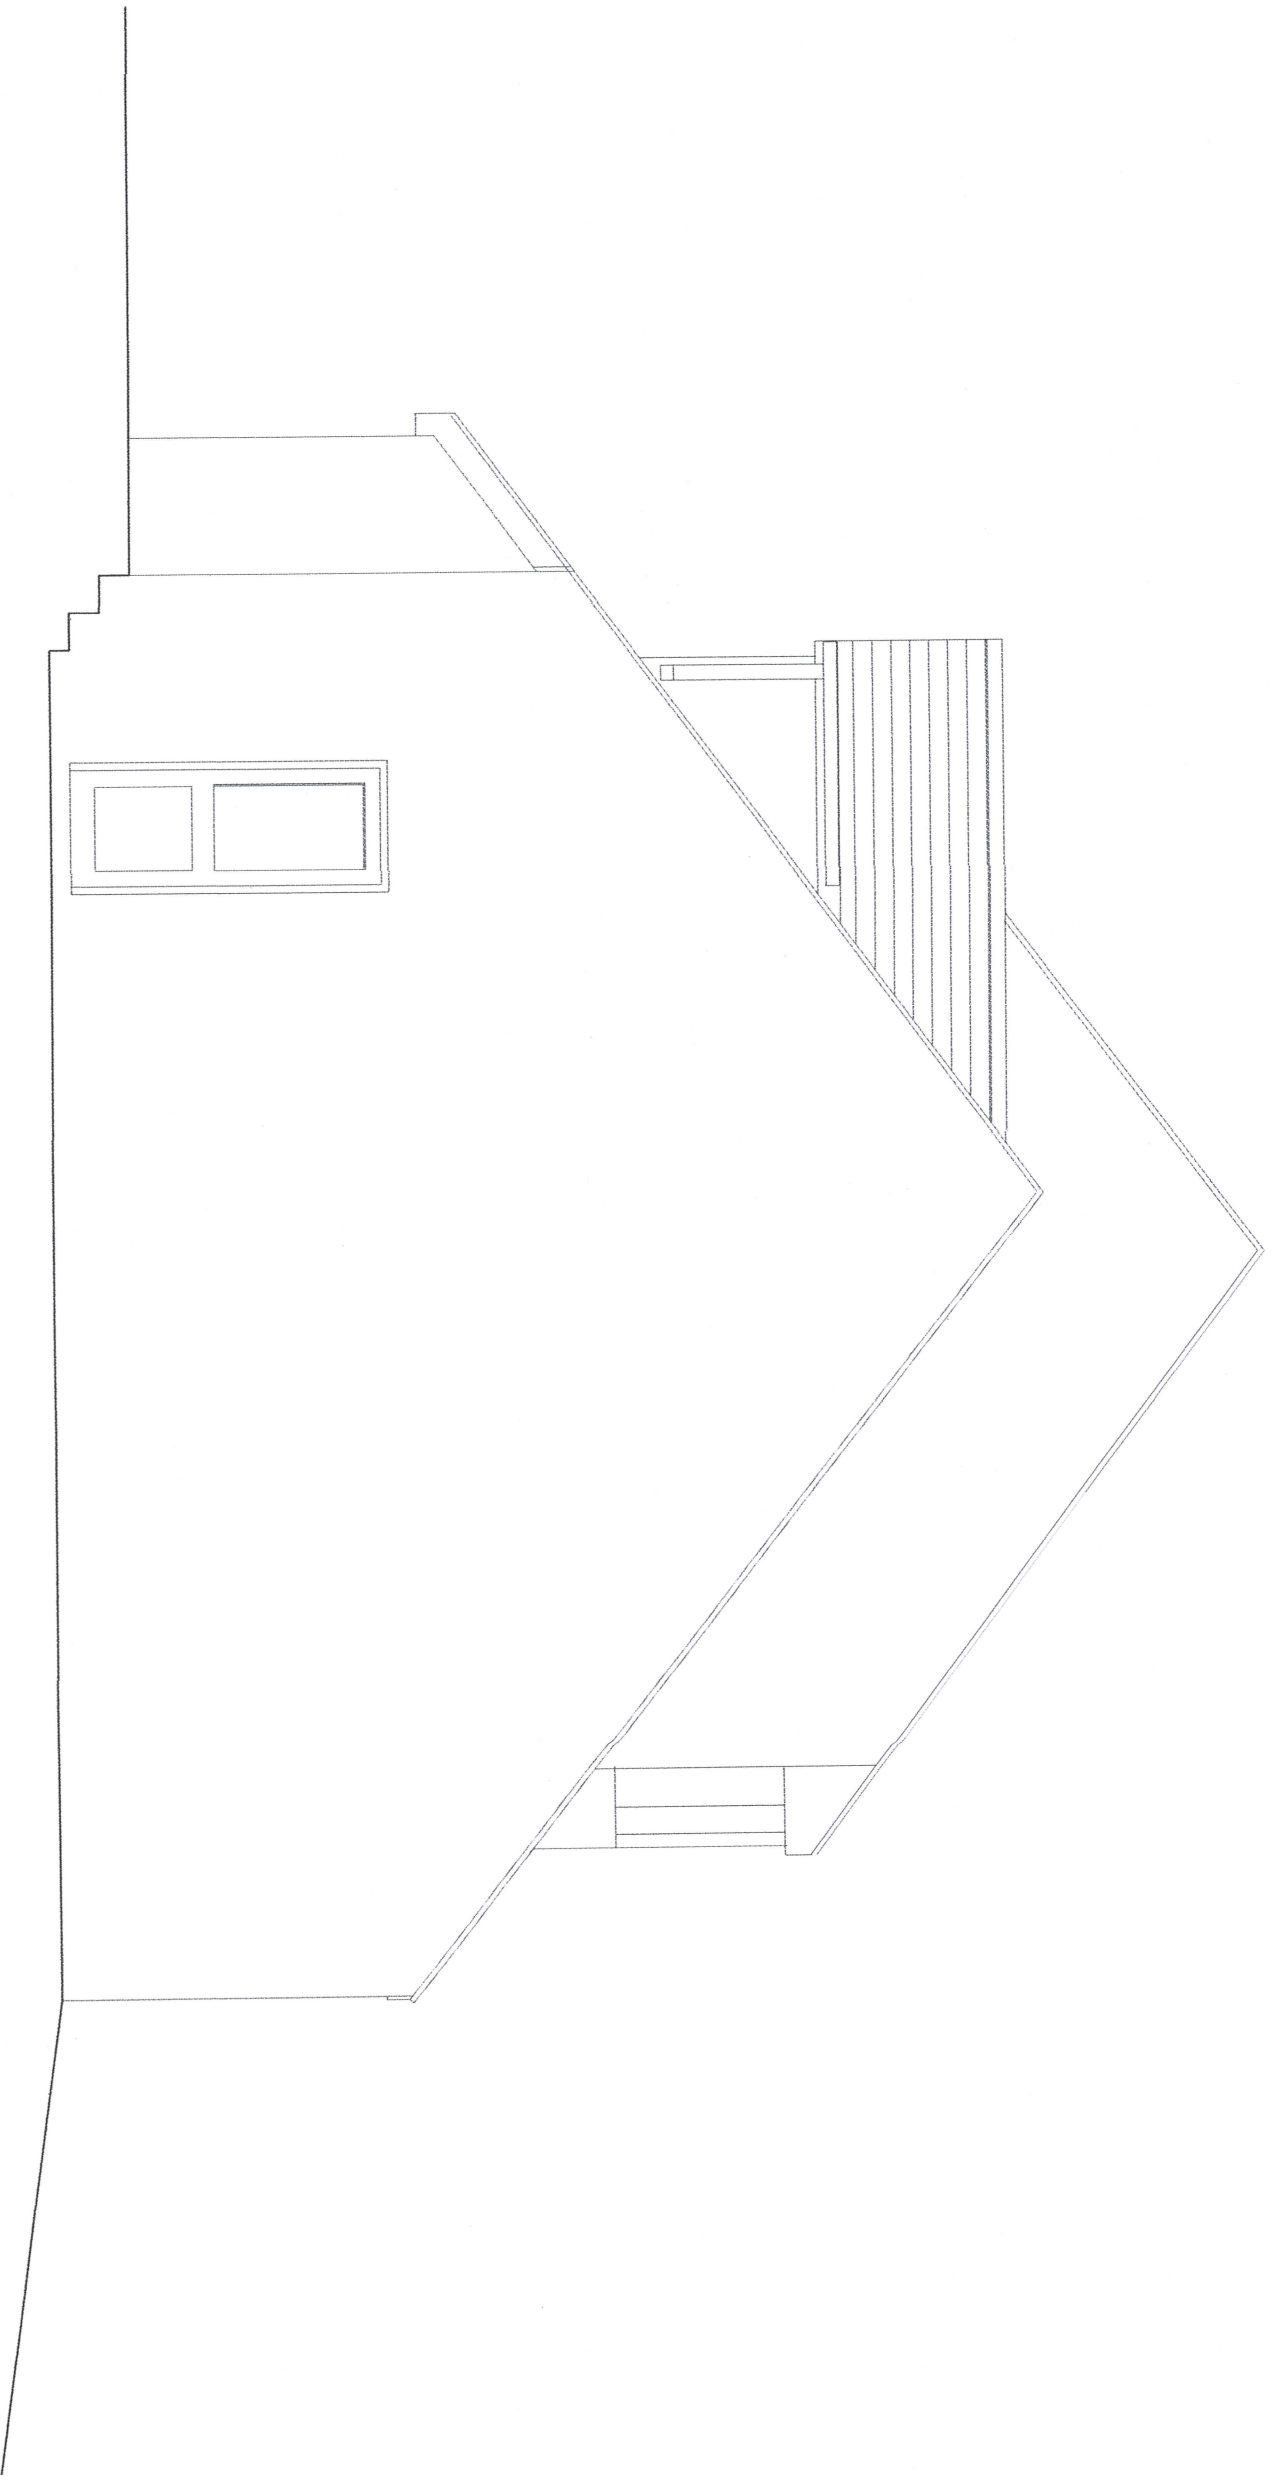

SIMON COLEY

BA(POKS) Dip Arch

REA

ARCHITECT

2, Water's Edge Lane,
Chapel-en-le-frith,
High Peak,
Derbyshire,
SK23 0LP
Tel No. 01298 815335
Fax No. 01298 815219
e Mail: Cesnor@AOL.COM

SITE
40, Netherfield Rd, Chapel-en-le-Frith

TITLE

South Elevation - Proposed

SCALE 1:50

DATE AUG 2023

BY: SMC

DRAWING NO.

230 - TP06

REV

NOTES

DATE

