

No.40


Boundary

3320 mm

Boundary

AMENDMENTS TO FIRST FLOOR
roof level raised. Roof tiles artificial
tiles to match existing.
Eaves boards in white UPVC
Gutter and RWP in black UPVC
New wall pebble dashed to match
existing walls
New window in white UPVC

6985 mm

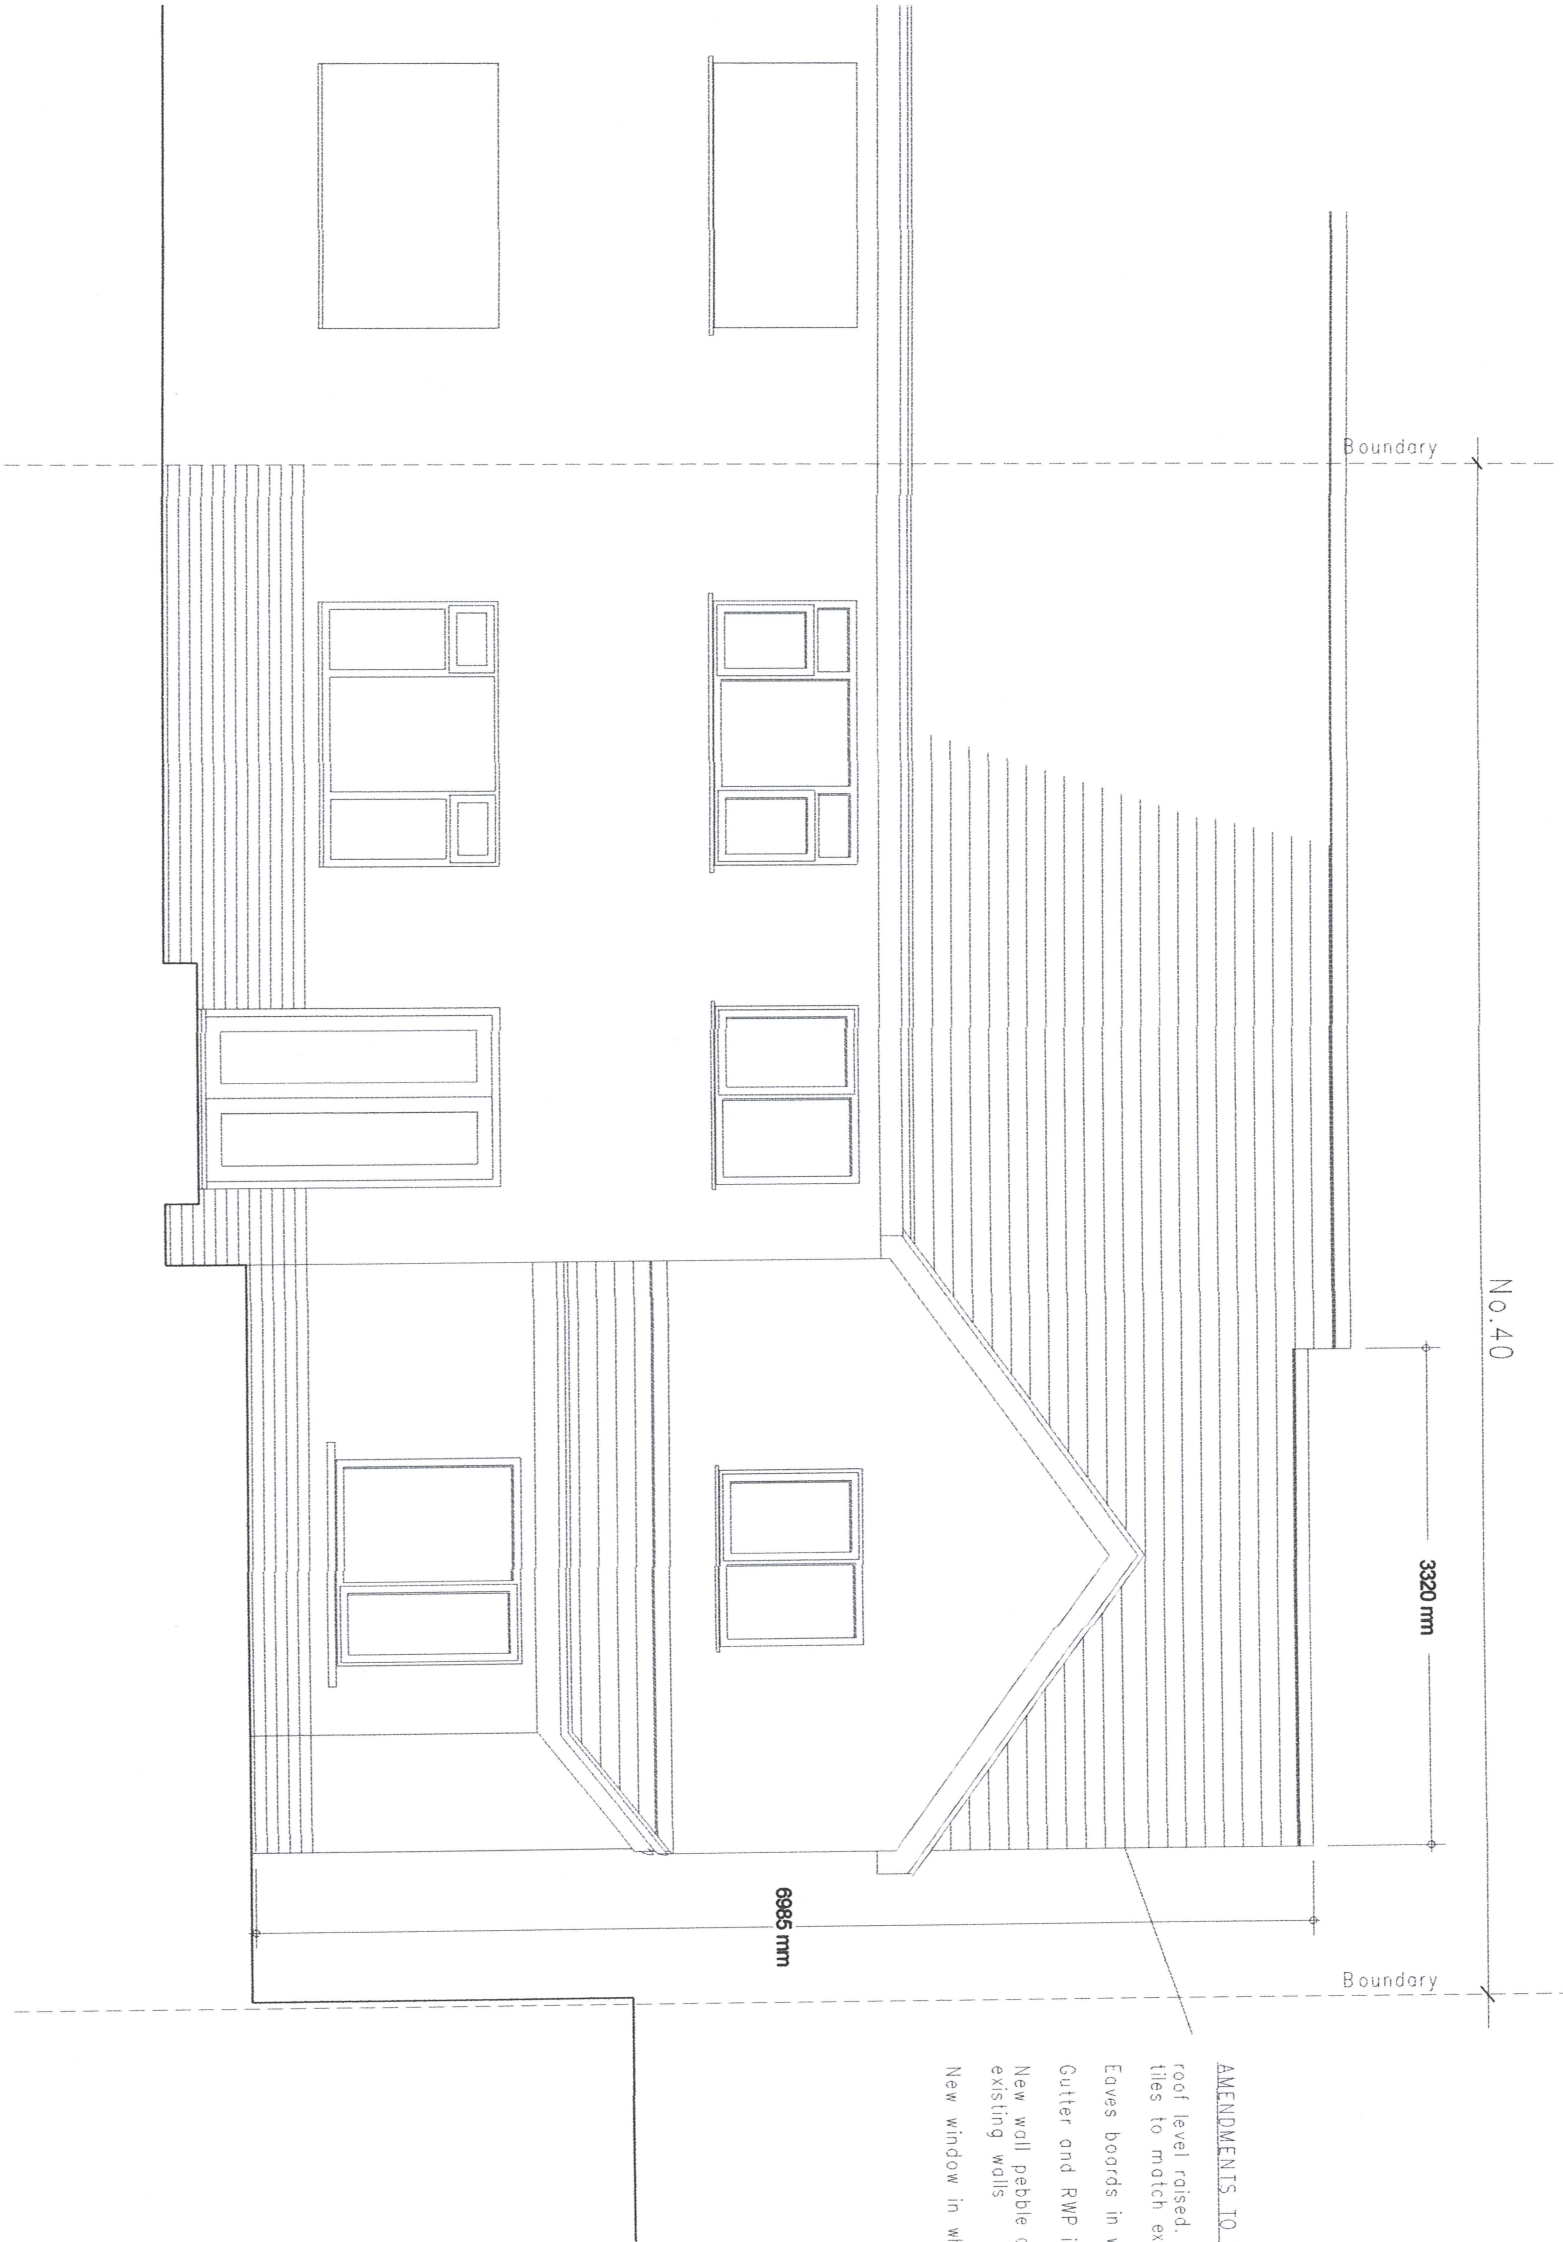

SIMON COLEY

BA(KINGS)DP Arch

RIBA

ARCHITECT

2, Water's Edge Lane,
Chapel-en-le-Frith,
High Peak,
Derbyshire,
SK23 0LP
Tel No. 01298 815835
Fax No. 01298 815219
e Mail: Cecilia@AOL.COM

SITE
40, Netherfield Rd, Chapel-en-le-Frith

TITLE

Rear Elevation - Proposed

SCALE

1:50

DATE

AUG 2023

BY:

SNC

DRAWING NO.

230 - TP14

REV

NOTES

DATE



Scale