


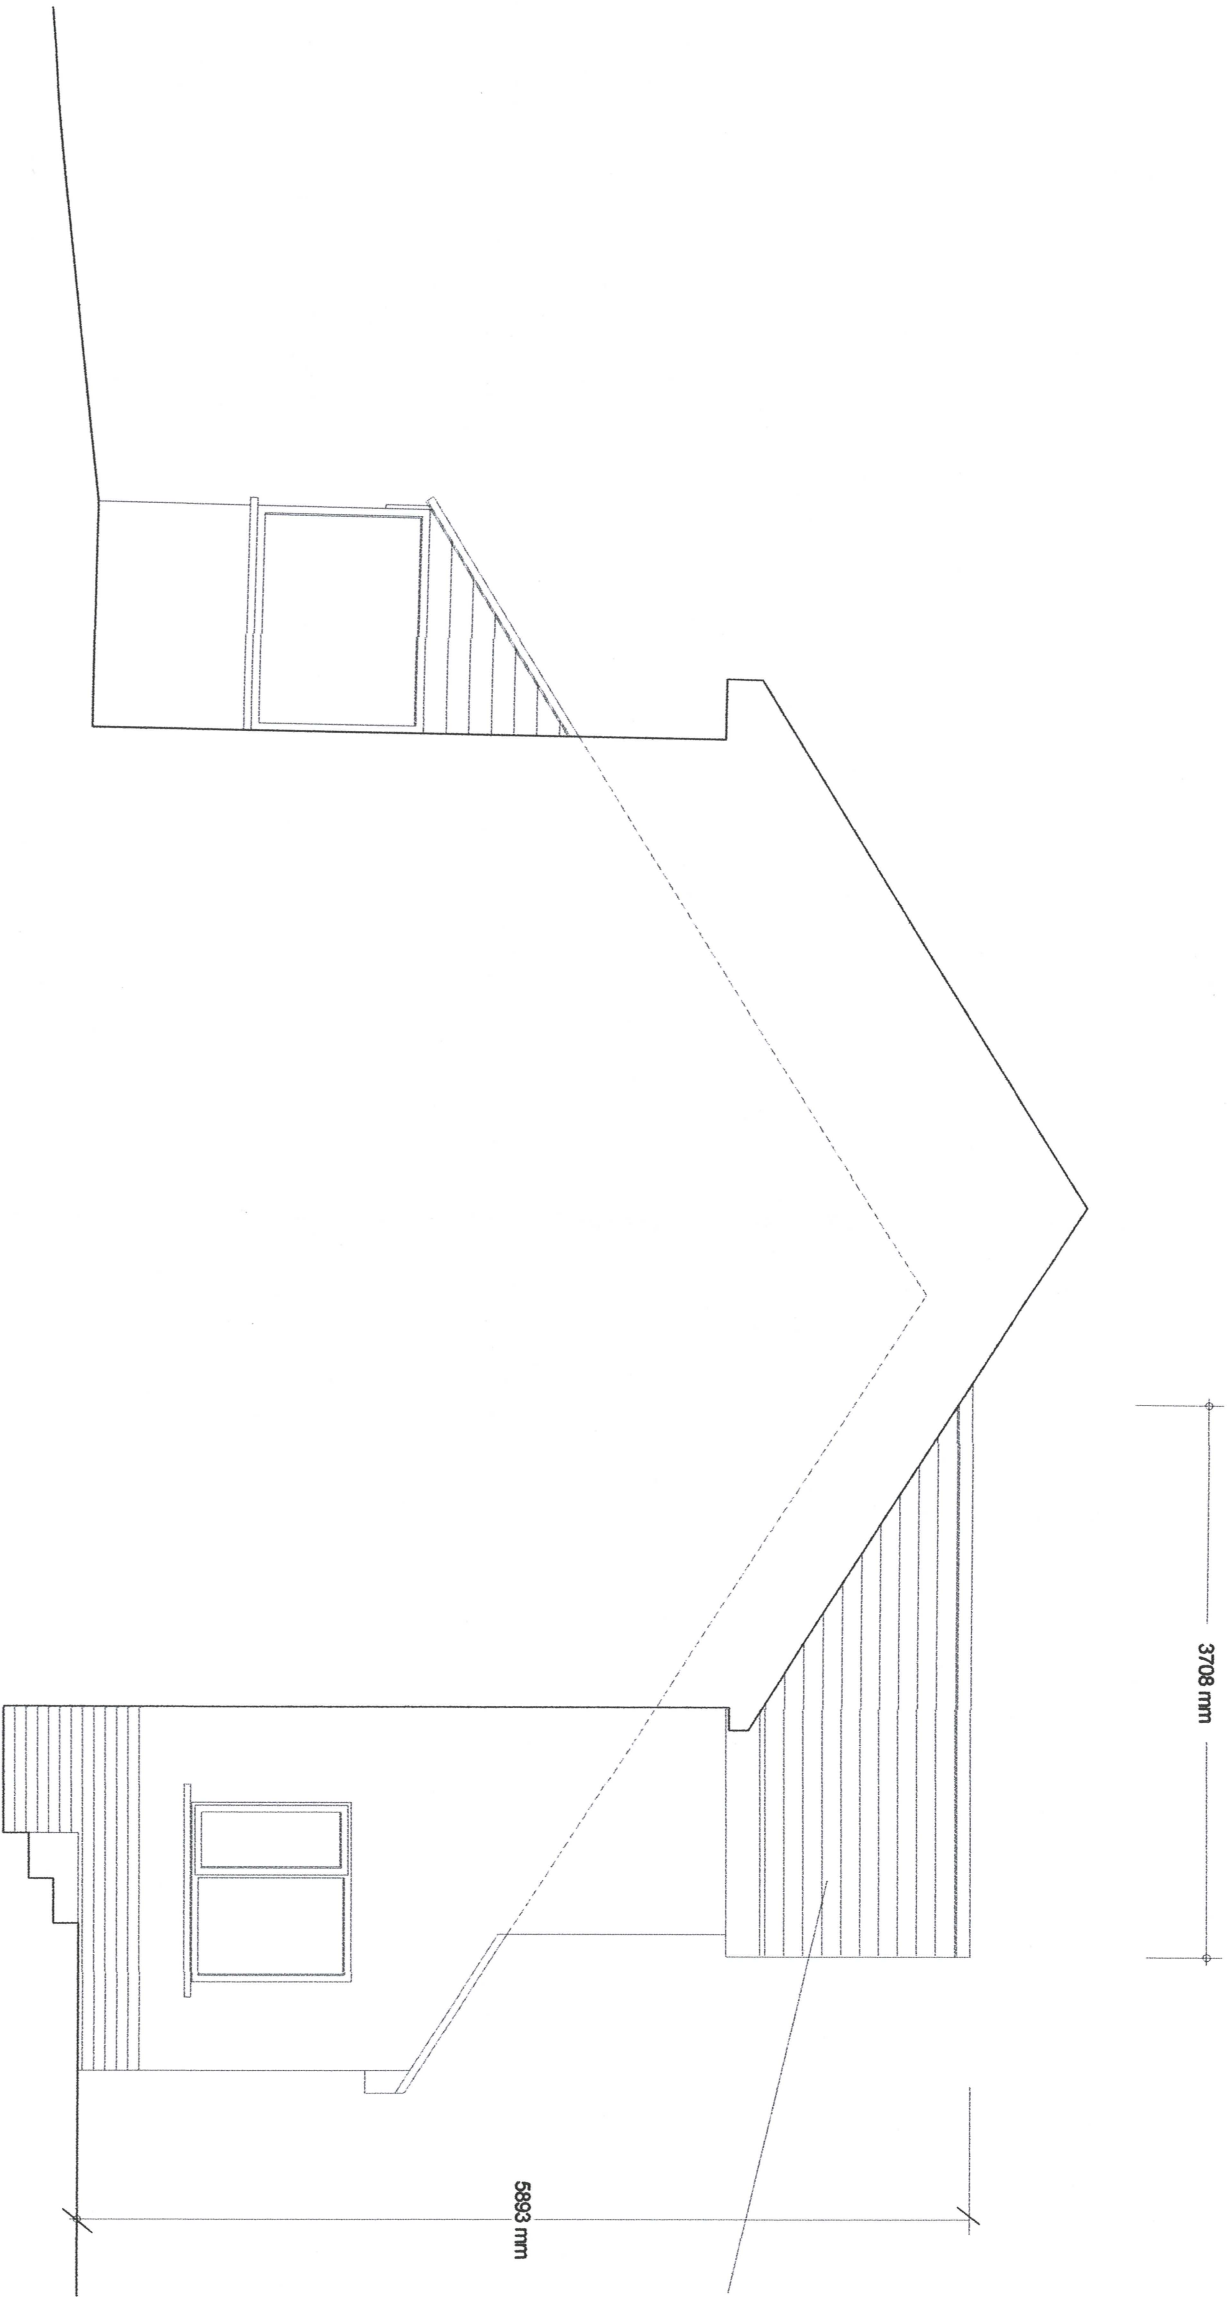

AMENDMENTS TO FIRST FLOOR
roof level raised. Roof tiles artificial
tiles to match existing.
Eaves boards in white UPVC
Gutter and RWP in black UPVC
New wall pebble dashed to match
existing walls
New window in white UPVC

SIMON COLEY

BA(MONS) Dip Arch

RIBA

2, Water's Edge Lane,
Chapel-en-le-Frith,
High Peak,
Derbyshire.
SK23 0LP
Tel No. 01298 815835
Fax No. 01298 815219
e Mail: ccooley@aol.com

SITE
40, Netherfield Rd, Chapel-en-le-Frith

TITLE
Proposed – North Elevation

SCALE 1:50

DRAWING NO.
230 - TP15

REV

NOTES

DATE

0

1.0

1.5

2.0m

Scale