


8033 mm

7564 mm

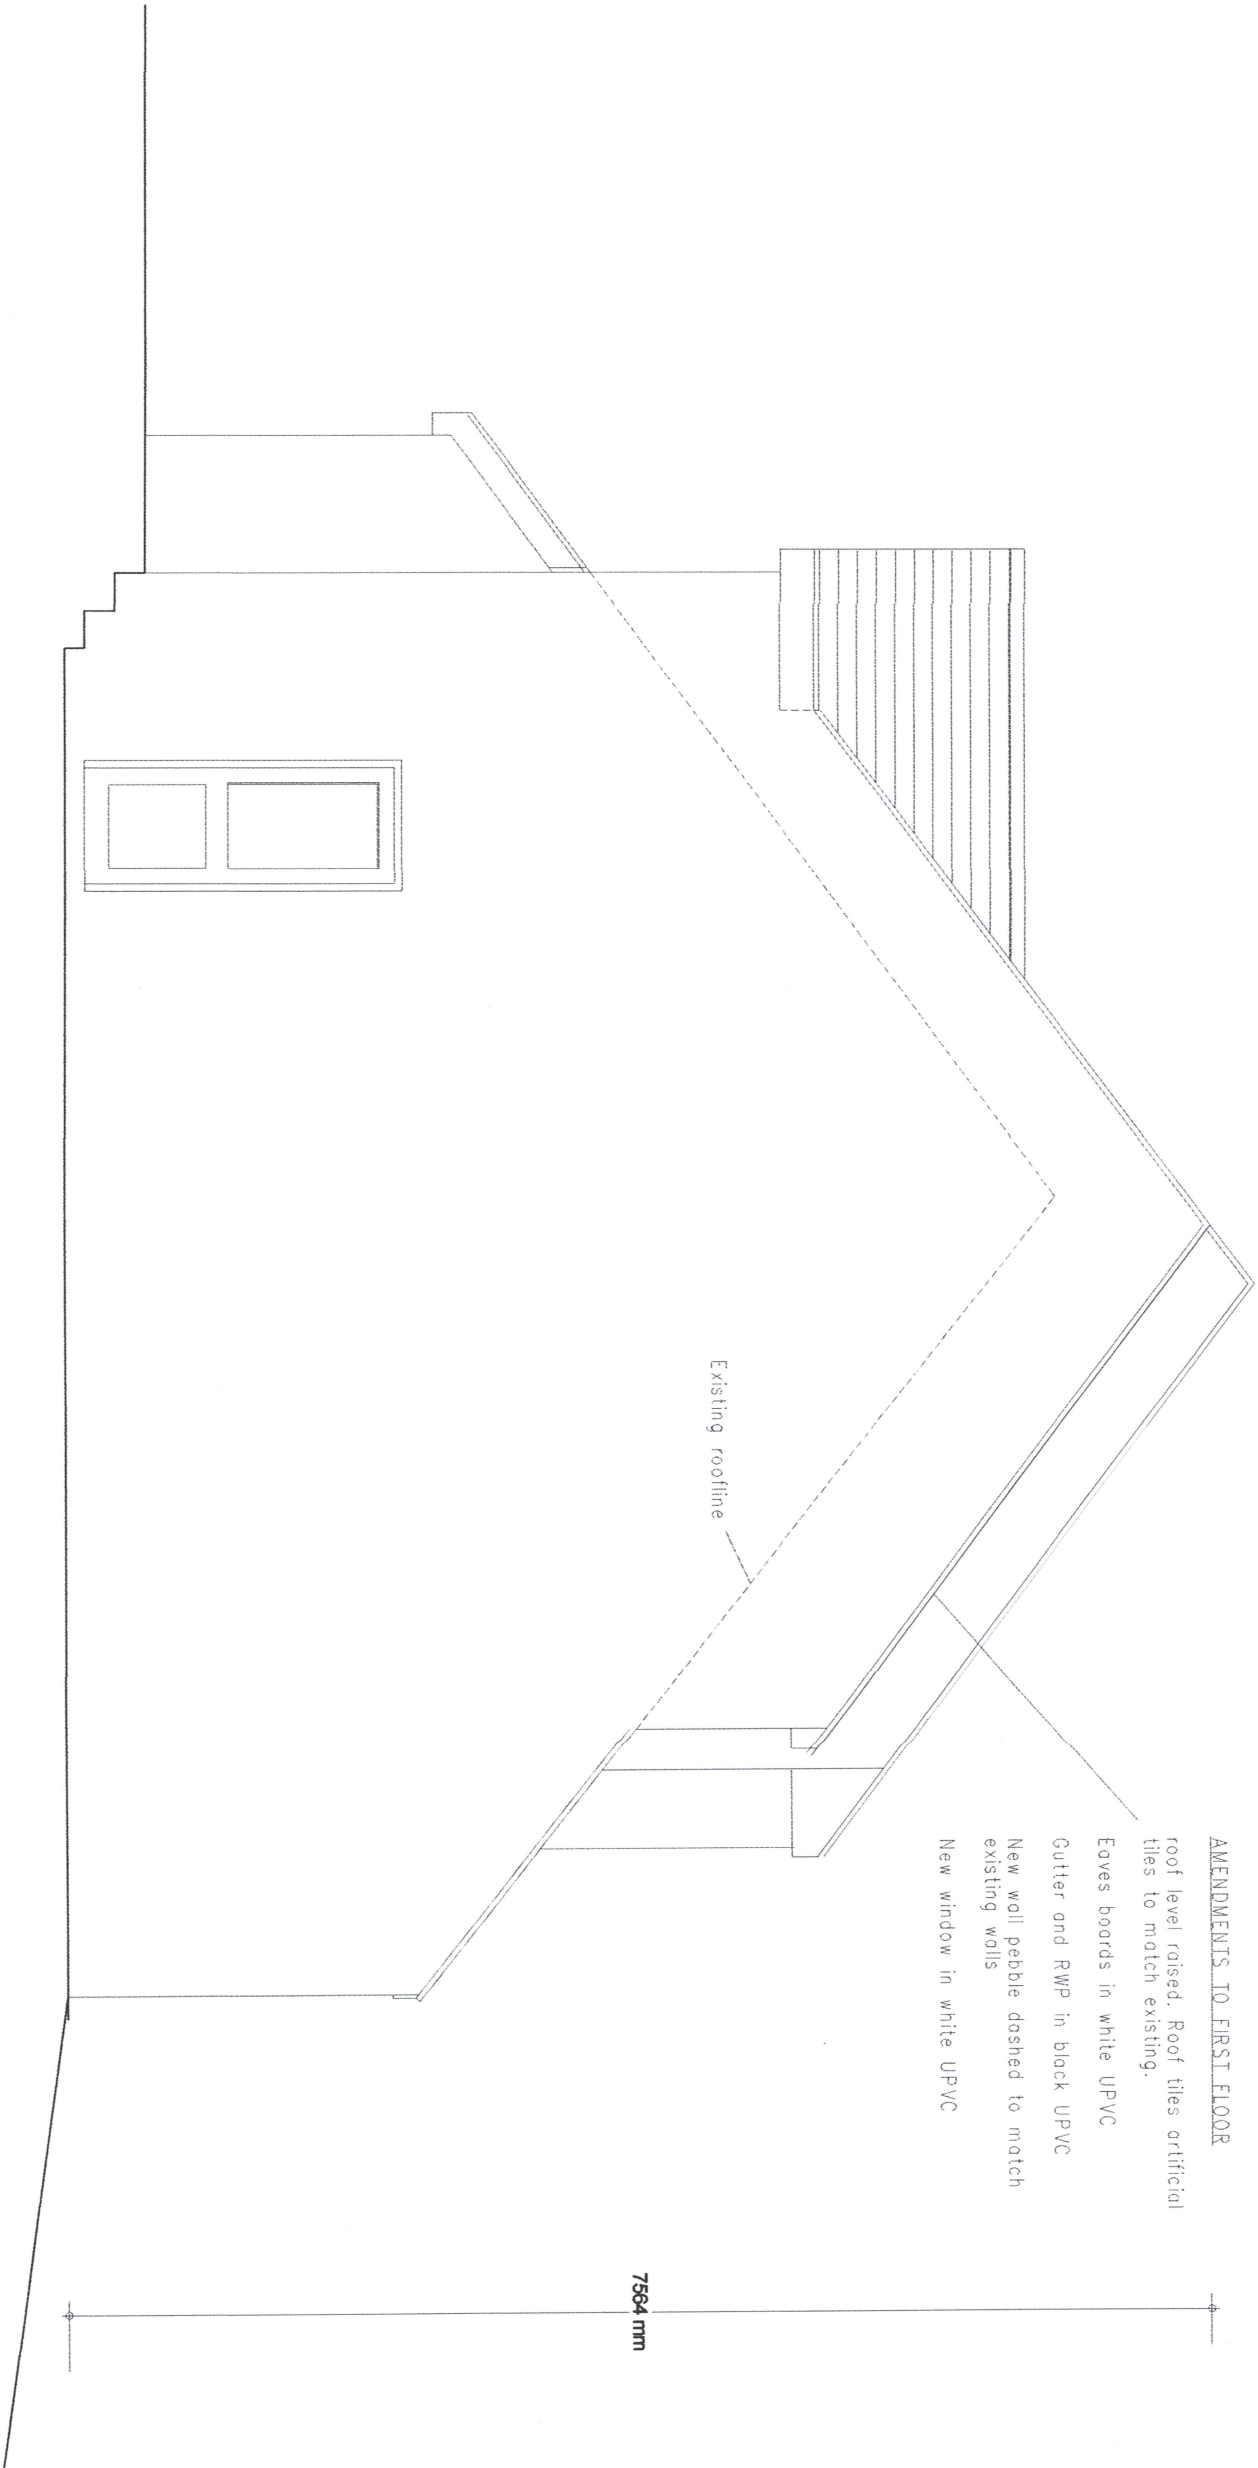

SIMON COLEY

BA(POSS) Dip Arch

RIBA

ARCHITECT

2, Water's Edge Lane,
Chapel-en-le-Frith,
High Peak,
Derbyshire,
SK23 0LP
Tel No. 01298 815835
Fax No. 01298 815219
e Mail: Cesora@AOL.COM

SITE
40, Netherfield Rd, Chapel-en-le-Frith

TITLE
Proposed - South Elevation

SCALE 1:50

DATE
AUG 2023

BY:
SNC

DRAWING NO.

230 - TP16

REV

NOTES

DATE

