




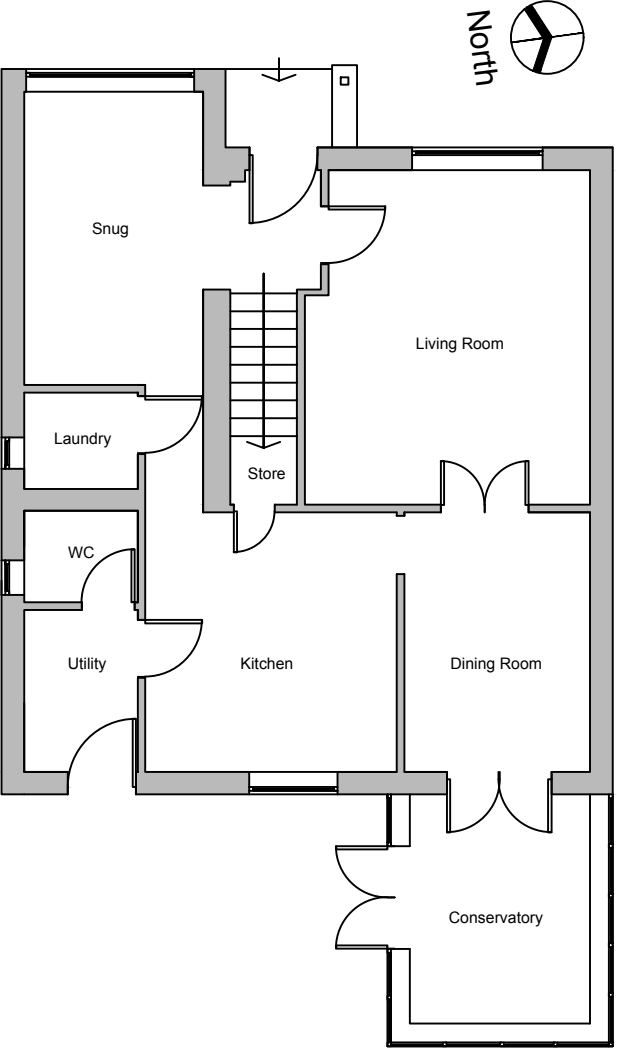


Existing Ground Floor Plan

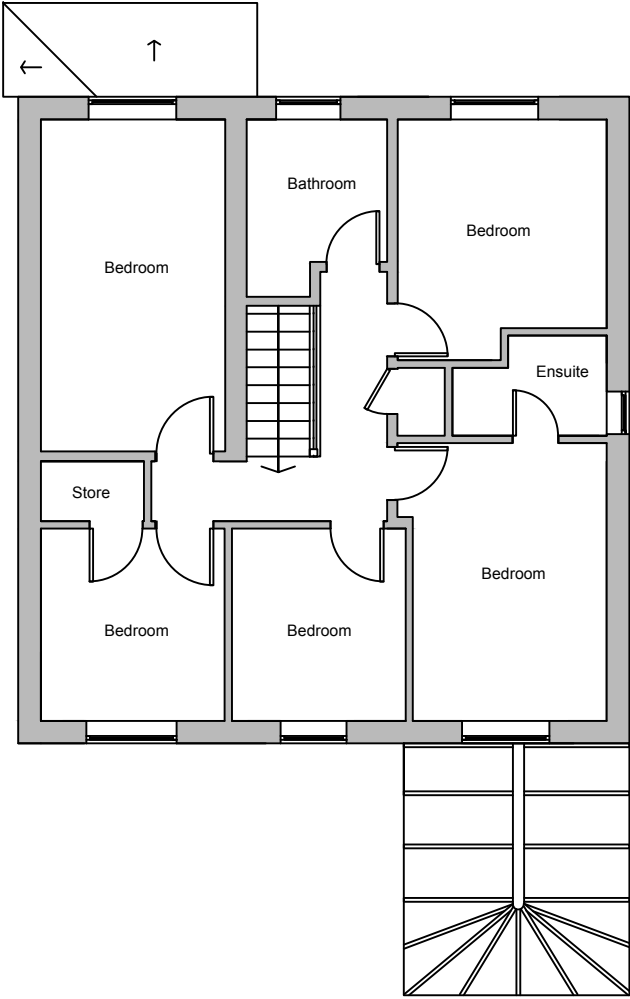

Existing First Floor Plan

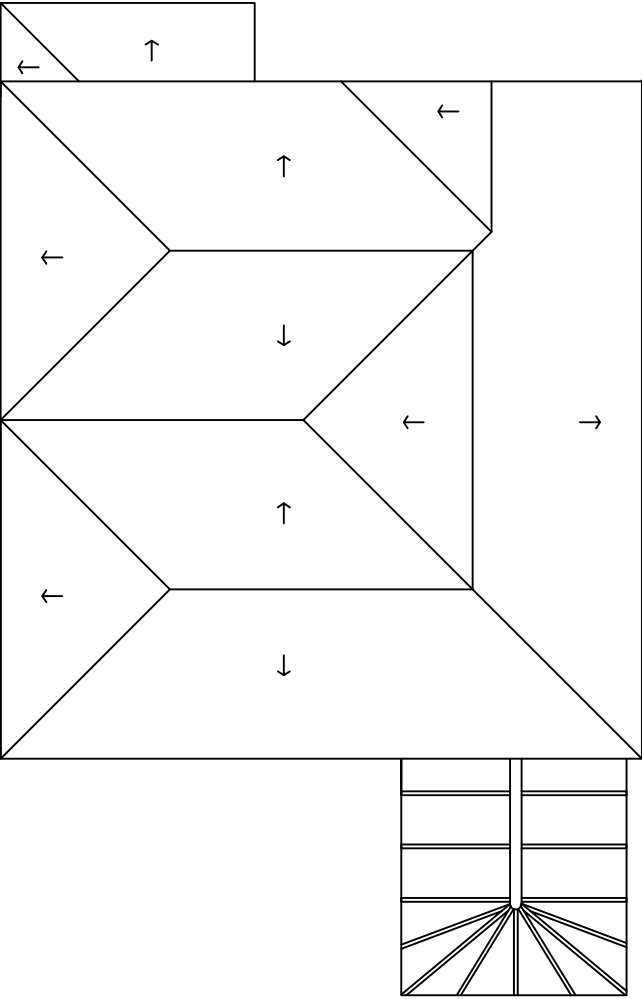

Existing Roof Plan

 

Address:

Mr & Mrs Galvin
9 Brooklands Drive, Glossop, Derbyshire, SK13 6PT

Project:
Proposed part two storey rear extension and
single storey rear extension

Title:
Existing Plans

Scale: 1:100 @ A3

Drawn: C.K.	Date: September 2023
----------------	-------------------------

Project no.: 3232	Drawing no.: 3232-001
----------------------	--------------------------

PLANMART LIMITED
9, GEORGE STREET, GLOSSOP,
DERBYSHIRE SK13 8AY.
TEL: 01457 863153