




Existing Front Elevation

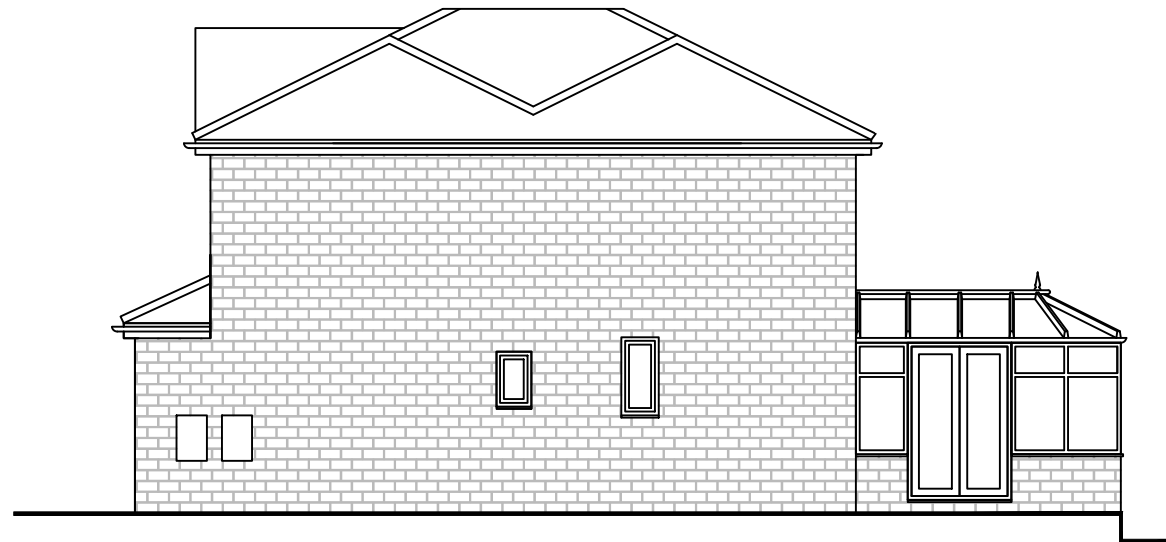

Existing Side Elevation



Existing Side Elevation



Existing Rear Elevation



Metric Scale



Address:

**Mr & Mrs Galvin**  
9 Brooklands Drive, Glossop, Derbyshire, SK13 6PT

Project:

Proposed part two storey rear extension and  
single storey rear extension

Title:

Existing Elevations

Scale: 1:100 @ A3

Drawn:

C.K.

Date:

September 2023

Project no.:

3232

Drawing no.:

3232-002

**PLANMART LIMITED**  
9, GEORGE STREET, GLOSSOP,  
DERBYSHIRE SK13 8AY.  
TEL: 01457 863153