

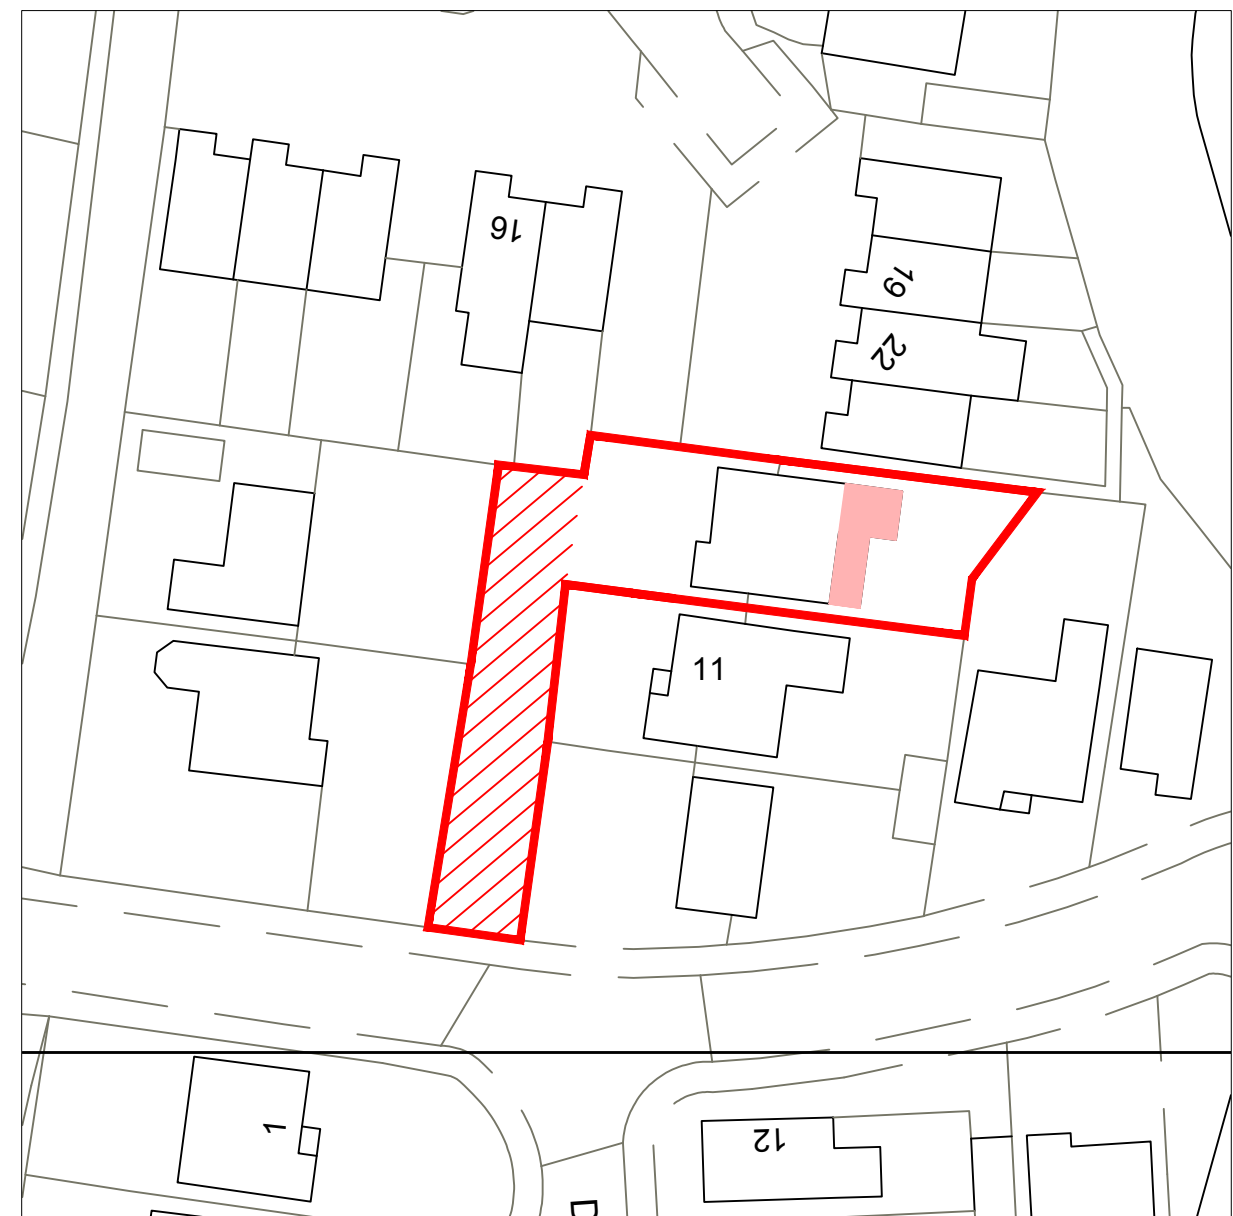


 

Location Plan
Scale 1:1250

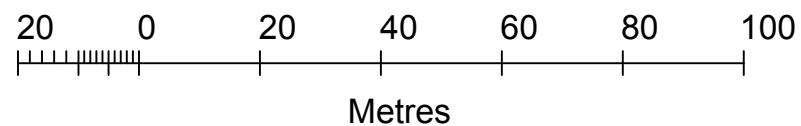

Site Plan
Scale 1:500

- Red line boundary
- Area of proposal
- Shared access drive to highway

Rev A - shared access drive added Nov 2023



Address:

Mr & Mrs Galvin
9 Brooklands Drive, Glossop, Derbyshire, SK13 6PT

Project:

Proposed part two storey rear extension and
single storey rear extension

Title:

Location Plan

Scale: 1:1250 & 1:500 @ A3

Drawn:

C.K.

Date:

September 2023

Project no.:

3232

Drawing no.:

3232-005A

PLANMART LIMITED
9, GEORGE STREET, GLOSSOP,
DERBYSHIRE SK13 8AY.
TEL: 01457 863153

THIS DRAWING IS NOT TO BE COPIED OR REPRODUCED
WITHOUT THE PRIOR WRITTEN CONSENT OF PLANMART LTD.