


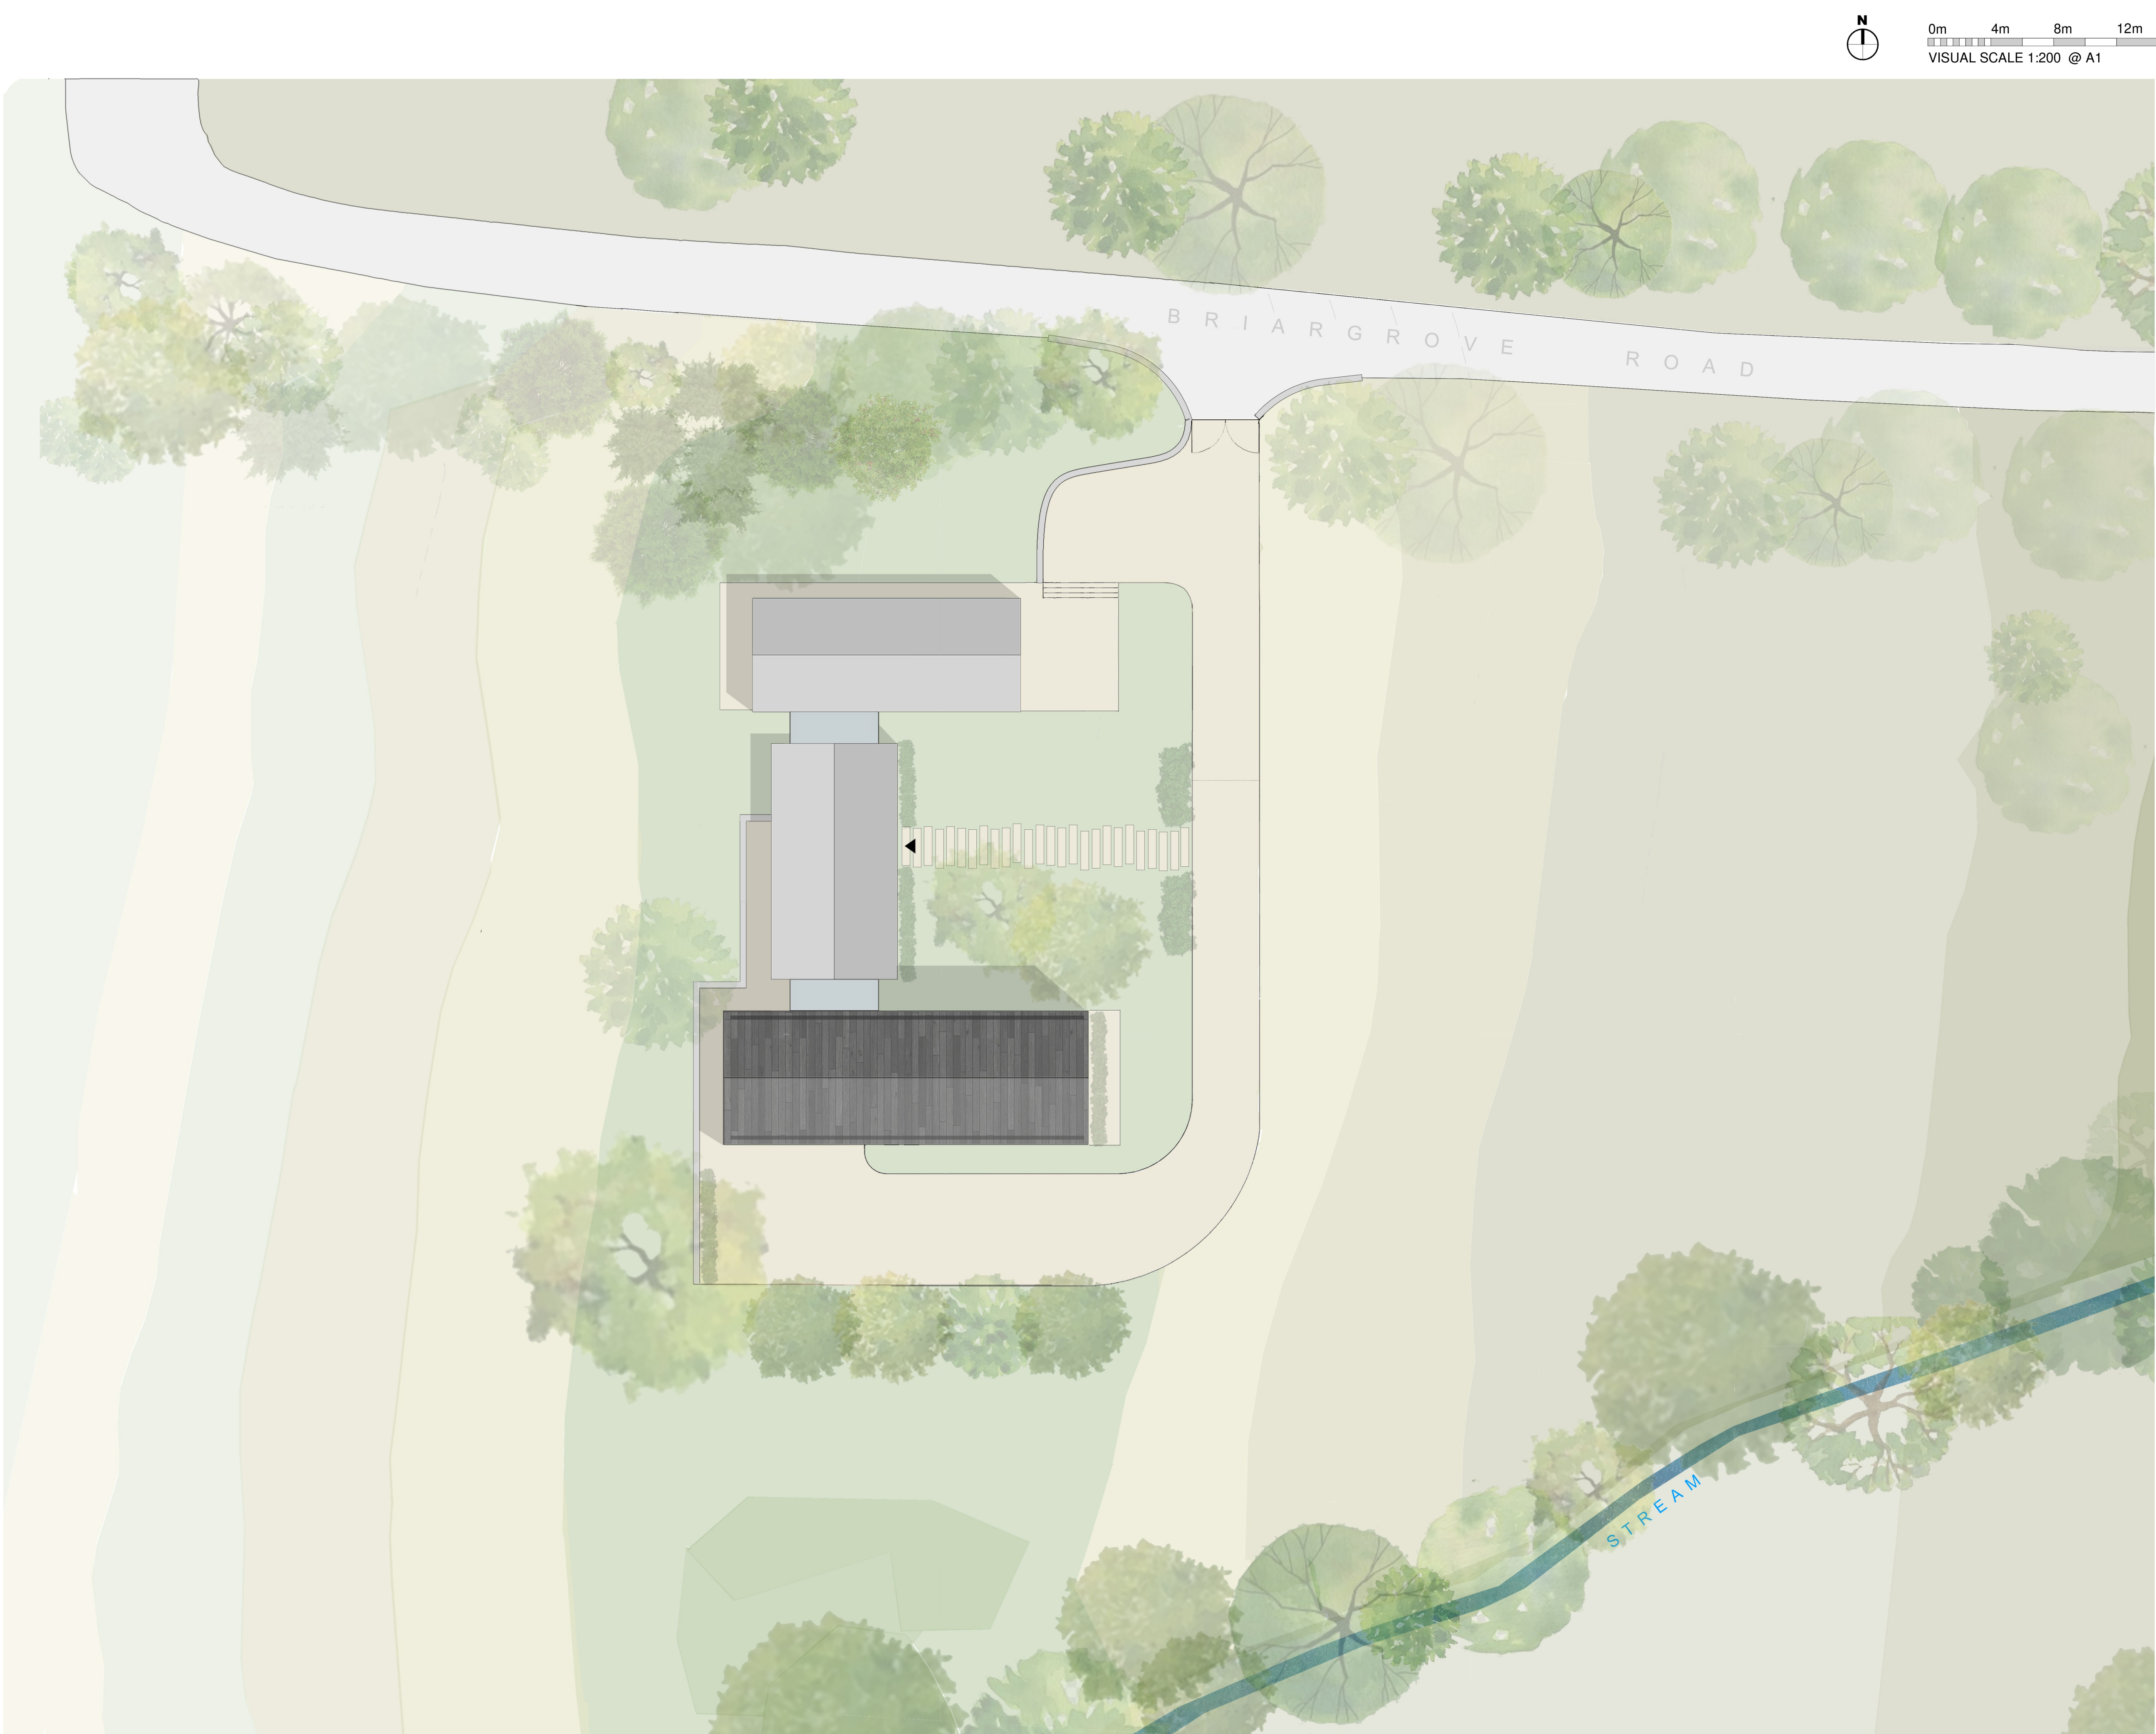

Drawing Status

PLANNING

This drawing is © C4 Projects and is not to be copied, reproduced or re-distributed either in whole or in part without the prior written permission of the originator.

The originator shall have no responsibility for any liability, loss, cost, damage or expense arising from or relating to any use of this document other than for its intended purpose on this project.

This drawing shall be read in conjunction with all other relevant drawings, specifications and associated documentation. Any discrepancies, errors or omissions are to be reported to the originator before proceeding with work.

All dimensions are to be checked on site by the contractor prior to proceeding with any work.

DISCLAIMER
When this drawing is issued in CAD, it is an uncontrolled version issued for information only, to enable the recipient to prepare their own documents/ drawings for which they are solely responsible.

SOFTWARE INTEROPERABILITY
C4 Projects prepared this drawing using Autodesk® Revit® Architecture.

C4 Projects does not accept liability for any loss or degradation of any information held in the drawing resulting from the translation from the original file format to any other file format or from the recipient's reading of it in any other programme.

P4	Updated Disclaimer for Planning	TO	13.11.23	JC
P3	Updated Issue for Planning	TO	10.11.23	JC
P2	Red Boundary Removed	LM	01.08.23	AL
P1	First Issue of Drawing	LM	20.07.23	AL

Rev	Revision Details	Drawn	Date	Checked
-----	------------------	-------	------	---------

C4 Projects

340 Firecrest Court
Warrington
WA1 1RG
t: 01925 751 852
e: info@c4projects.co.uk
www.c4projects.co.uk

Project Management • Architecture • Building Surveying • Cost Consultancy

Client
Graham Knight

Project
Holly Farm
Briargrove Road, Derbyshire SK22 1AY

Drawing Title
Site Plan as Proposed

Status	Purpose of Issue
S2	SUITABLE FOR INFORMATION
Drawn by	TO Created 22.02.23
C4 Job no.	18-025 Scale 1 : 200 @ A1
Drg no.	Rev
18025-C4P-AB-ZZ-DR-A-0108	P4