


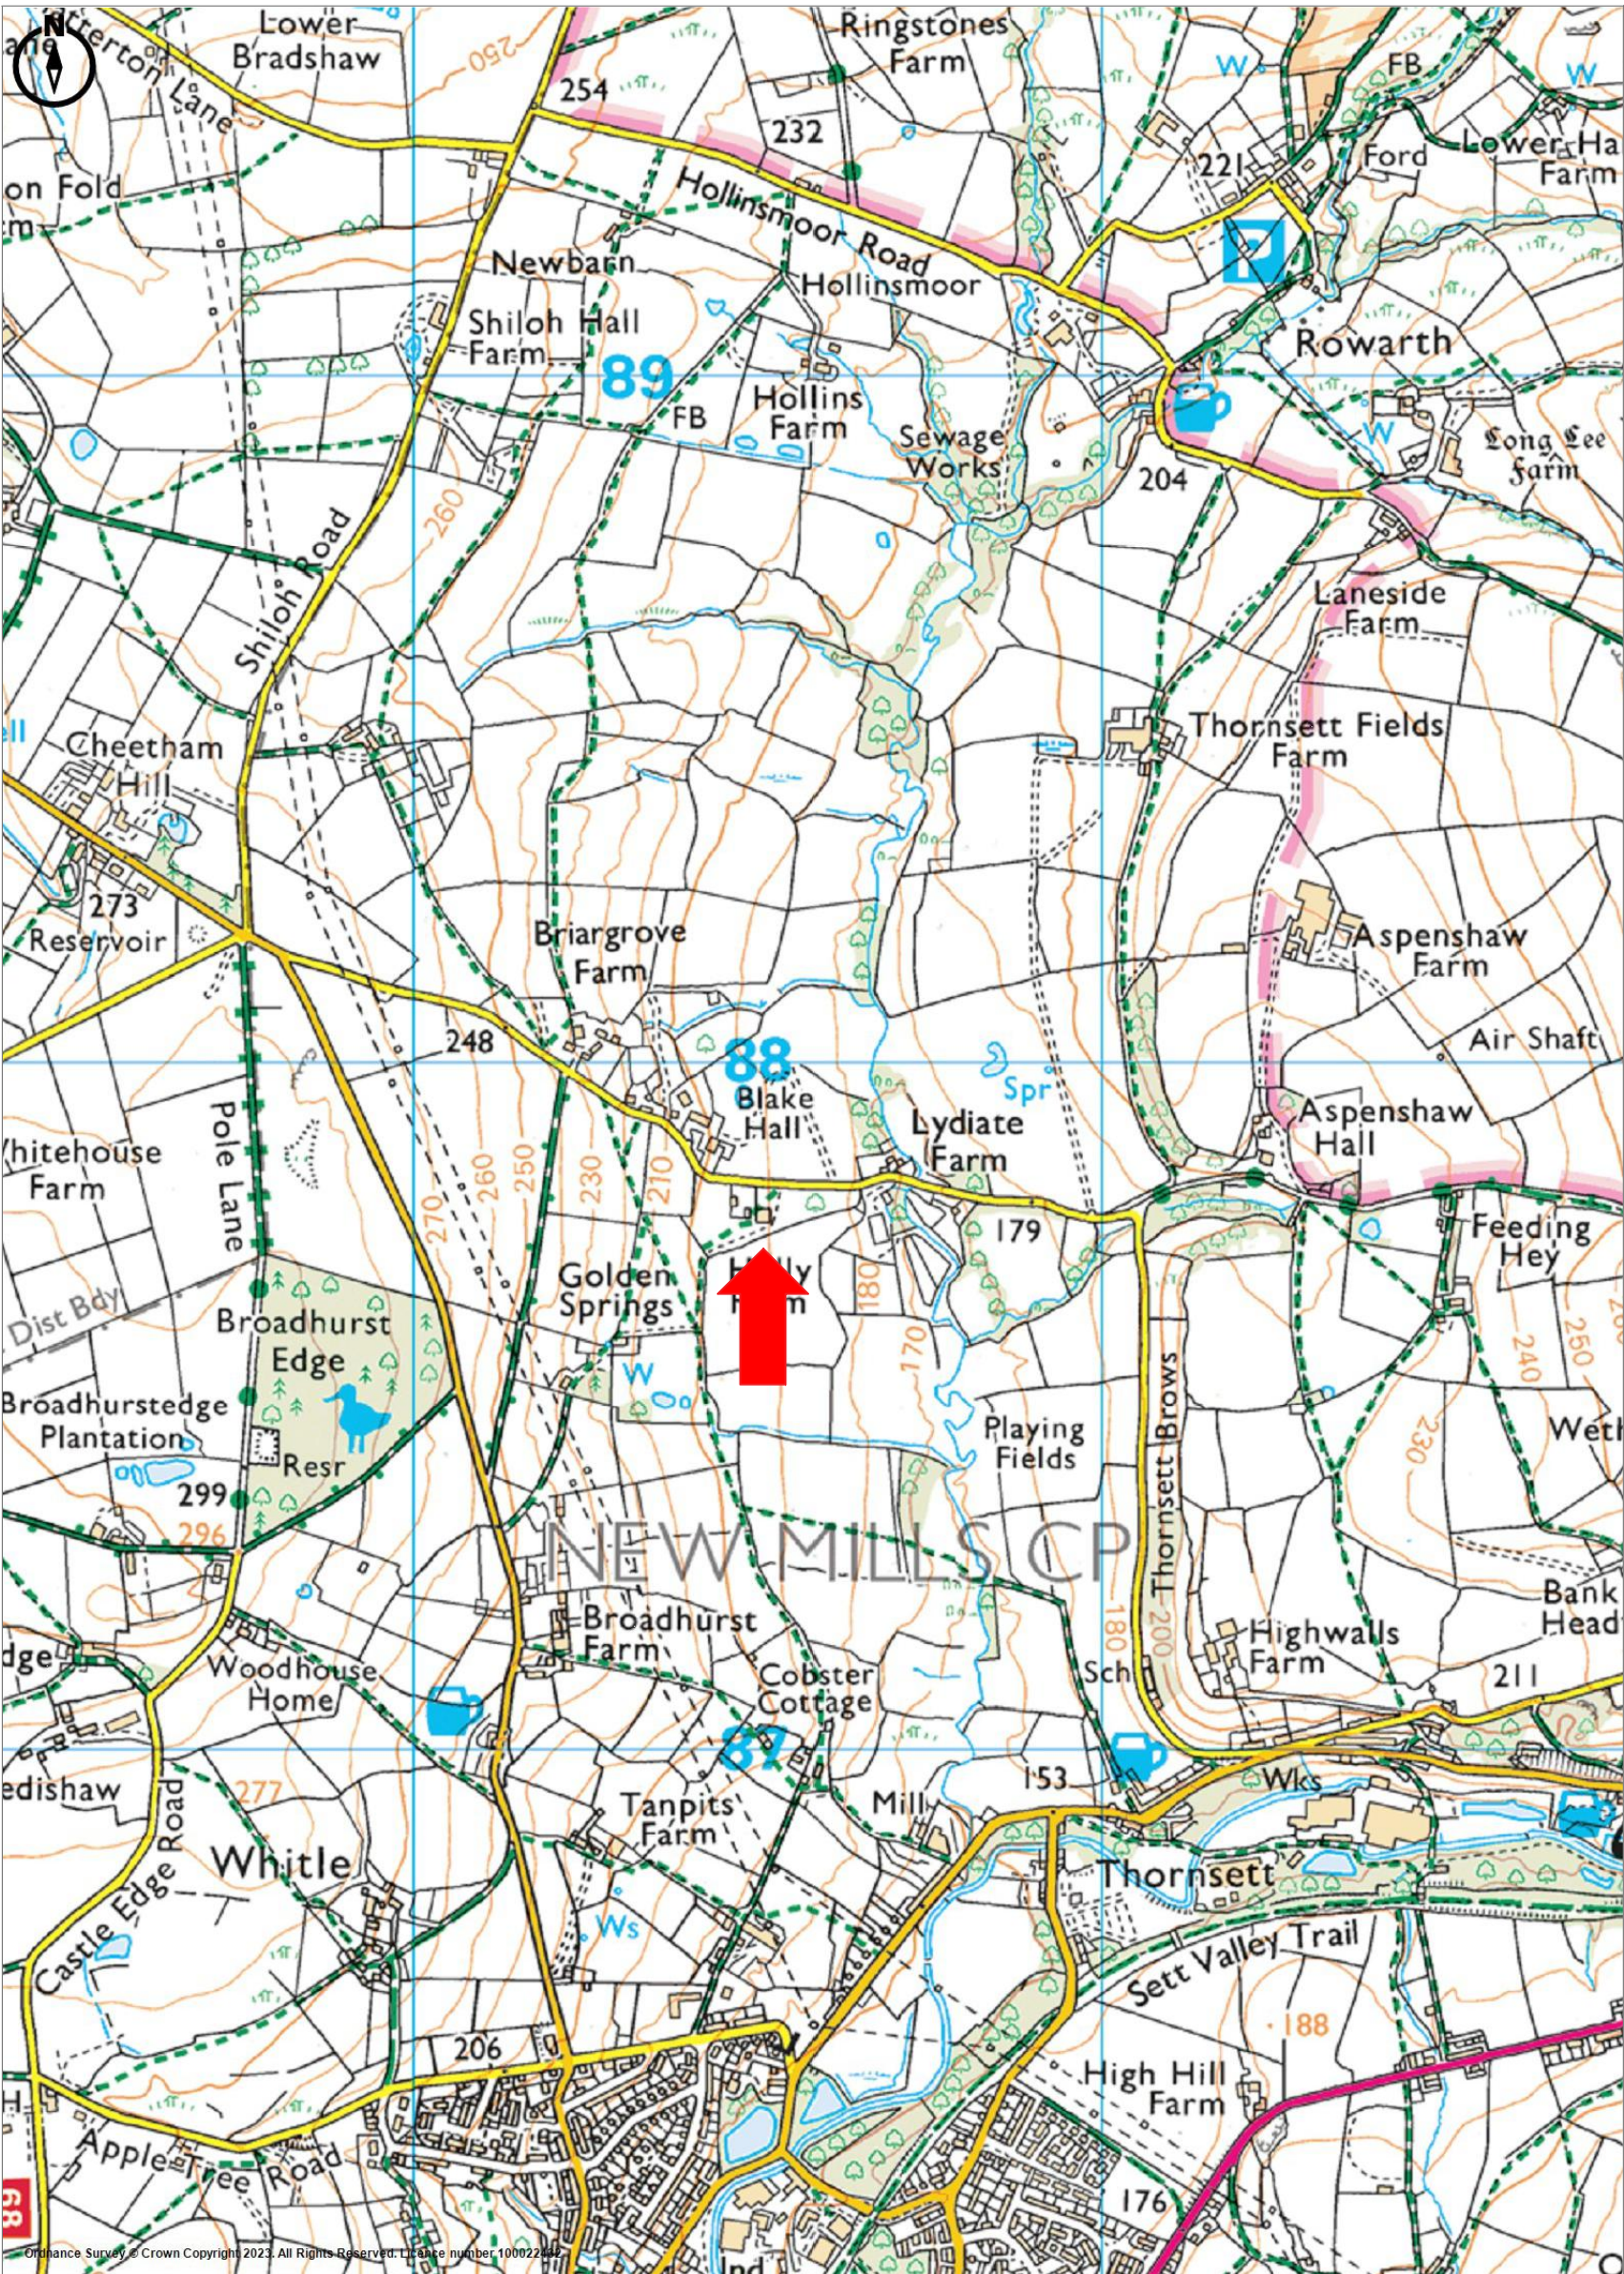

Ordnance Survey Crown Copyright 2023. All rights reserved.
Licence number 100022432.
Plotted Scale - 1:17500. Paper Size – A4

00	11.08.2023	Site Location Plan	SRP	XX	XXX
Rev	Date	Description	By	Check	App.


COPYRIGHT: THE COPYRIGHT OF THIS DRAWING IS VESTED IN CLANCY CONSULTING.
IT SHALL NOT BE USED WITHOUT PERMISSION BY ANYONE FOR ANY PURPOSE.
DO NOT SCALE THIS DRAWING ELECTRONICALLY OR MANUALLY.
WORK TO FIGURED DIMENSIONS ONLY.
ALL DIMENSIONS ARE IN MILLIMETRES UNLESS STATED OTHERWISE.
DO NOT TURN ON LAYERS THAT HAVE BEEN TURNED OFF.
DO NOT THAW LAYERS THAT HAVE BEEN FROZEN.

Client	Mr Graham Knight		
Project	Holly Farm, High Peak		
Office	Altrincham		
Discipline	Geo-Environmental		
Title	Site Location Plan		
Scale @ A3	NTS	Status	Draft



www.clancy.co.uk

Originator	Job Number	Discipline	Building/Zone
SRP	10/2323	Geo	-
Type	Level	Drawing No.	Revision
-	-	001	00

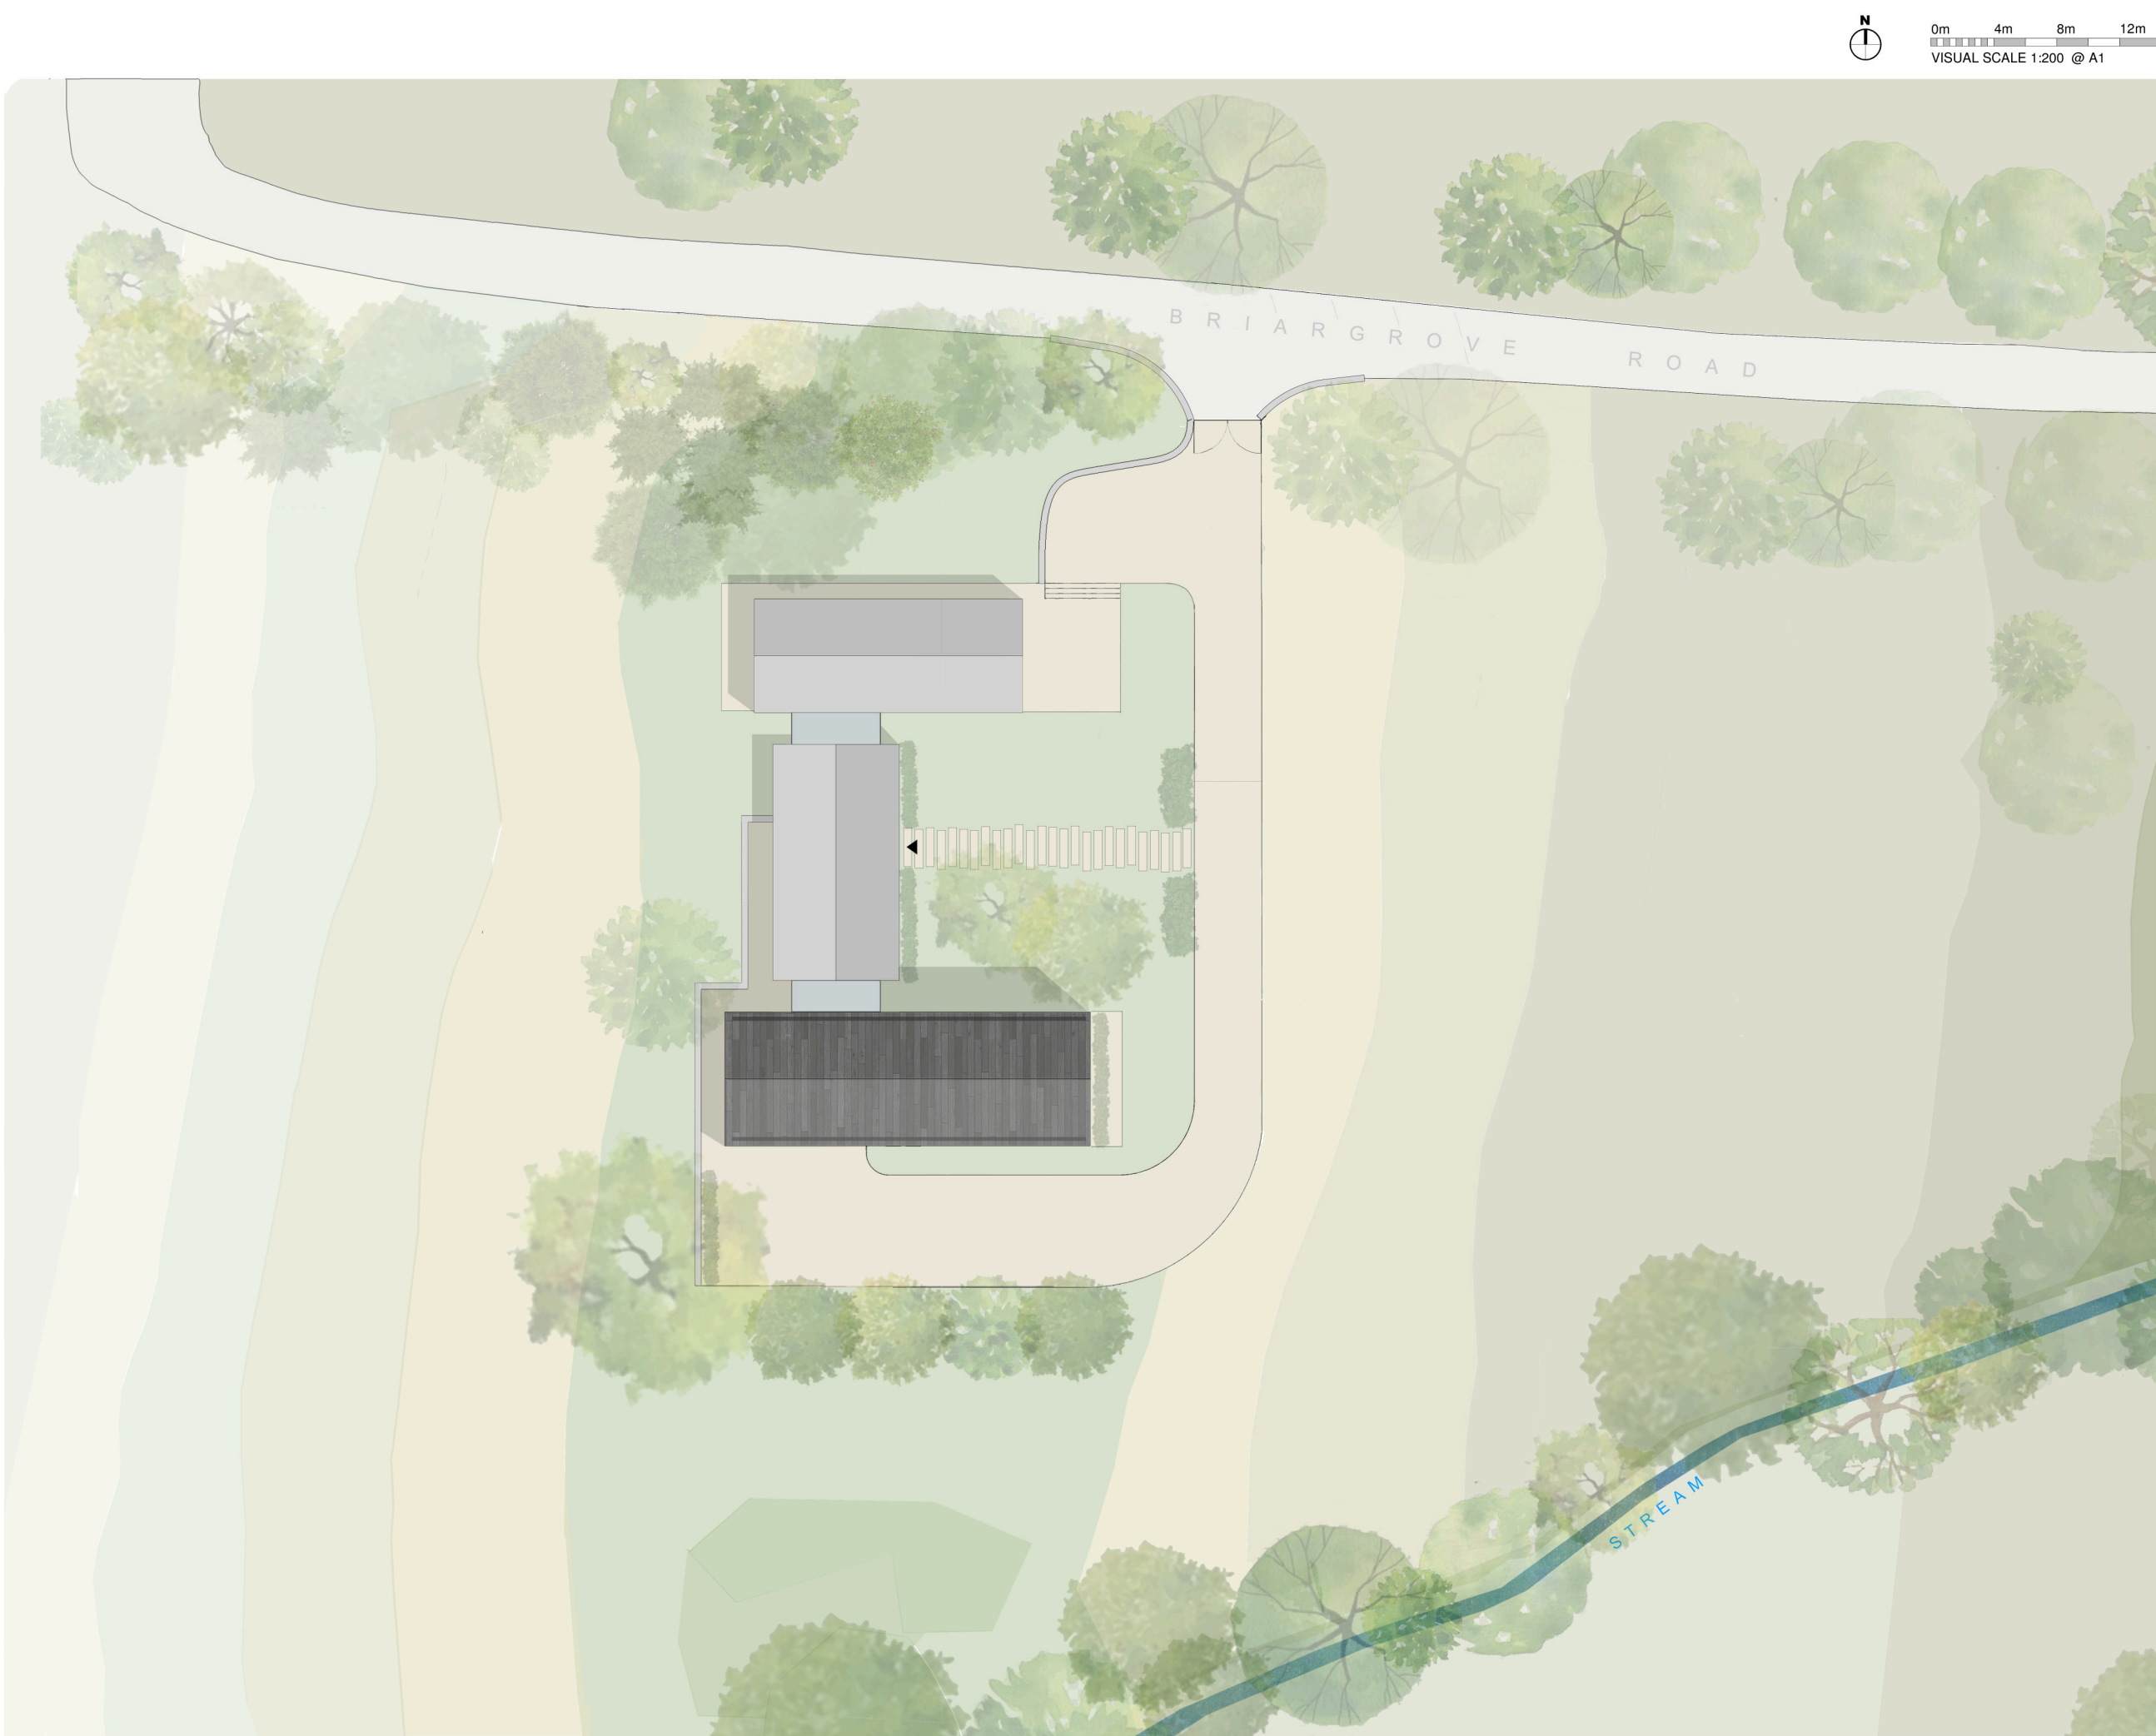

0m 4m 8m 12m 16m
VISUAL SCALE 1:200 @ A1

Drawing Status

PLANNING

This drawing is © C4 Projects and is not to be copied, reproduced or re-distributed without the prior written permission of the originator.

The originator shall have no responsibility for any liability, loss, cost, damage or expense arising from or relating to any use of this document other than for its intended purpose on this project.

This drawing shall be read in conjunction with all other relevant drawings, specifications and associated documentation. Any discrepancies, errors or omissions are to be reported to the originator before proceeding with work.

All dimensions are to be checked on site by the contractor prior to proceeding with any work. This drawing shall not be scaled to ascertain any dimensions, work to figured dimensions only.

DISCLAIMER

When this drawing is issued in CAD, it is an uncontrolled version issued for information only. To enable the recipient to prepare their own documents/ drawings for which they are solely responsible.

SOFTWARE INTEROPERABILITY

C4 Projects prepared this drawing using Autodesk REVIT Architecture.

C4 Projects does not accept liability for any loss or degradation of any information held in the drawing resulting from the translation from the original file format to any other file format or from the recipient's reading of it in any other programme.

P2	Red Boundary Removed	LM	01.08.23	AL
P1	First Issue of Drawing	LM	20.07.23	AL

Rvw	Revision Details	Drawn	Date	Checked
-----	------------------	-------	------	---------



340 Firecrest Court
Warrington
WA1 1RG
t: 01925 751 852
e: info@c4projects.co.uk
www.c4projects.co.uk

Project Management • Architecture • Building Surveying • Cost Consultancy

Client

Graham Knight

Project

Holly Farm
Briargrove Road, Derbyshire SK22 1AY

Drawing Title

Site Plan as Proposed

Status Purpose of Issue

S2 SUITABLE FOR INFORMATION

Drawn by	TO	Created	22.02.23
----------	----	---------	----------

C4 Job no.	18-025	Scale	1 : 200 @ A1
------------	--------	-------	--------------

Dwg no.	Rev
18025-C4P-AB-ZZ-DR-A-0108	P2

APPENDIX II
HISTORICAL MAPS